Lyttelton Port - Standard Passage Plan Pack

Issued: 19/02/2024

Lyttelton Port Company

Lyttelton Port: Standard Passage Plan Pack

Welcome to Lyttelton Port. The dual Purpose of this document is to:

1. Provide advance information to Masters of vessels visiting to Lyttelton Port in relation to;
    a. key port information
    b. the Master Pilot Exchange (MPX) Document
    c. the standard passage plans that LPC Pilots work to

2. Provide LPC Pilots with a standardised and agreed planning framework upon which the Master Pilot Exchange (MPX) can be based.

In all instances the MPX will be conducted prior to entry to or departure from the Port, and will take into consideration the conditions on the day. The purpose of the MPX is to create a 'shared mental model' and subsequent agreement between the Pilot and the Master in advance of the vessel transit.

If agreement is not able to be reached, then the Pilotage will not proceed.

Section 1: Port Information

Issued: 19/02/2024

Key Port Information

Lyttelton Port Company

Anchorage

The main anchorage for vessels waiting for a berth is a combined general anchorage and quarantine anchorage situated in position: Latitude 43º 33.0’ South, Longitude 172º 50.0’ East (approximately 2.5 nautical miles bearing 026 degrees (True) from Godley Head).

Communication

A 24/7 visual and listening watch is maintained by Lyttelton Harbour Radio. Communication is available on VHF channels 16,12 and 63.

Port Navigation:

The pilot station BRAVO is situated two miles ENE from Godley Head (Latitude: 43º 34.91’ South, Longitude: 172º 51.22’ East).
The pilot station ALPHA is typically used in heavy weather/sea conditions (Latitude: 43º 34.22’ South, Longitude: 172º 52.93’ East).

Pilotage

Pilotage is compulsory for all vessels over 500GT or over 40m LOA, unless exemption is obtained from Maritime New Zealand.
LPC pilots use a Navicom Dynamic Harbour Pilot Position (PPU) monitoring system to enable highly accurate monitoring when manoeuvring large vessels in and out of the harbour.
The Master Pilot Exchange (MPX) process will result in an agreed plan for the safe transit of the vessel into or out of Lyttelton Port.

Wind

In addition to specific vessel type and berth location wind limits, Lyttelton Port has an overall wind limit of 35 knots (sustained) beyond which arrivals into the Port will be suspended. Strong North Westerly and South Westerly winds are identified as a specific hazards for visiting vessels, and these hazards are identifed within the generic plans contained in this document. The Duty Pilot will advise on specific wind limits.

Towage

Berthing is aided by two Azimuth Stern Drive tugs: *Blackadder*, with a bollard pull of 62.5 tonnes, and *Piaka*, with a bollard pull of 70 tonnes**.**

DUKC®

LPC operates a Dynamic Under Keel Clearance (DUKC®) system, aiding in the safe transit of vessels in and out of port.
The DUKC system is used to accurately predict a particular vessel’s under keel clearance (DUKC®) based on the vessel’s dimensions and stability, the prevailing environmental conditions, predicted vessel speeds and a detailed profile of the Lyttelton Harbour approach channel.

Notice: These plans presented in this document are indicative only. LPC accepts no liability from the reliance of these plans. The MPX process will result in an agreed plan for the safe transit of the vessel into or out of Lyttelton Port.

Key Port Information

Recommended routes between the designated Pilot Boarding station and the selected berth or anchorage are shown below. These plans are indicative and can be deviated from only at the discretion of the Master and/or Pilot. LPC accepts no liability from the reliance of these plans.

Pilot Boarding Station to Cashin Quay						
Name	Latitude	Longitude	Turning Radius (M)	Legline Bearing	Legline Speed (kts)	Legline X Track (M)
PS Alpha	43°34.22’S	172°52.93’E	500	241	12	50
PS Bravo	43° 34.91’S	172° 51.22’E	500	241	12	50
Camp Bay	43° 36.255’S	172° 47.8187’E	500	261	8	50
Cashin Quay	43° 36.75’S	172° 43.7’E				
Pilot Boarding Station to Inner Harbour						
PS Alpha	43°34.22’S	172°52.93’E	500	241	12	50
PS Bravo	43° 34.91’S	172° 51.22’E	500	241	12	50
Camp Bay	43° 36.255’S	172° 47.8187’E	500	261	8	50
Shag Reef	43°36.834’S	172°43.0286’E	300	005	4	30
Inner Harbour	43°36.4772’S	172°43.0286’E				

Section 2: MPX and Berth Guide

MPX – LPC Master Pilot Exchange Form

LPC uses an electronic MPX system (eMPX) as the primary document for conducting the MPX.

On occasion LPC Pilots will use the hard copy MPS (as shown below). A PDF download of the hard copy LPC MPX is available from the following web link.

http://www.lpc.co.nz/wp-content/uploads/2015/06/LPC-Pilotage-Passage-Plan.pdf

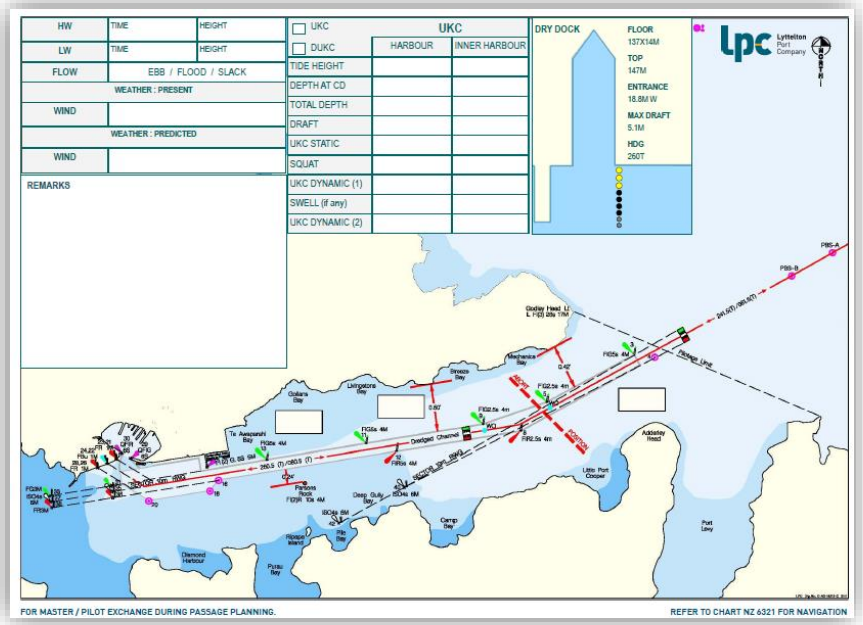

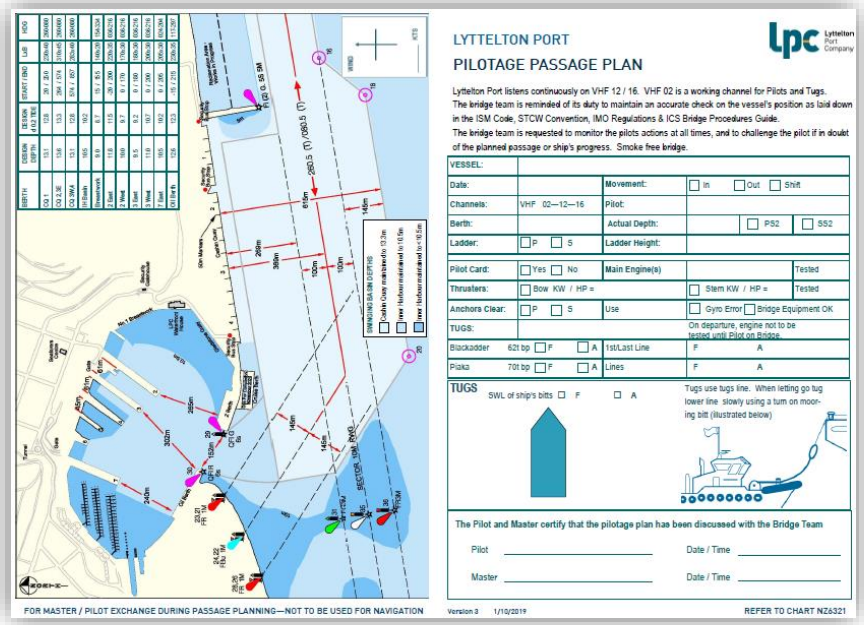

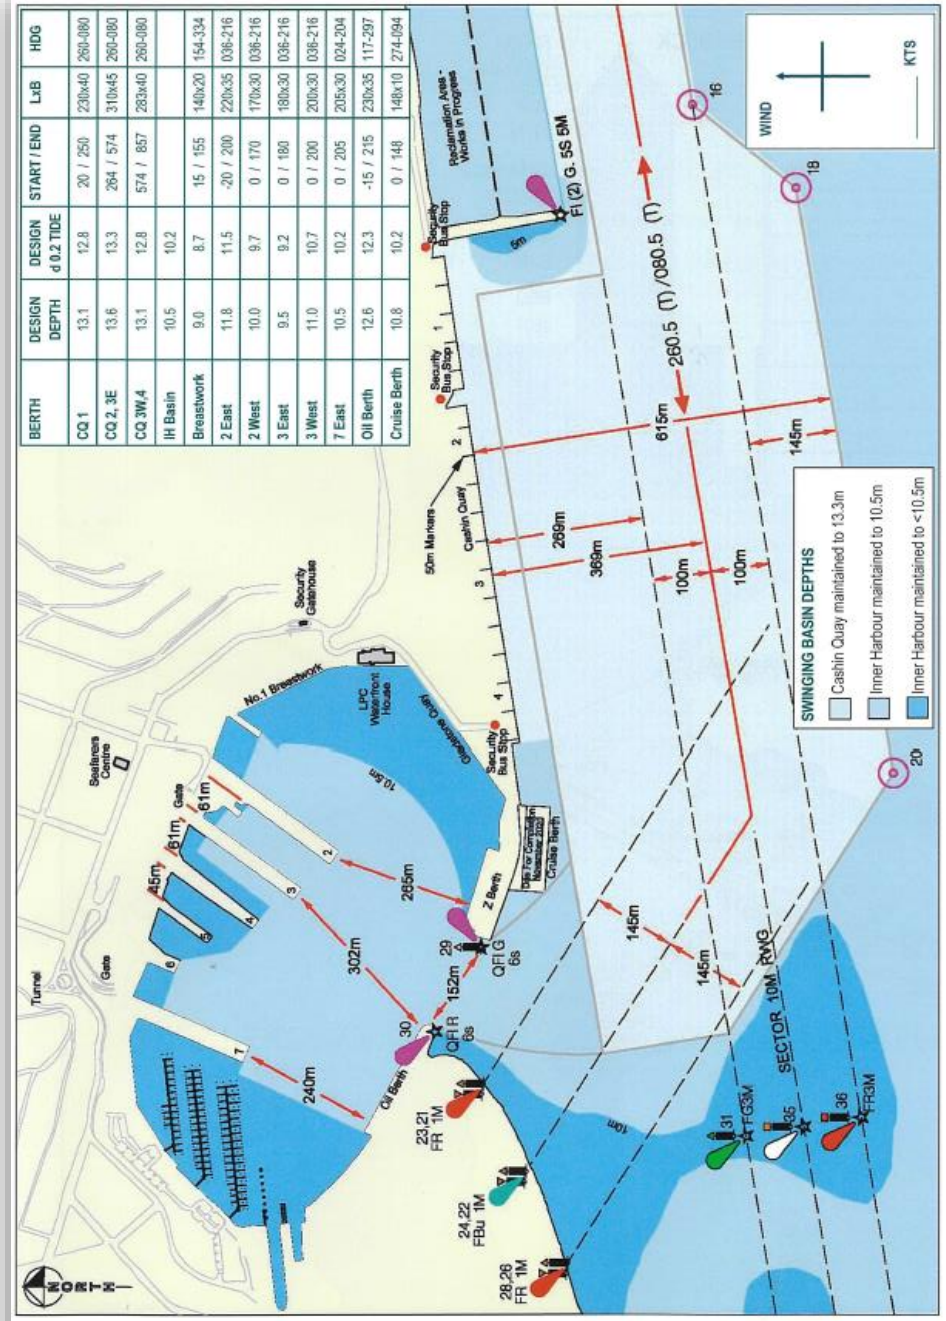

BERTH	DESIGN DEPTH	DESIGN d 0.2 TIDE	START / END	LxB	HDG
CQ 1	13.1	12.8	20 / 250	230x40	260-080
CQ 2, 3E	13.6	13.3	264 / 574	310x45	260-080
CQ 3W,4	13.1	12.8	574 / 857	283x40	260-080
IH Basin	10.5	10.2			
Breastwork	9.0	8.7	15 / 155	140x20	154-334
2 East	11.8	11.5	-20 / 200	220x35	036-216
2 West	10.0	9.7	0 / 170	170x30	036-216
3 East	9.5	9.2	0 / 180	180x30	036-216
3 West	11.0	10.7	0 / 200	200x30	036-216
7 East	10.5	10.2	0 / 205	205x30	024-204
Oil Berth	12.6	12.3	-15 / 215	230x35	117-297
Cruise Berth	10.8	10.2	0 / 148	148x10	274-094

LYTTELTON PORT

PILOTAGE PASSAGE PLAN

Lyttelton Port Company

Lyttelton Port listens continuously on VHF 12 / 16. VHF 02 is a working channel for Pilots and Tugs.
The bridge team is reminded of its duty to maintain an accurate check on the vessel's position as laid down in the ISM Code, STCW Convention, IMO Regulations & ICS Bridge Procedures Guide.
The bridge team is requested to monitor the pilots actions at all times, and to challenge the pilot if in doubt of the planned passage or ship's progress. Smoke free bridge.

VESSEL:					
Date:		**Movement**:	☐ In ☐ Out ☐ Shift		
Channels:	VHF 02—12—16	**Pilot**:			
Berth:		**Actual Depth**:		☐ PS2	☐ SS2
Ladder:	☐ P ☐ S	**Ladder Height**:			
Pilot Card:	☐ Yes ☐ No	**Main Engine(s)**			Tested
Thrusters:	☐ Bow KW / HP =		☐ Stern KW / HP =		Tested
Anchors Clear:	☐ P ☐ S	Use	☐ Gyro Error ☐ Bridge Equipment OK		
TUGS:			On departure, engine not to be tested until Pilot on Bridge.		
Blackadder	62t bp ☐ F ☐ A	1st/Last Line	F	A	
Piaka	70t bp ☐ F ☐ A	Lines	F	A	

TUGS

SWL of ship's bitts ☐ F ☐ A

Tugs use tugs line. When letting go tug lower line slowly using a turn on mooring bitt (illustrated below)

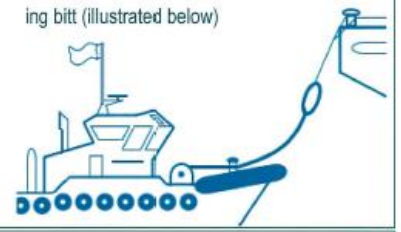

The Pilot and Master certify that the pilotage plan has been discussed with the Bridge Team

Pilot _____ Date / Time _____

Master _____ Date / Time _____

FOR MASTER / PILOT EXCHANGE DURING PASSAGE PLANNING—NOT TO BE USED FOR NAVIGATION

Version 3 1/10/2019

REFER TO CHART NZ6321

HW	TIME	HEIGHT
LW	TIME	HEIGHT
FLOW	EBB / FLOOD / SLACK	
WEATHER : PRESENT		
WIND		
WEATHER : PREDICTED		
WIND		

REMARKS

☐ UKC / ☐ DUKC	UKC HARBOUR	UKC INNER HARBOUR
TIDE HEIGHT		
DEPTH AT CD		
TOTAL DEPTH		
DRAFT		
UKC STATIC		
SQUAT		
UKC DYNAMIC (1)		
SWELL (if any)		
UKC DYNAMIC (2)		

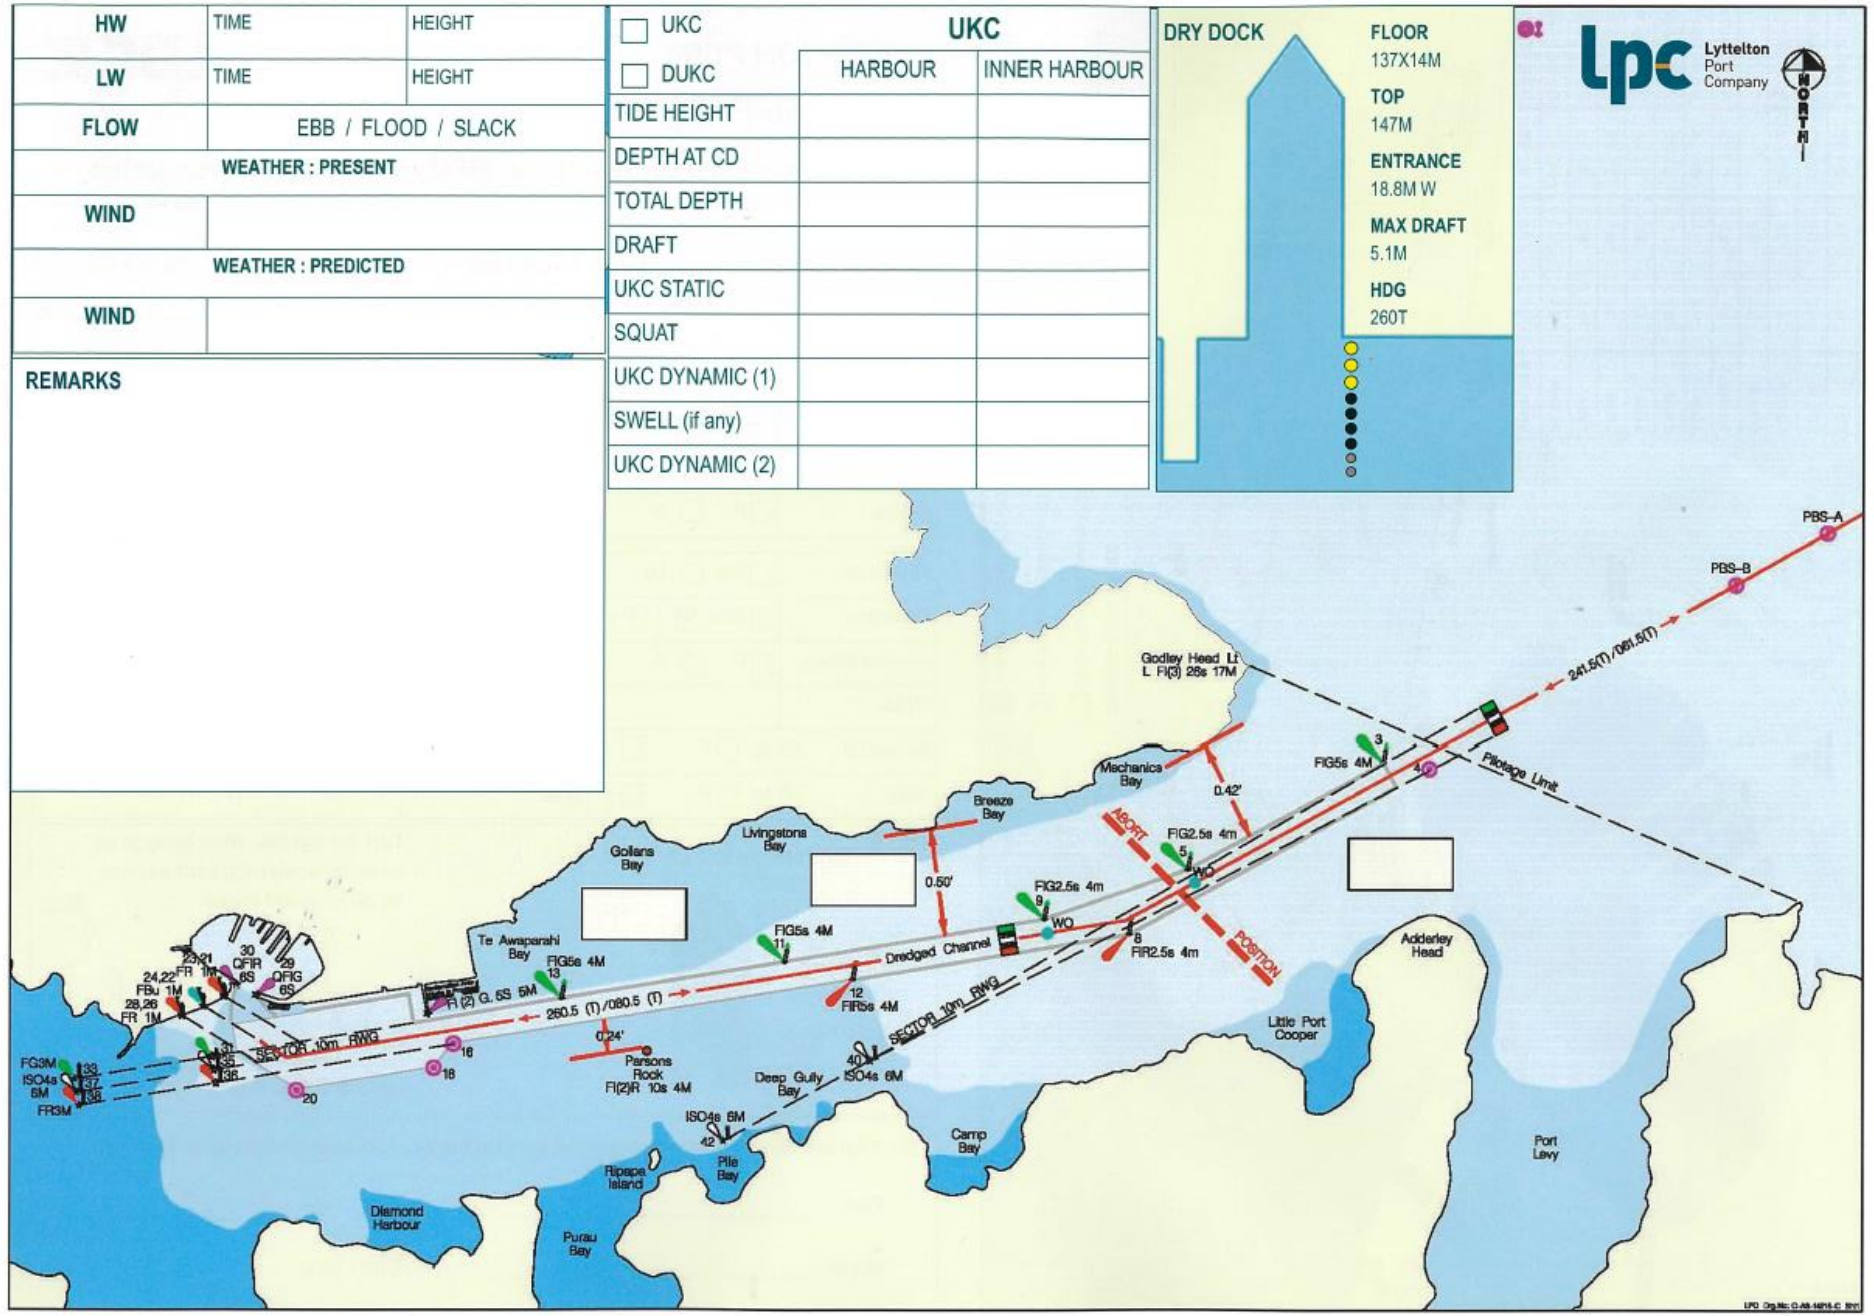

FOR MASTER / PILOT EXCHANGE DURING PASSAGE PLANNING.

REFER TO CHART NZ 6321 FOR NAVIGATION

Issued: 19/02/2024
File: DRY - EMPX

LYTTELTON PORT DRY DOCK PASSAGE PLAN

Lyttelton Port Company

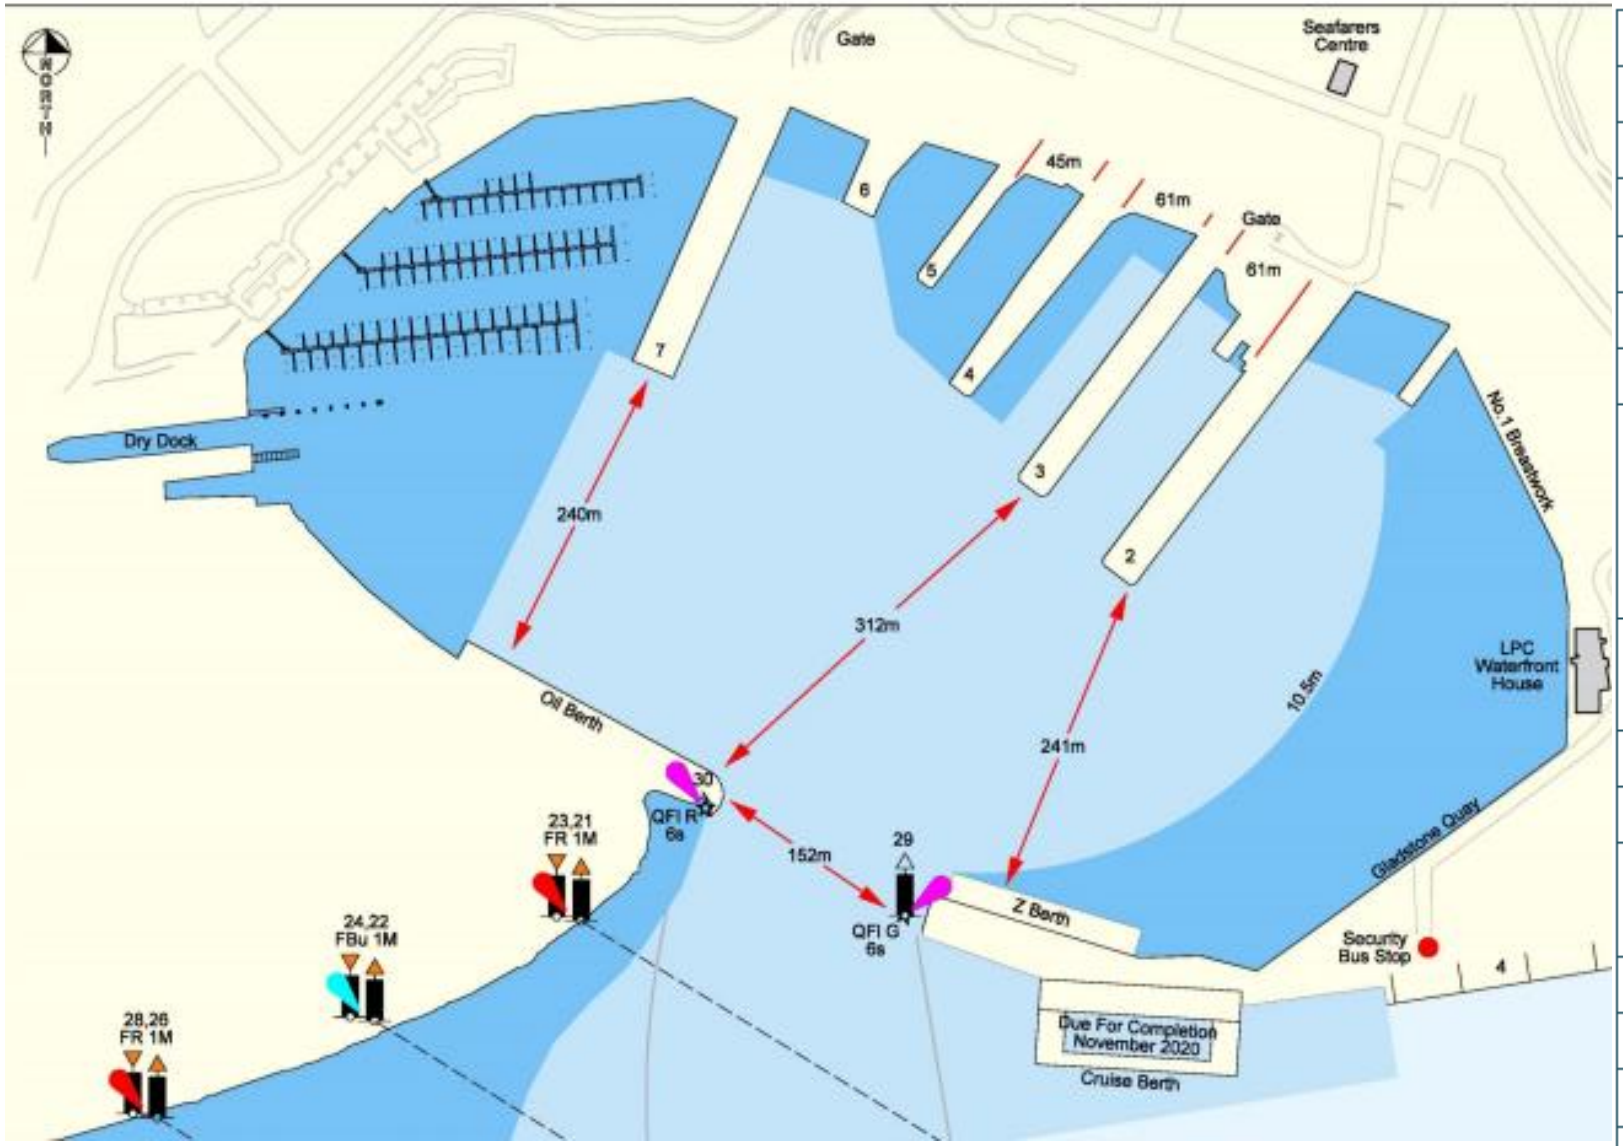

VESSEL:	
Date:	☐ Docking ☐ Undocking
Contact:	
Stability Data:	
Engine:	☐ Available ☐ Not available
Bow thruster:	☐ Available ☐ Not available
Tugs Required?	☐ Piaka ☐ Blackadder
LPC Rescue?	☐ Yes ☐ No
Double Docking?	☐ Yes ☐ No If yes, use 2 tugs to speed up
Hull Protrusions?	_____
Vessel PS2 at berth?	☐ Yes ☐ No If yes; tug to change sides
Winches Operable?	☐ Yes ☐ No
Use dock capstan?	☐ Yes ☐ No
Owners rep on board?	☐ Yes ☐ No Sign: _____
Communication with crew	☐ Yes ☐ No
Starks staff?	☐ Yes ☐ No
Discuss with Dock master	☐ Yes ☐ No
All in agreement with plan?	☐ Yes ☐ No

Issued: 19/02/2024
File: DRY - EMPX

LYTTELTON PORT DRY DOCK PASSAGE PLAN

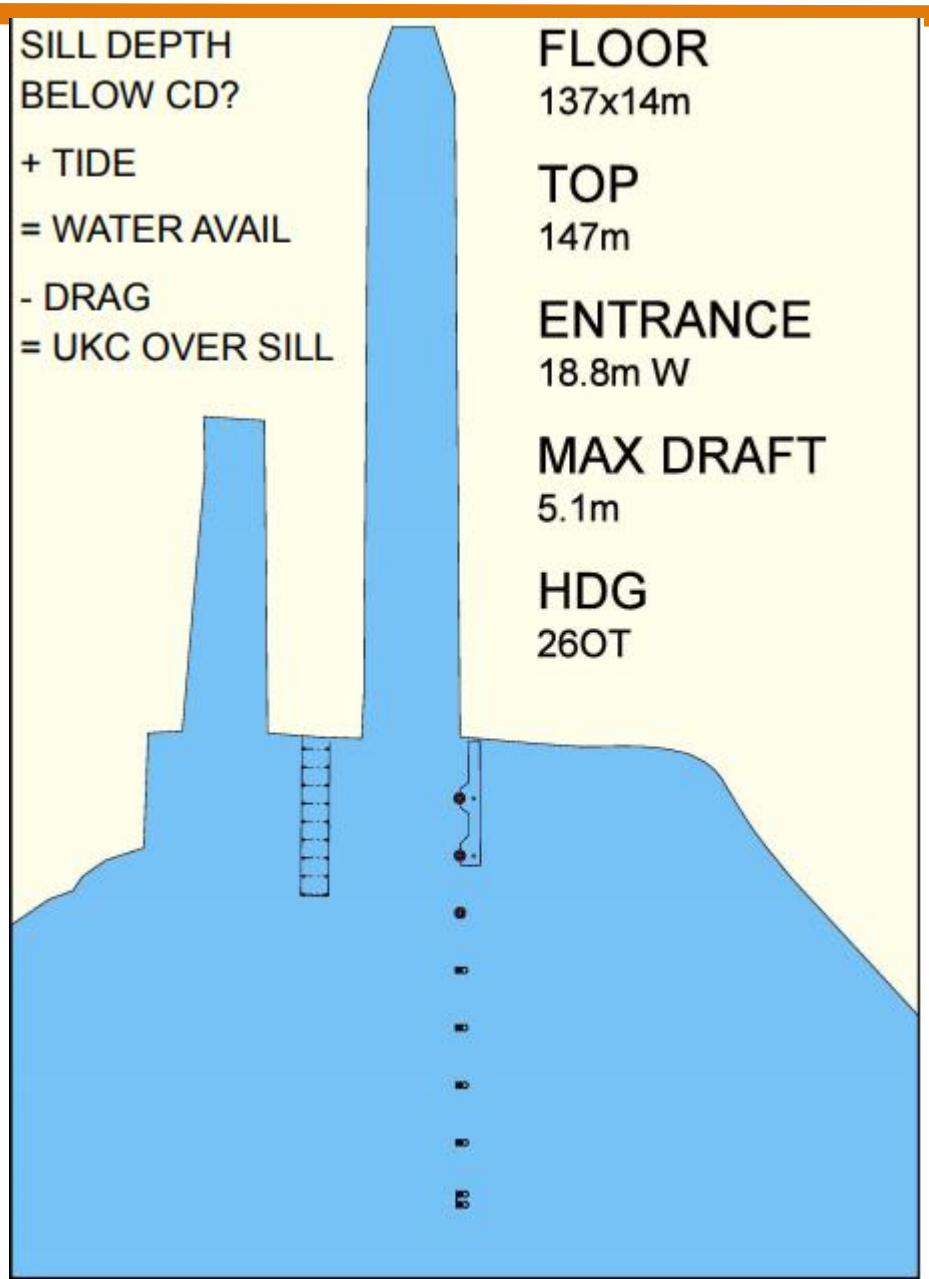

Tug Arrangement

Mooring Arrangement

WIND	COMMENTS
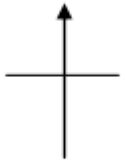 KTS	

Maximum permissible wind for docking / Undocking is 25 Knots from any direction.

Issued: 19/02/2024
File: Berth_Guide

LPC Berth Guide

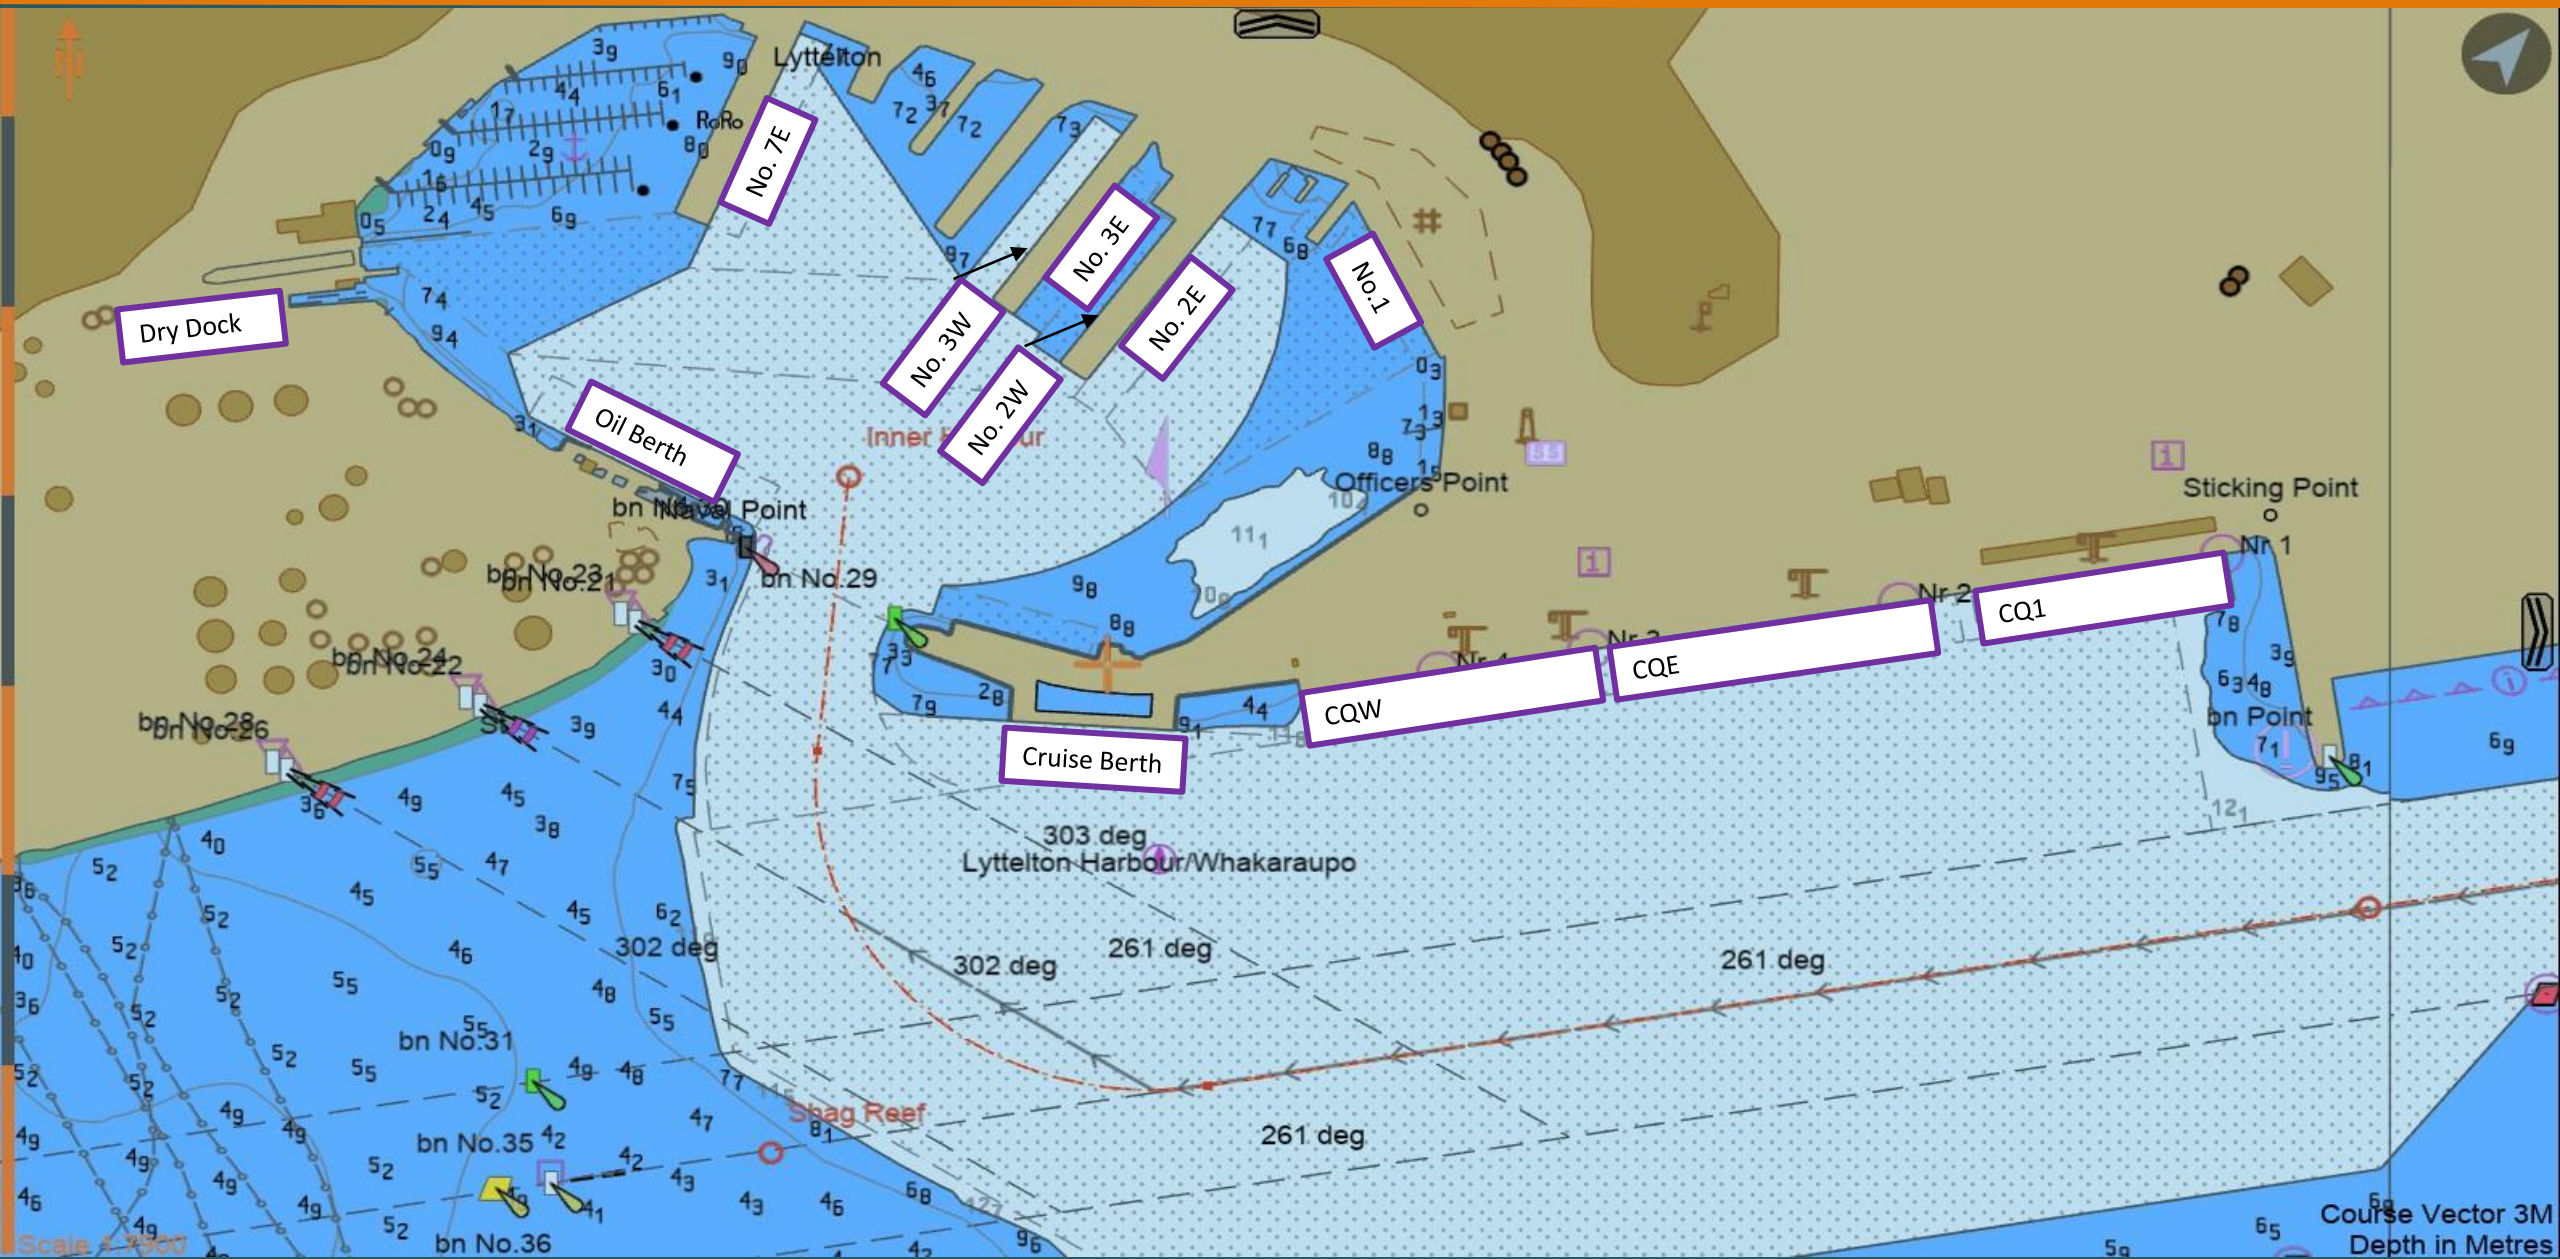

Section 3: Standard Passage Plans

Issued: 19/02/2024

Symbol Key

Lyttelton Port Company

6 - 8 10

Speed - expressed in knots

W/O Pos'n:
260° to 006°
3.5 - 4.5kts
ROT 15-20°

Wheel over position – target speed and Rate of Turn

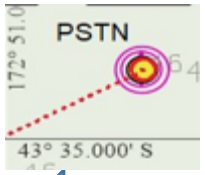

Pilot Boarding Station

260.5t

Heading

Wind Hazard

Potential wind hazard

Hazard Notice

General Hazard

Information Notice

Key information

Abort Pos'n

Abort swing area

Issued: 19/02/2024
File: ARR-PSB-CBAY

Arrival: Pilot Station to Camp Bay

Lyttelton Port Company

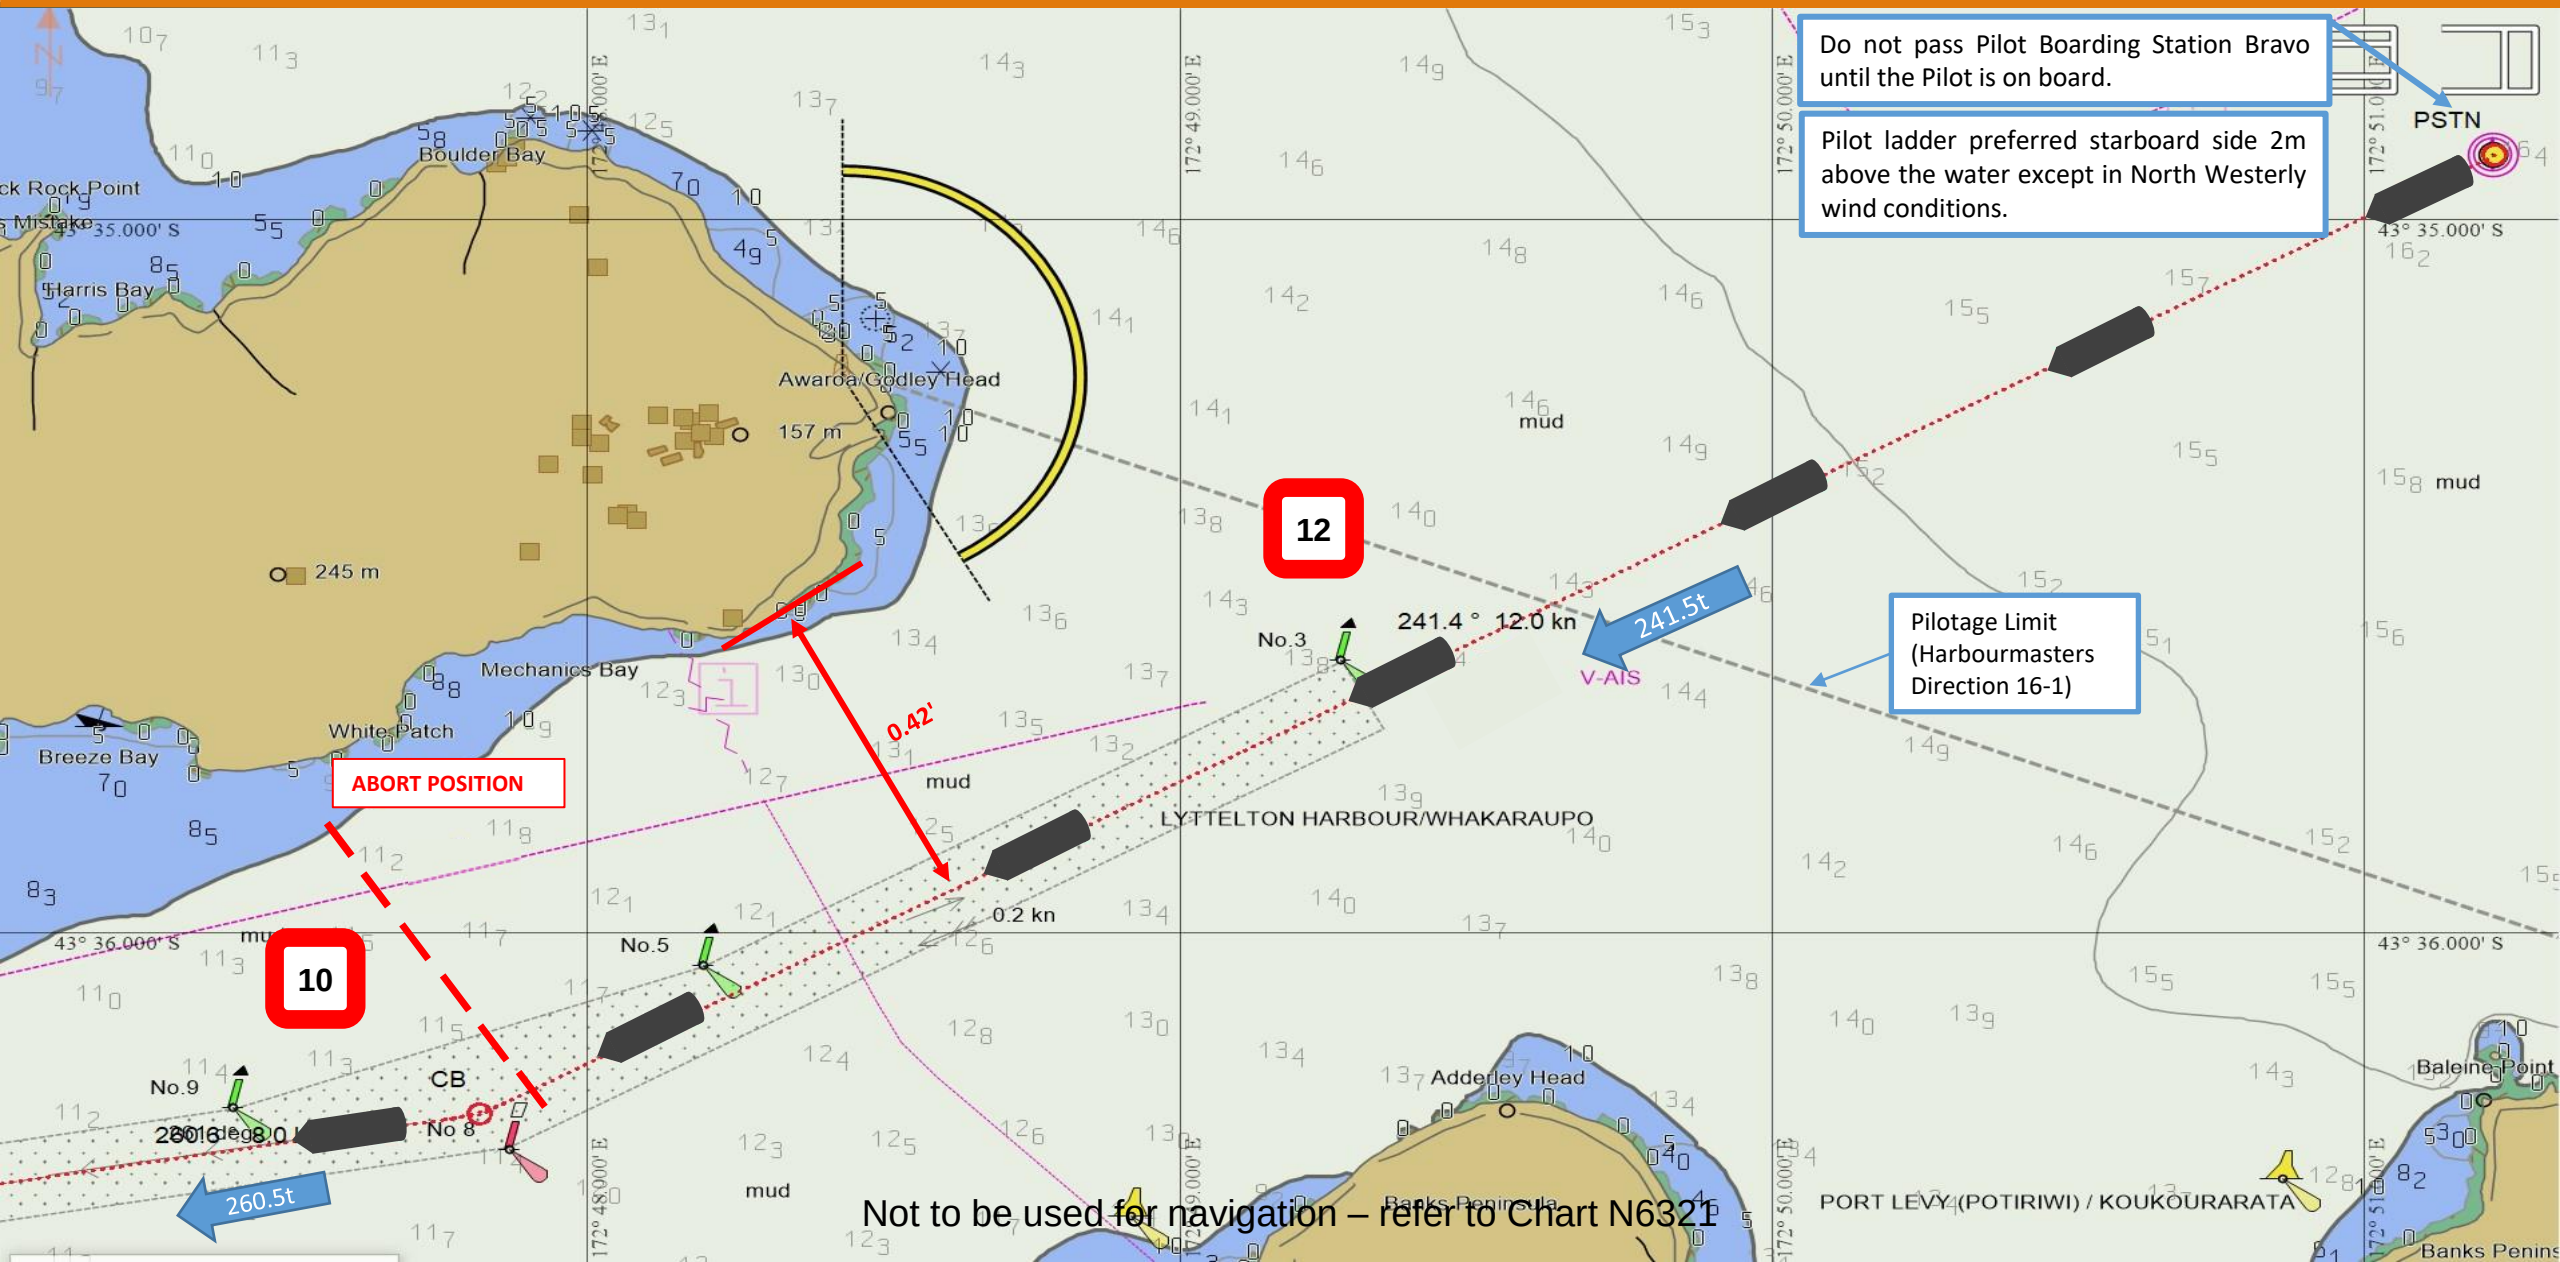

Not to be used for navigation – refer to Chart N6321

Issued: 19/02/2024
File: ARR-PSB-CBAY-OOC

Arrival: Pilot Station to Camp Bay - Out of Channel - Draft determined by Pilot to maximum of 10.0m

Lyttelton Port Company

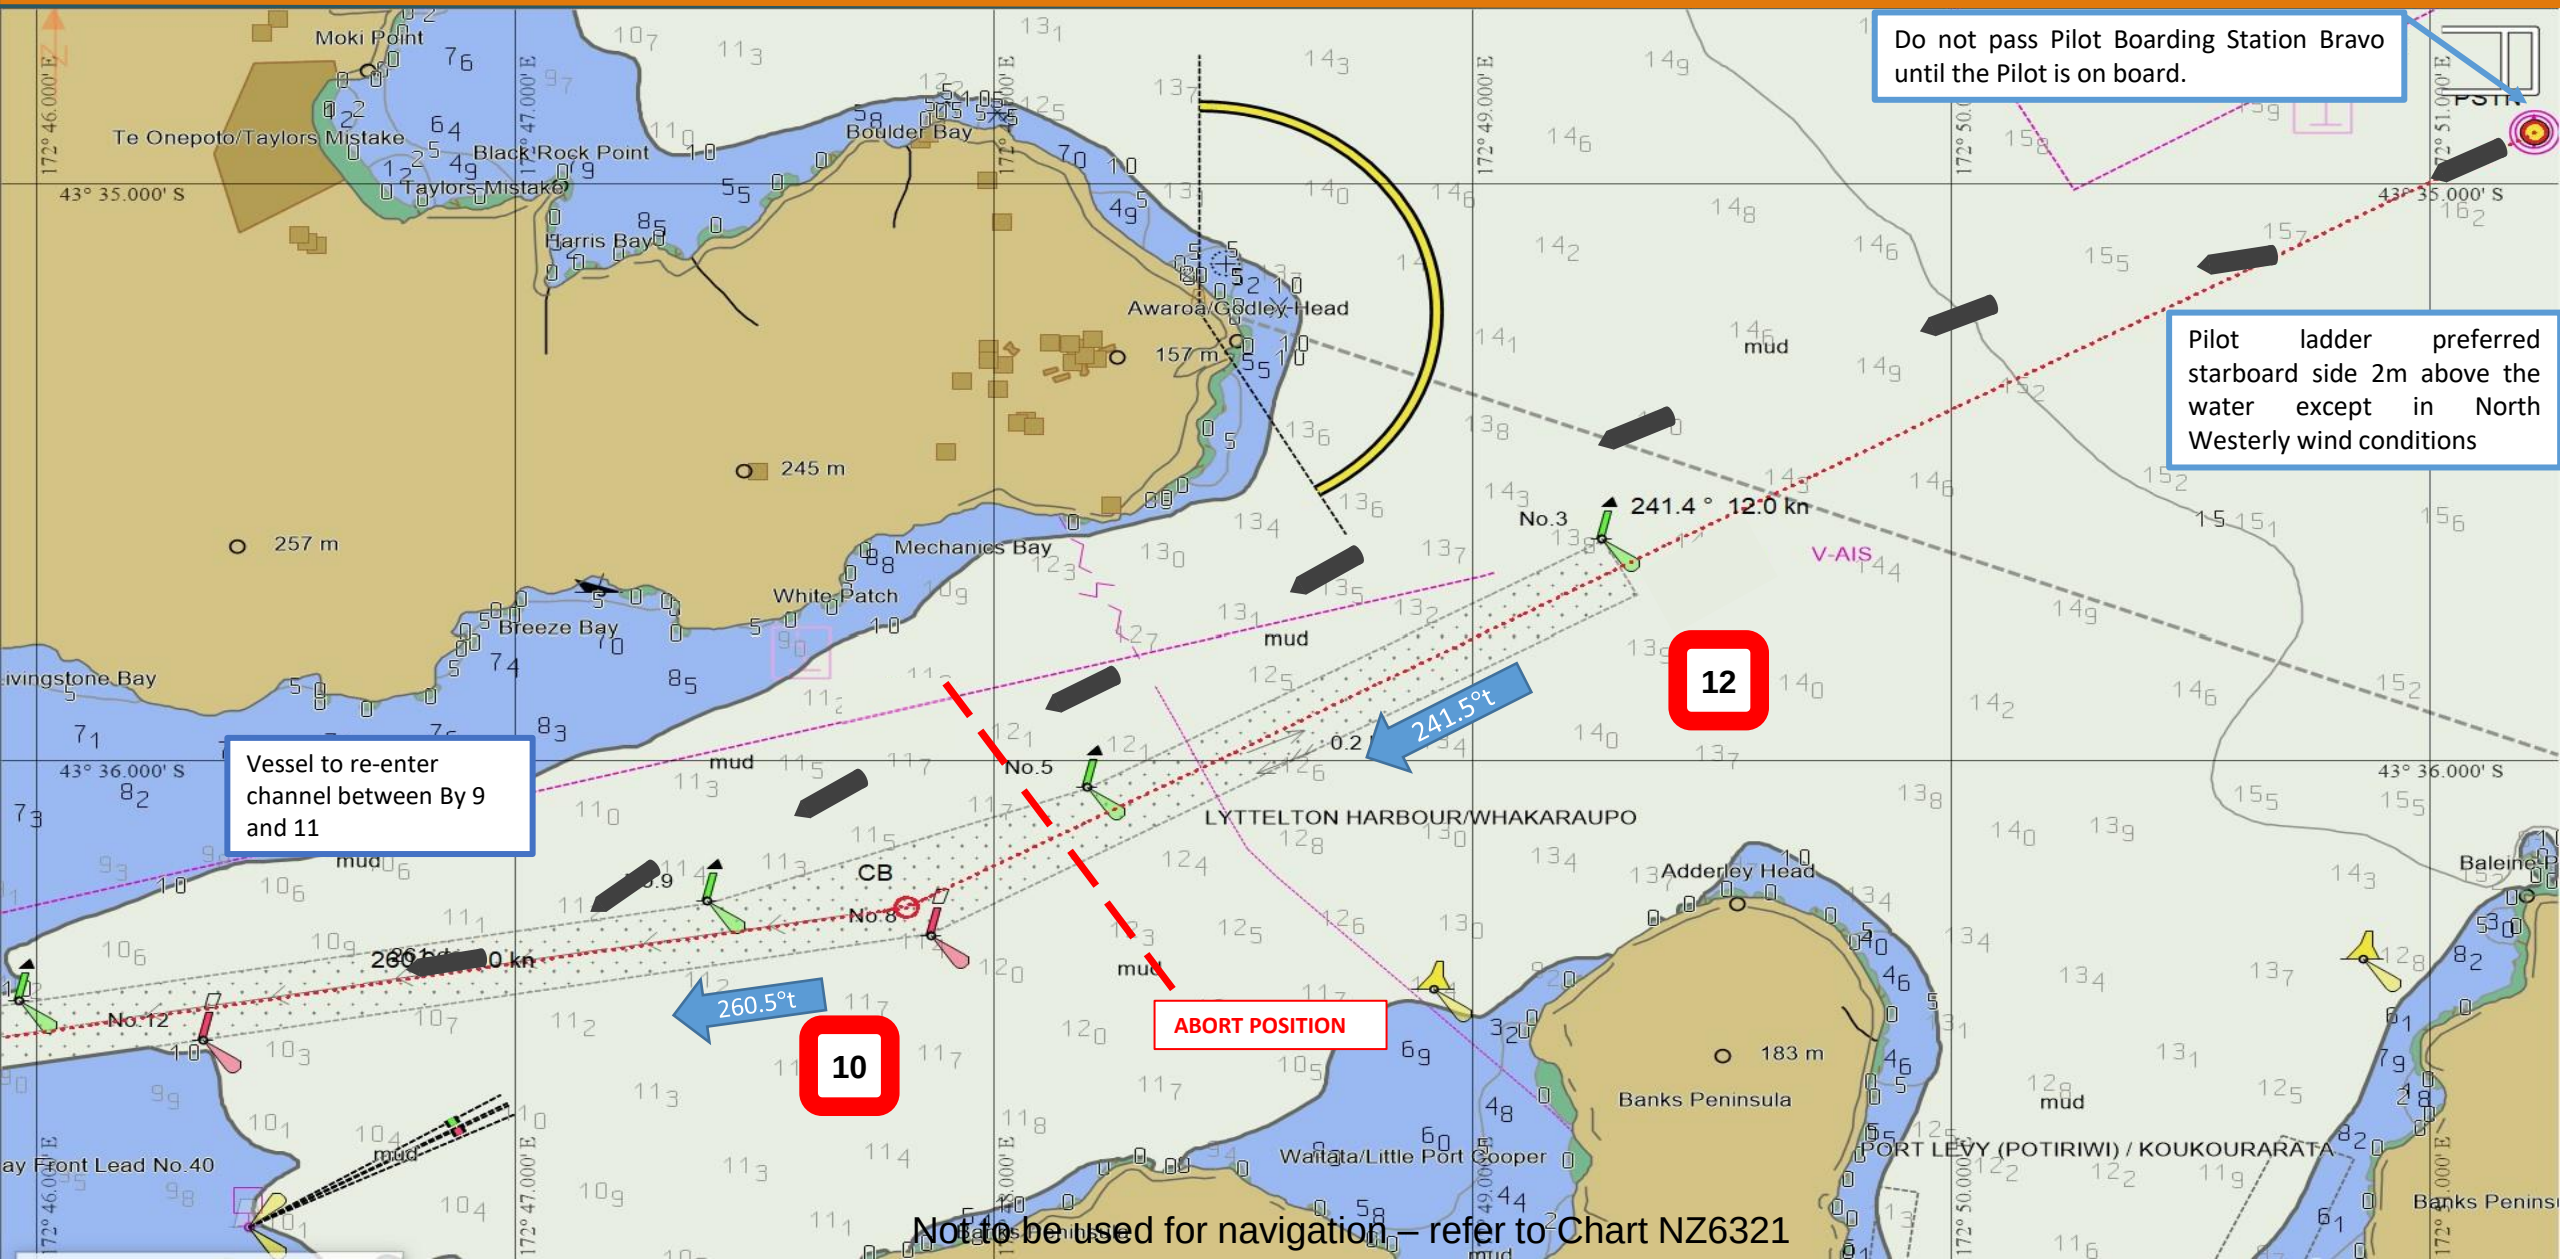

Not to be used for navigation – refer to Chart NZ6321

Issued: 19/02/2024
File: DEP-CBAY-SEA

Departure: Camp Bay to Sea

Lyttelton Port Company

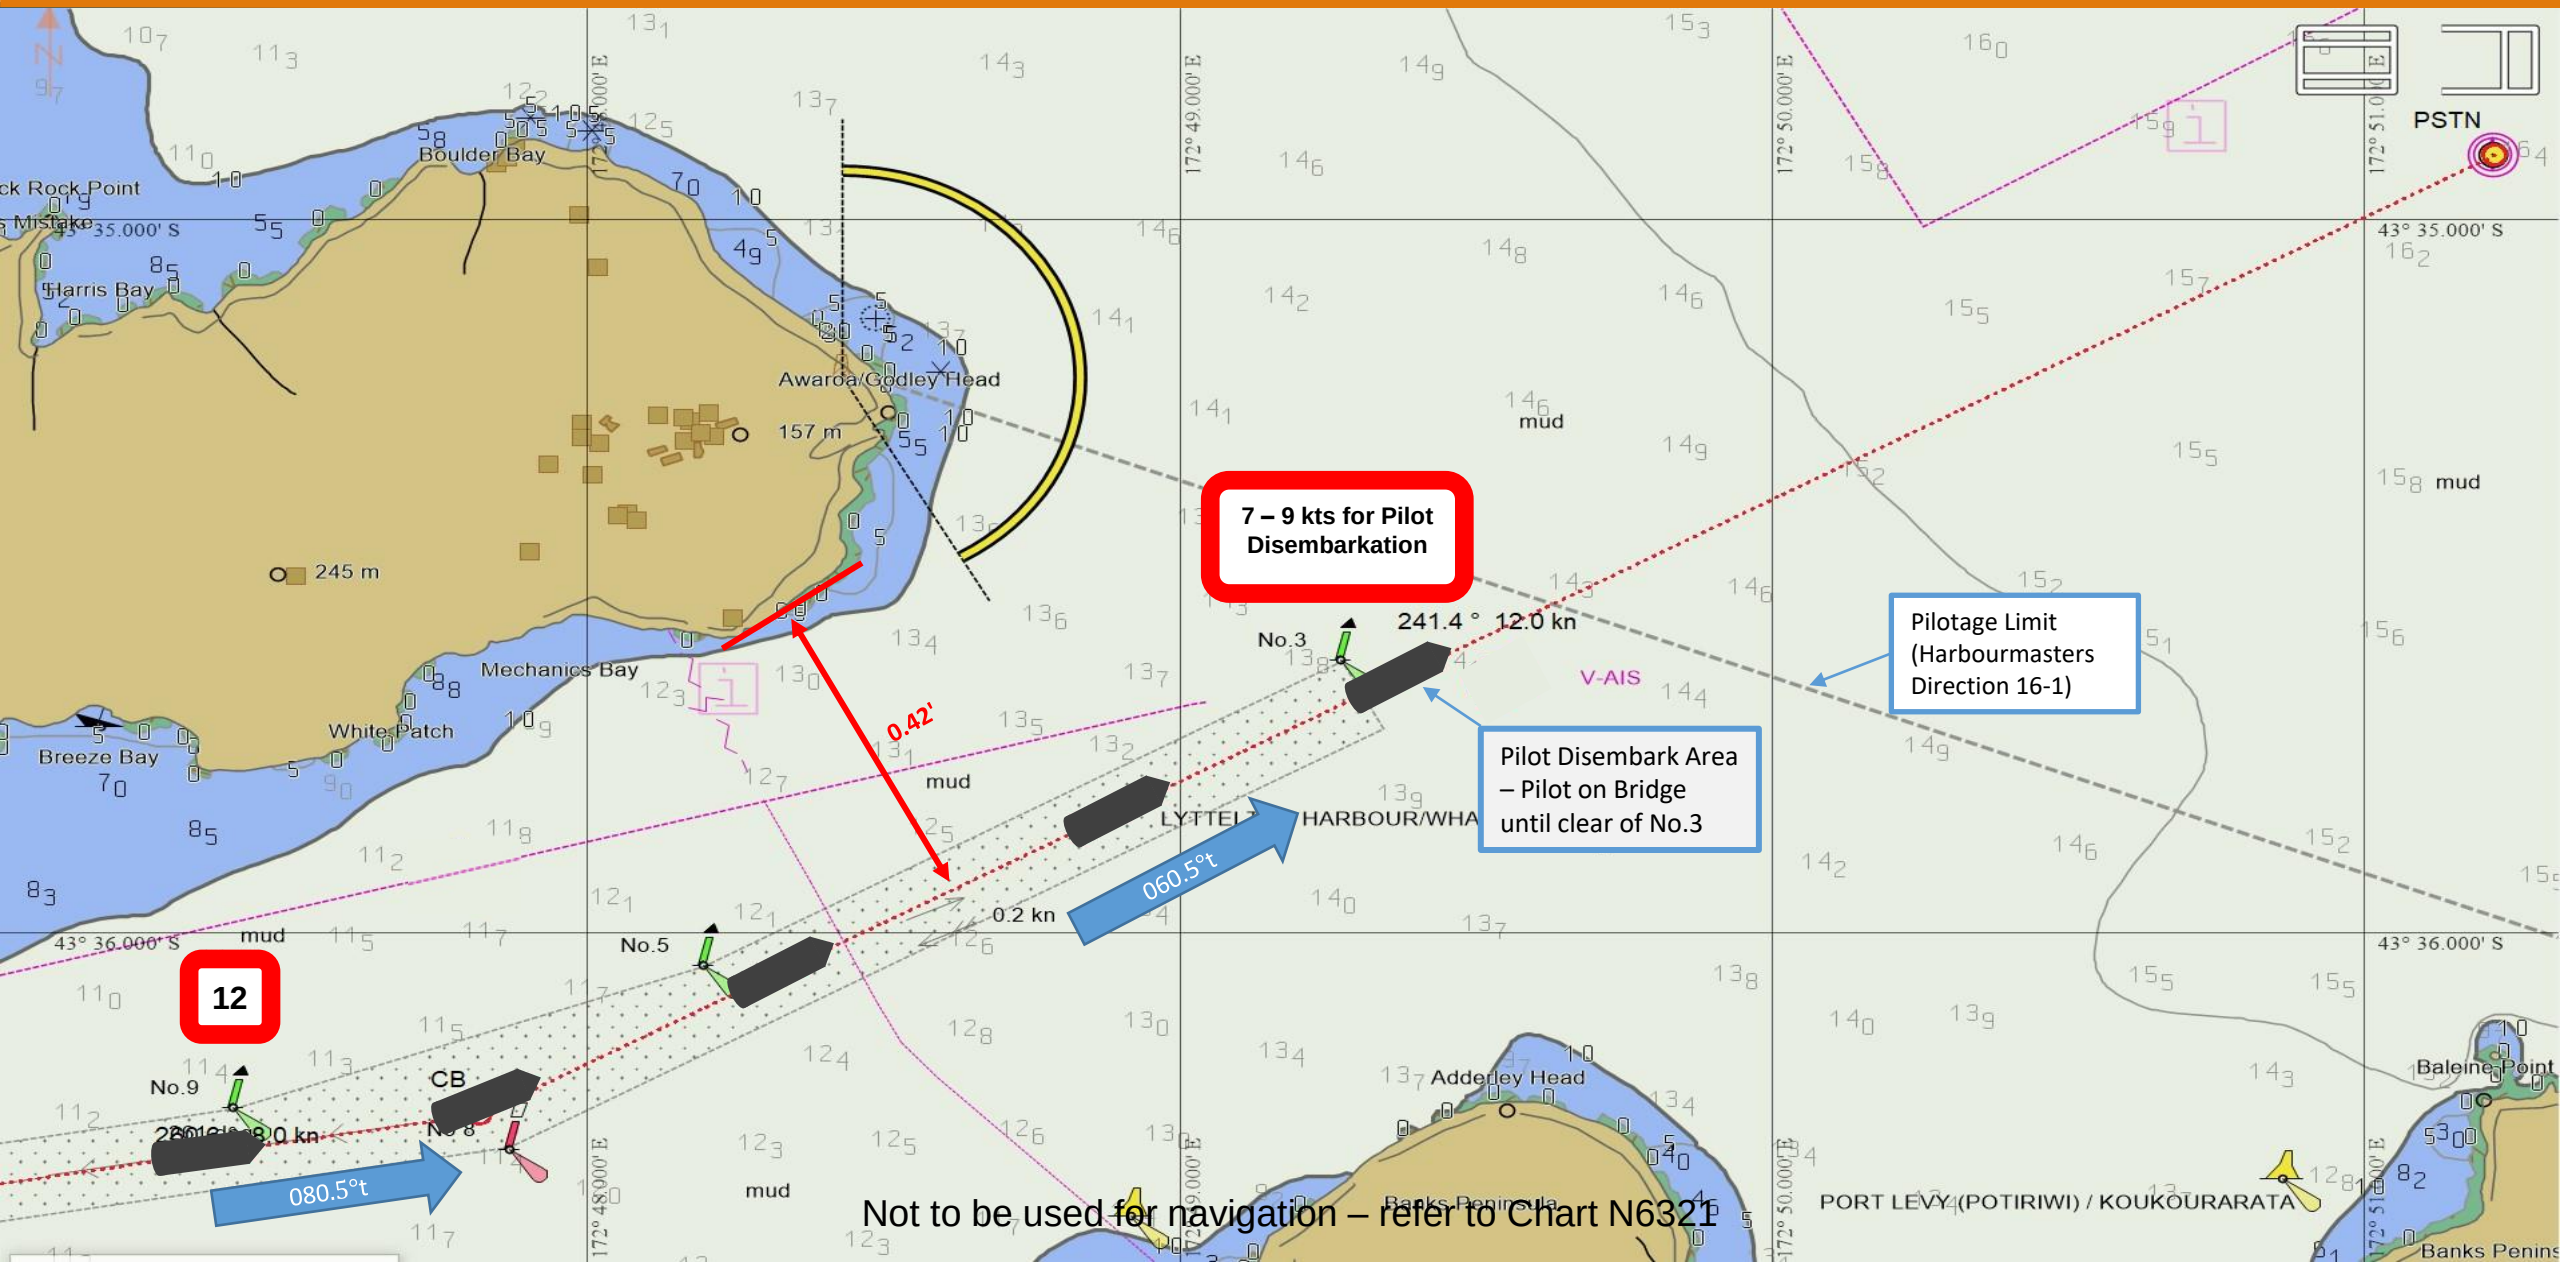

Not to be used for navigation – refer to Chart N6321

Issued: 19/02/2024
File: DEP-CBAY-PSB-OOC

Departure: Camp Bay to Pilot Station - Out of Channel - Draft determined by Pilot to maximum of 10.0m

Lyttelton Port Company

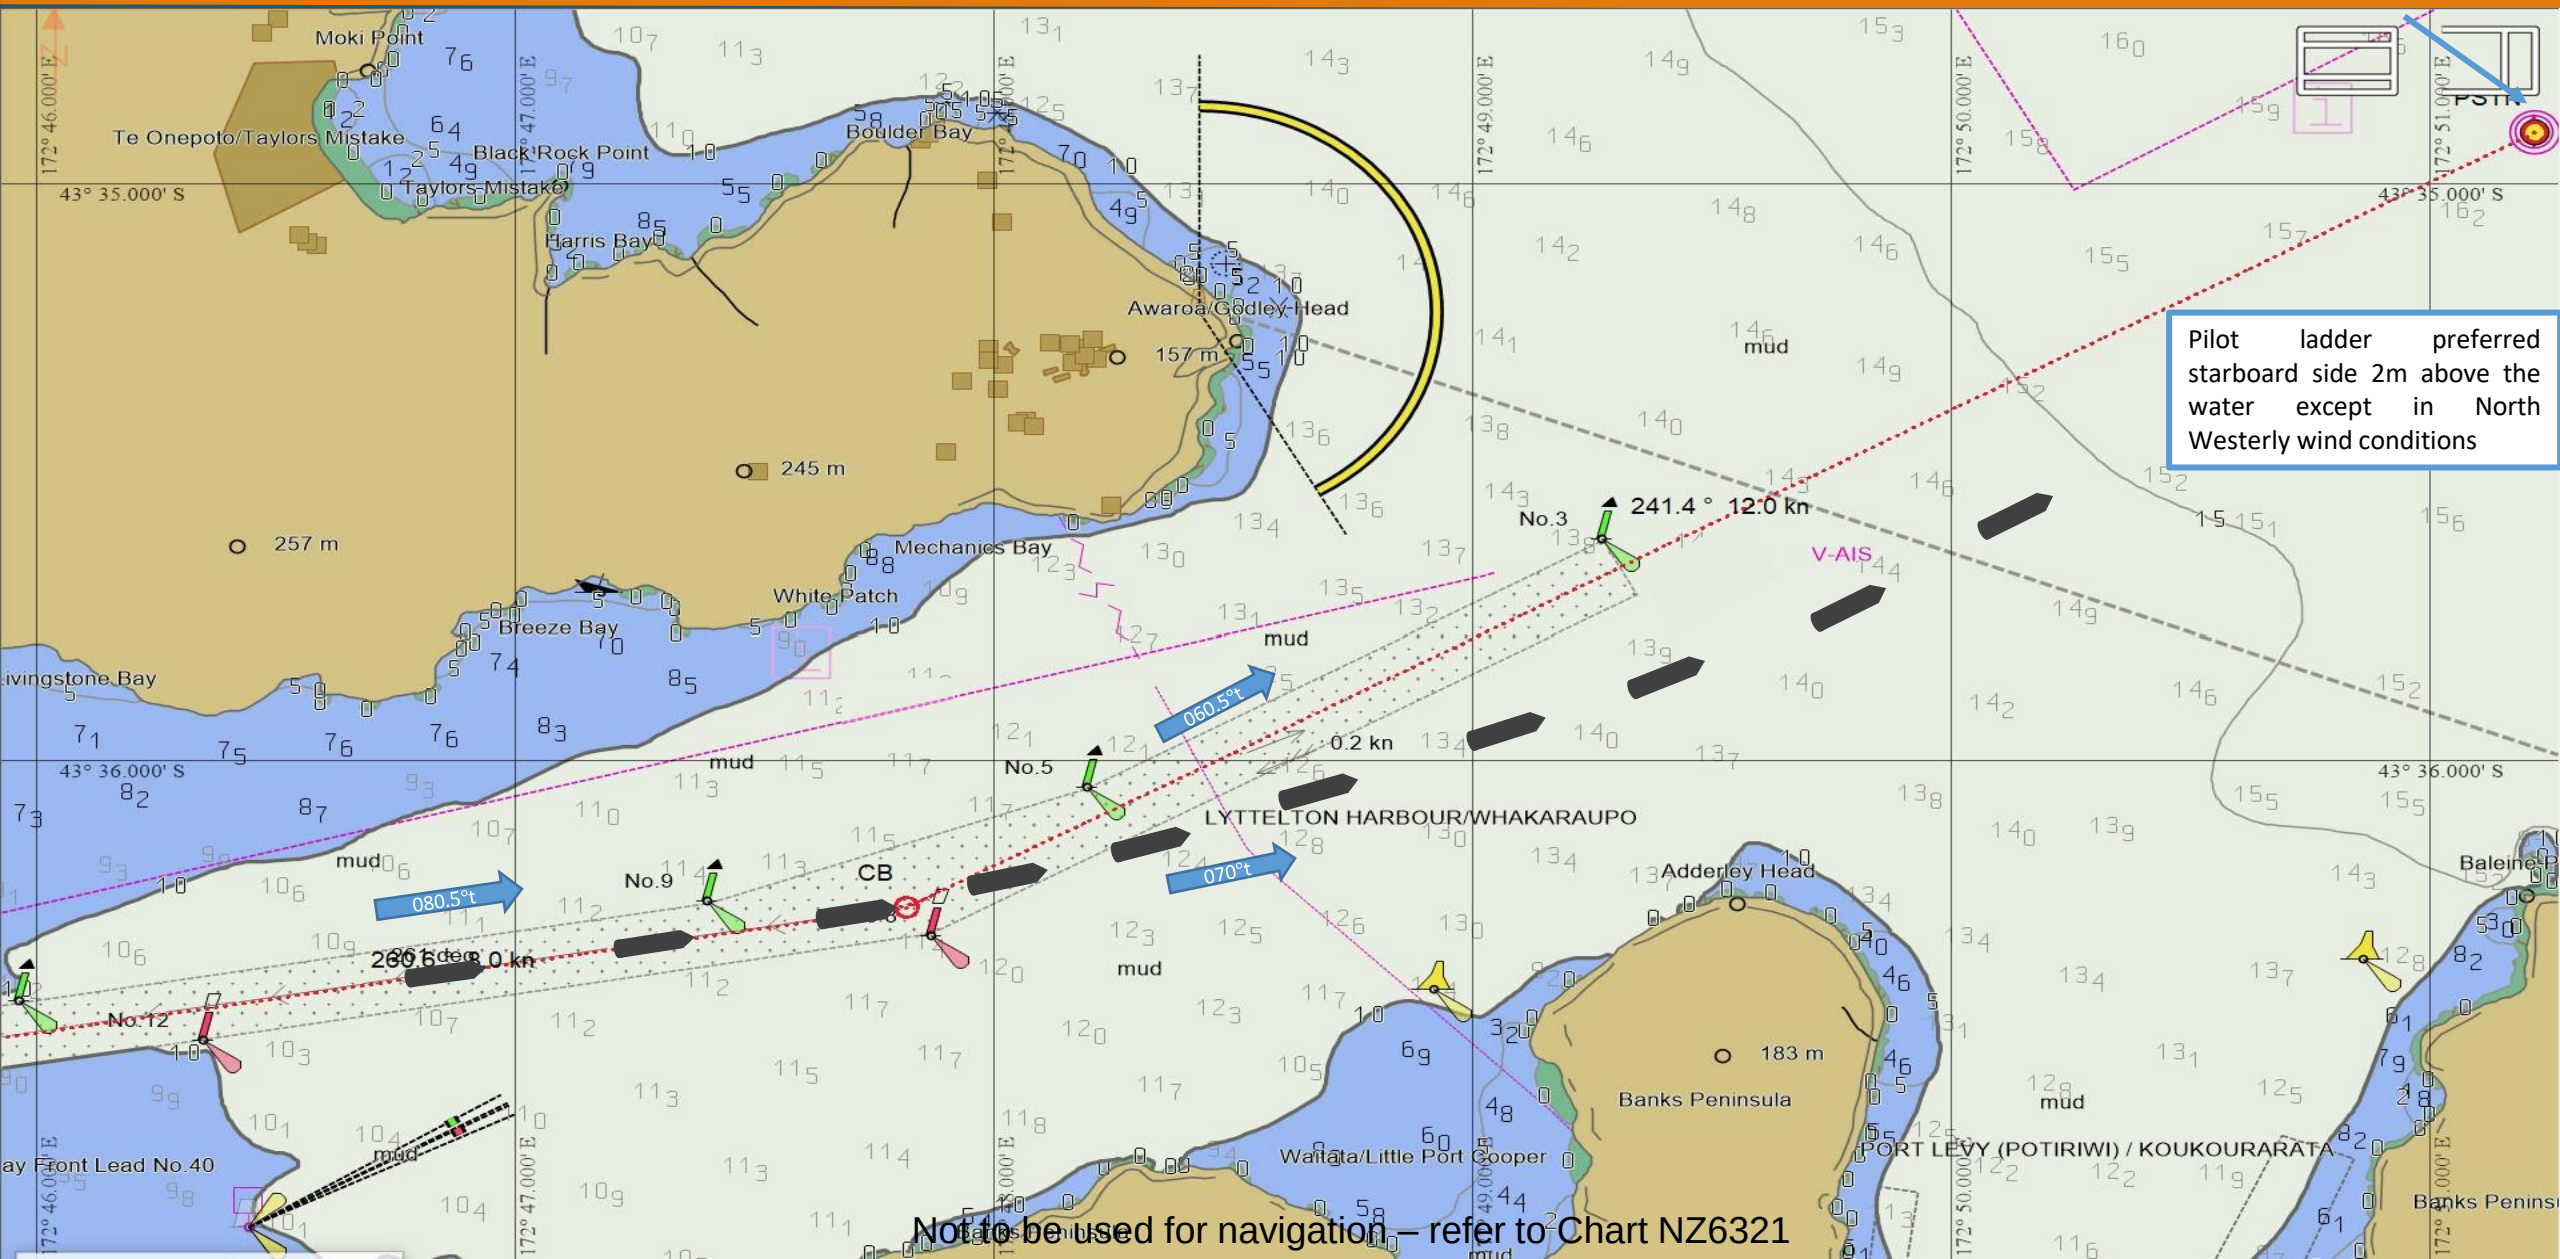

Pilot ladder preferred starboard side 2m above the water except in North Westerly wind conditions

Not to be used for navigation – refer to Chart NZ6321

Issued: 19/02/2024
File: ARR-CBAY-BW

Arrival: Camp Bay to Breakwater

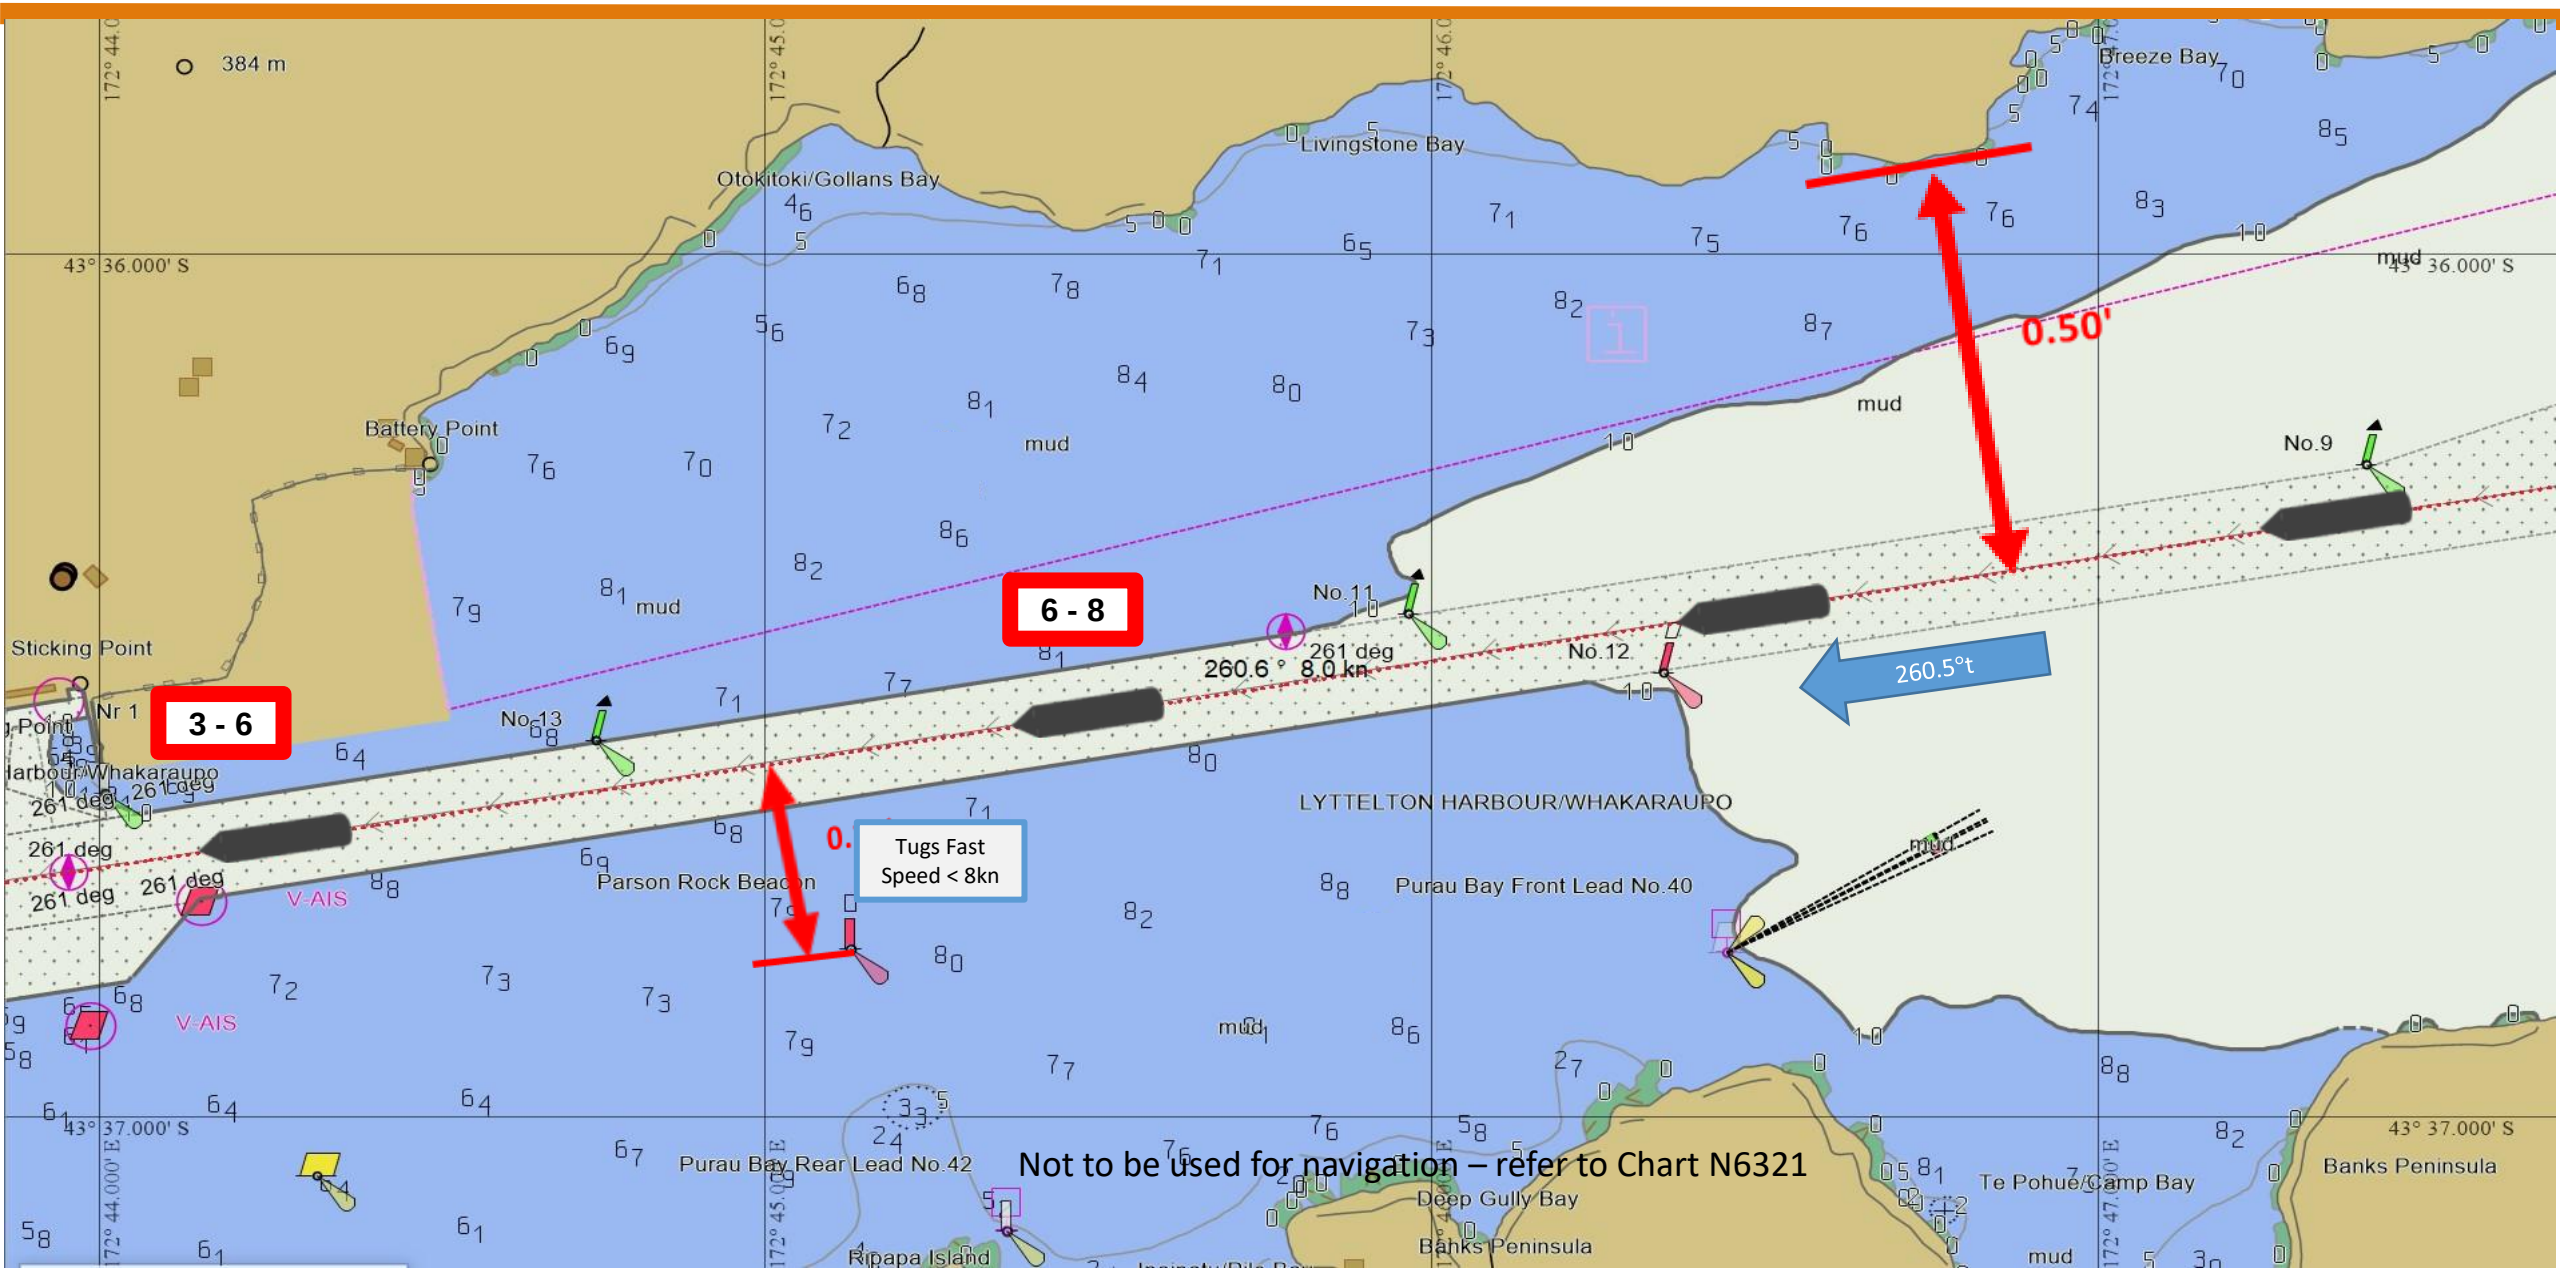

Not to be used for navigation – refer to Chart N6321

Issued: 19/02/2024
File: DEP-BW-CBAY

Departure: Breakwater to Camp Bay

Lyttelton Port Company

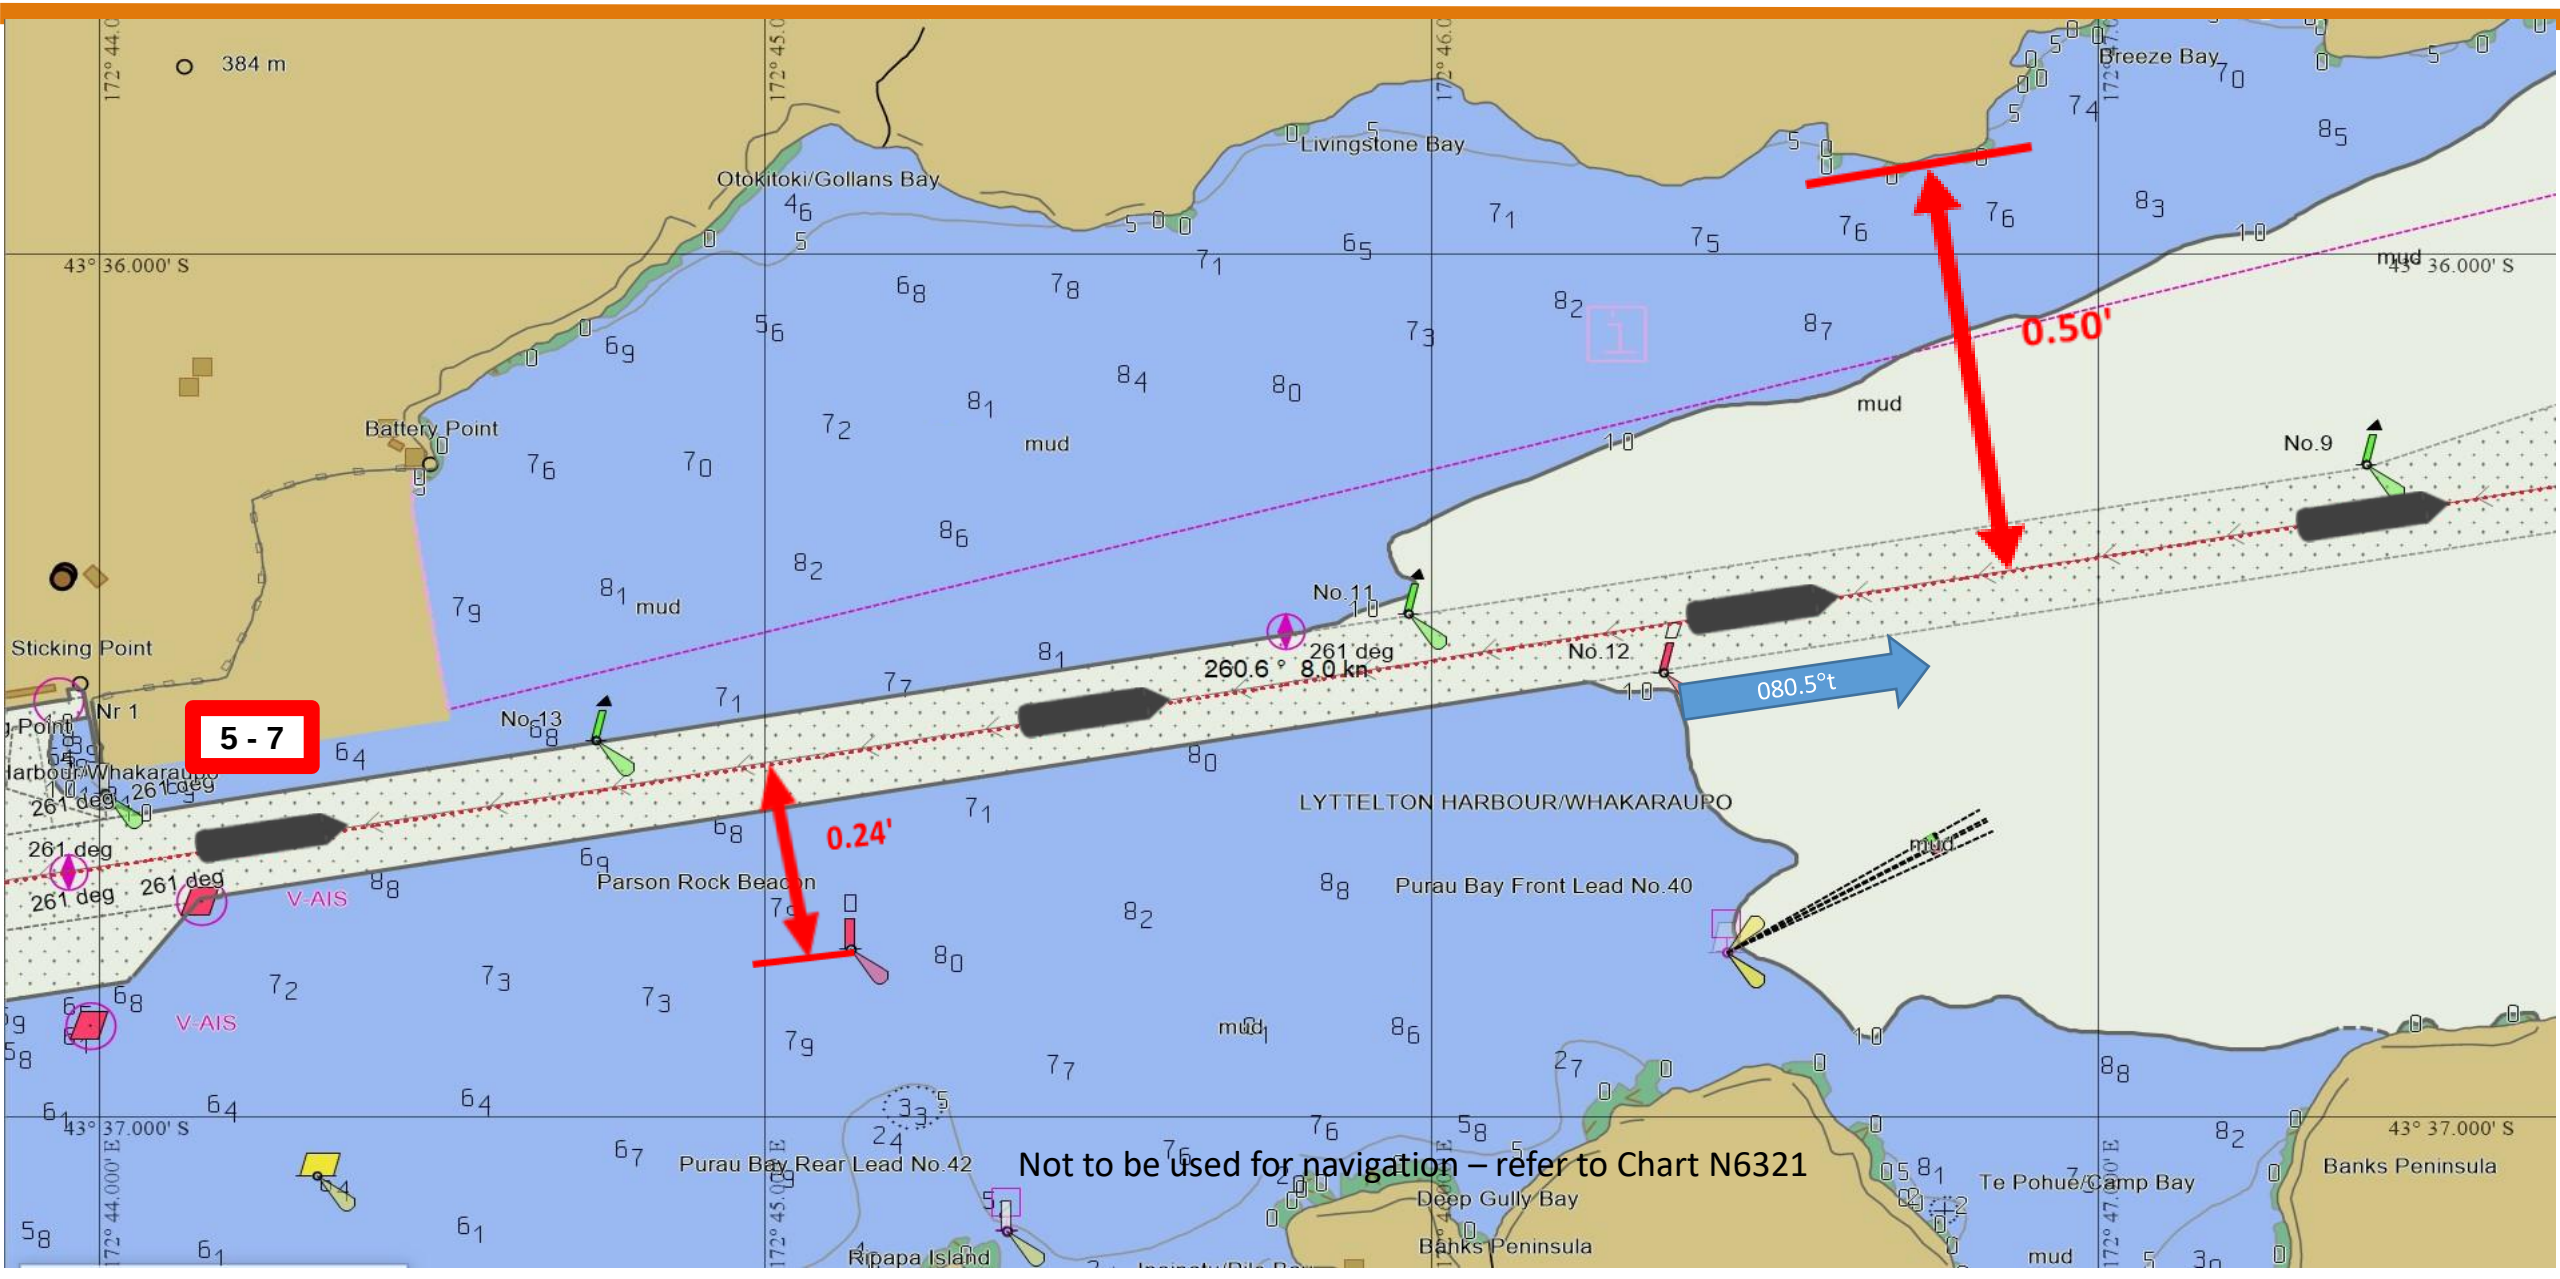

Not to be used for navigation – refer to Chart N6321

Issued: 19/02/2024
File: LeadingOut-105mLOA

Leading Out of Vessels <105m LOA & <7.5m Draft

May be used when sea conditions pose a risk to Pilot Disembarkation at Spar Buoy No.3

Lyttelton Port Company

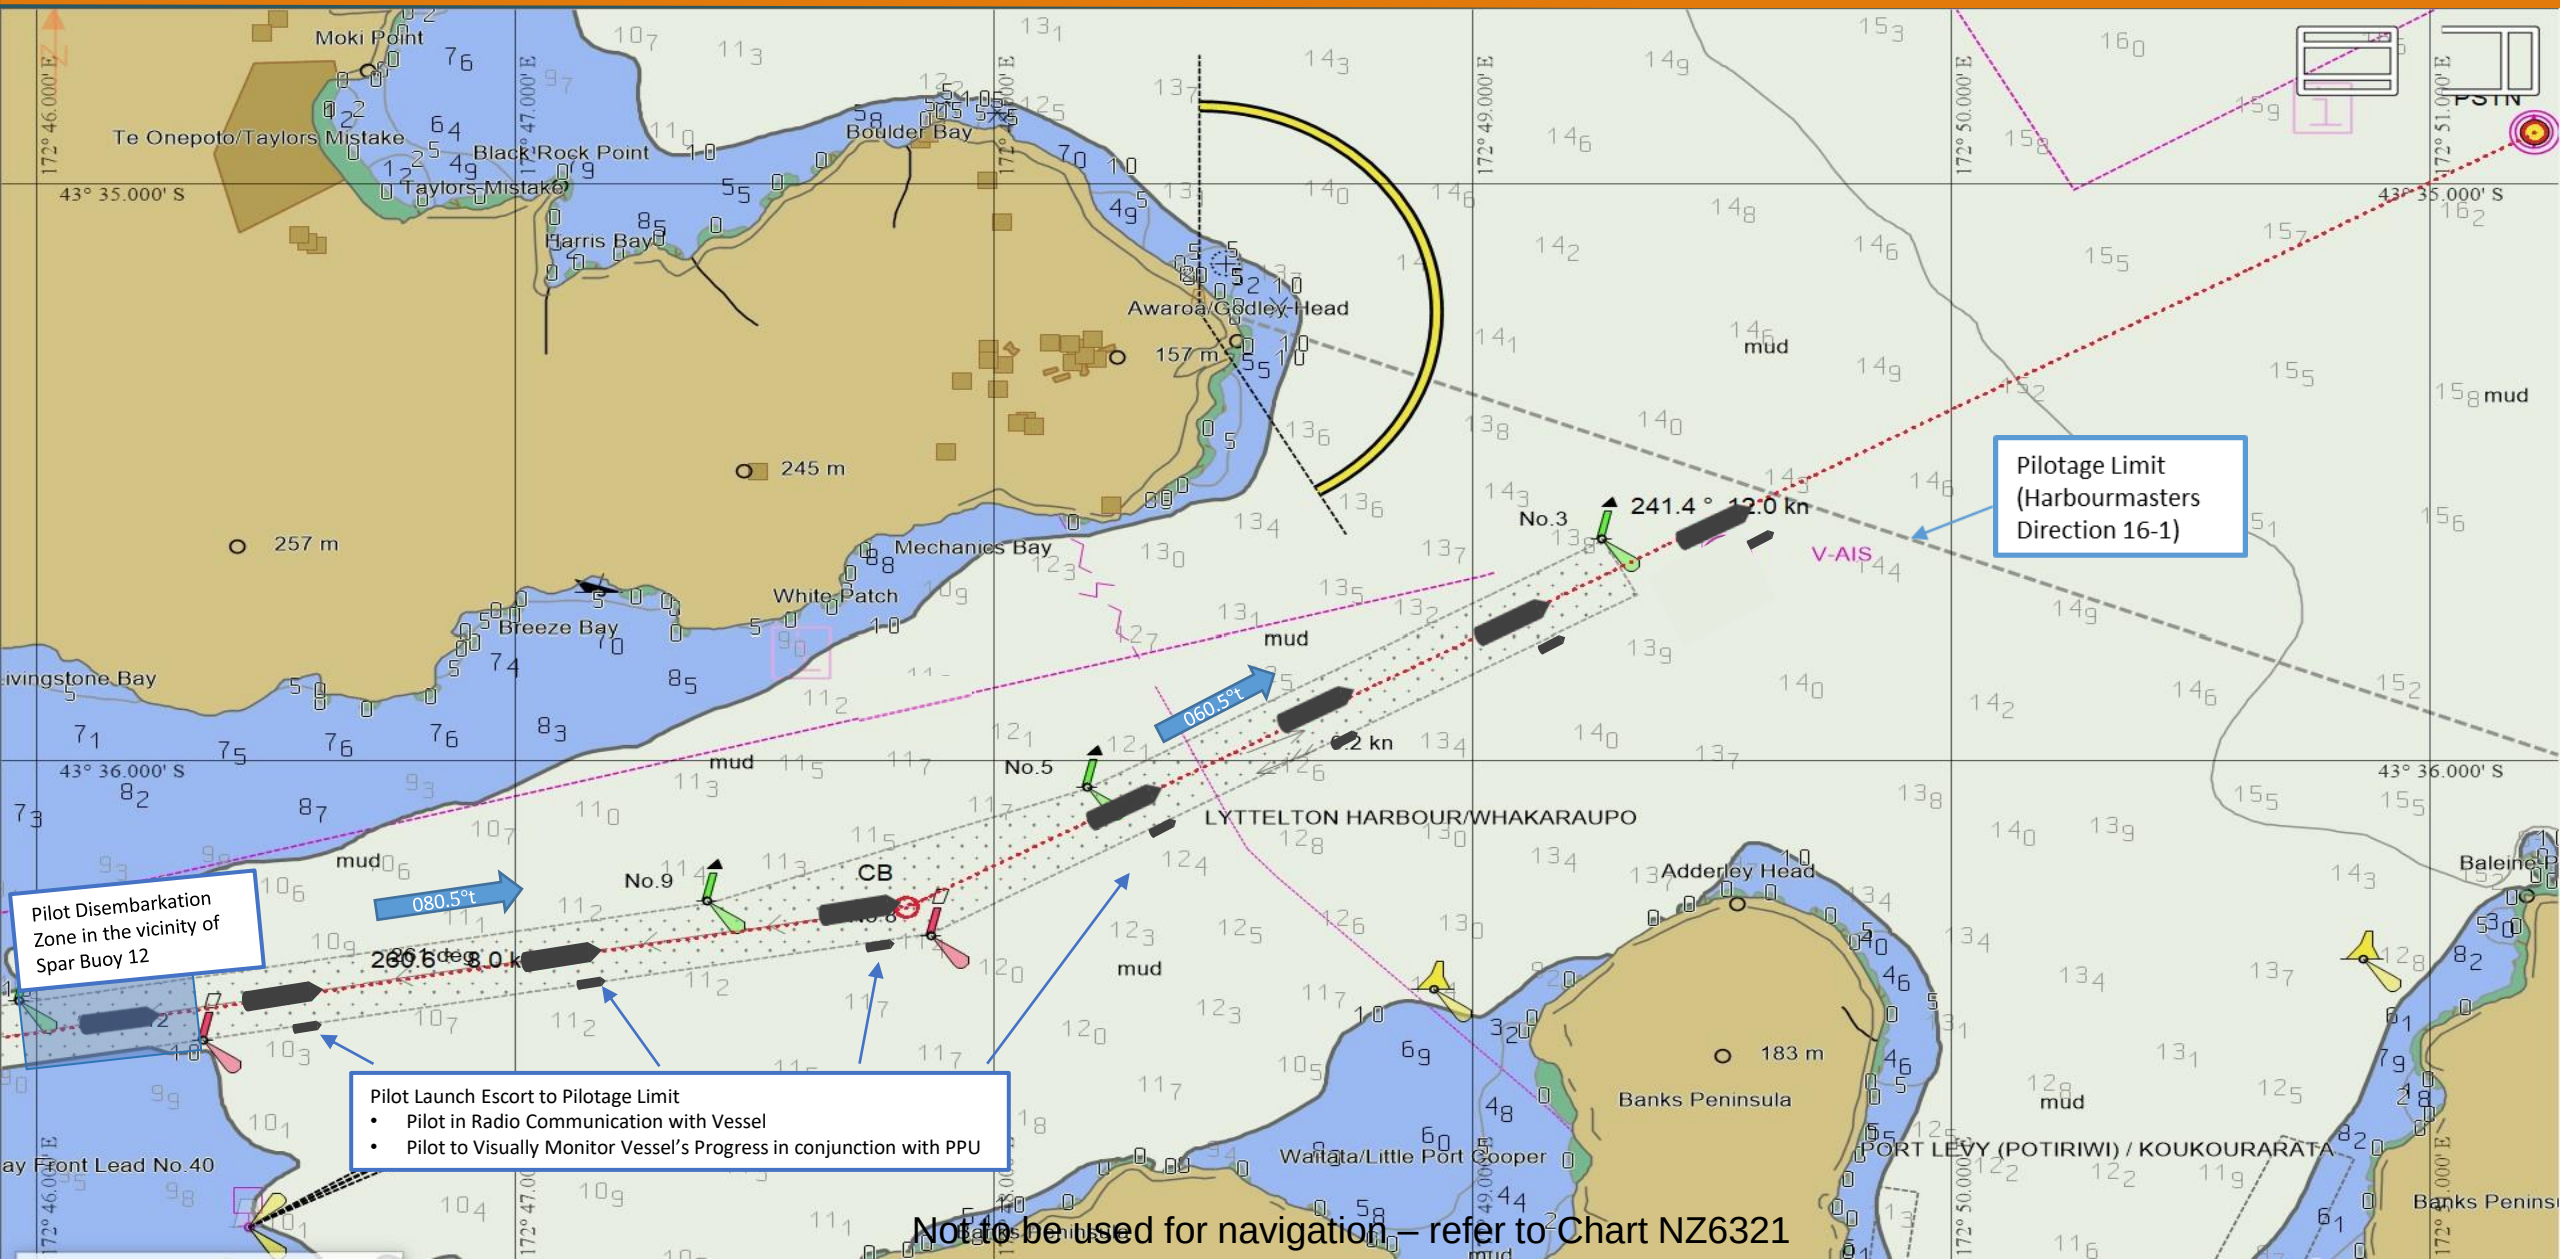

Not to be used for navigation – refer to Chart NZ6321

Issued: 19/02/2024
File: ARR-BW-CQ1-PSTQ

Arrival: Breakwater to CQ1 PSTQ

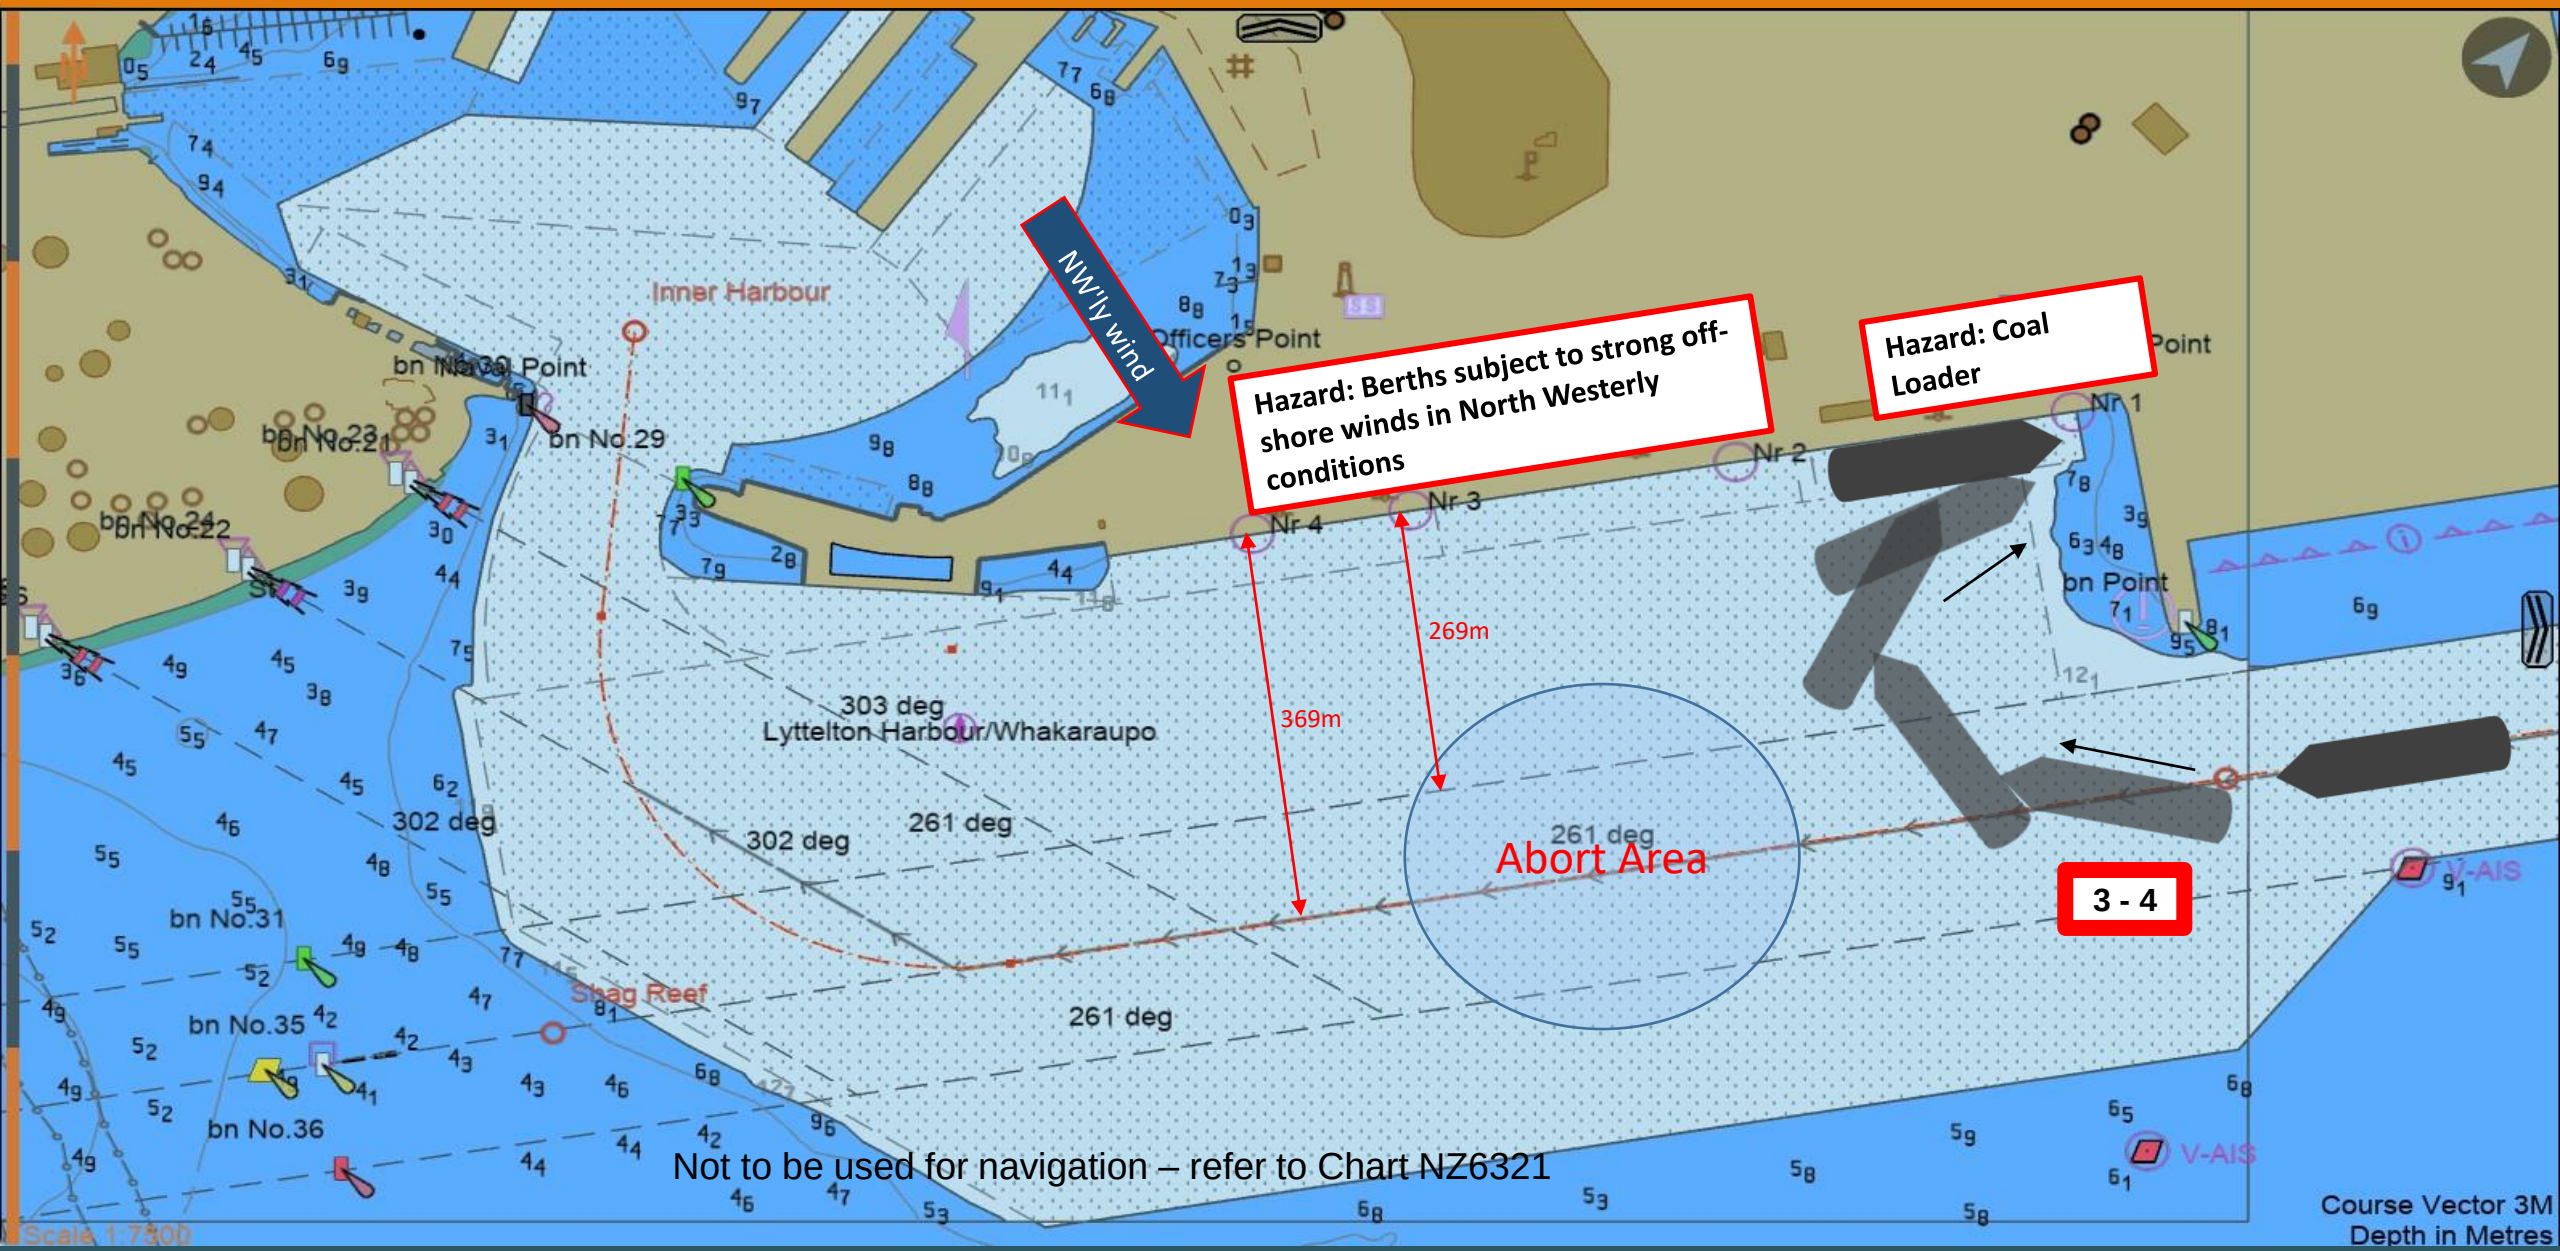

Issued: 19/02/2024
File: ARR-BW-CQ1-SSTQ

Arrival: Breakwater to CQ1 SSTQ

Lyttelton Port Company

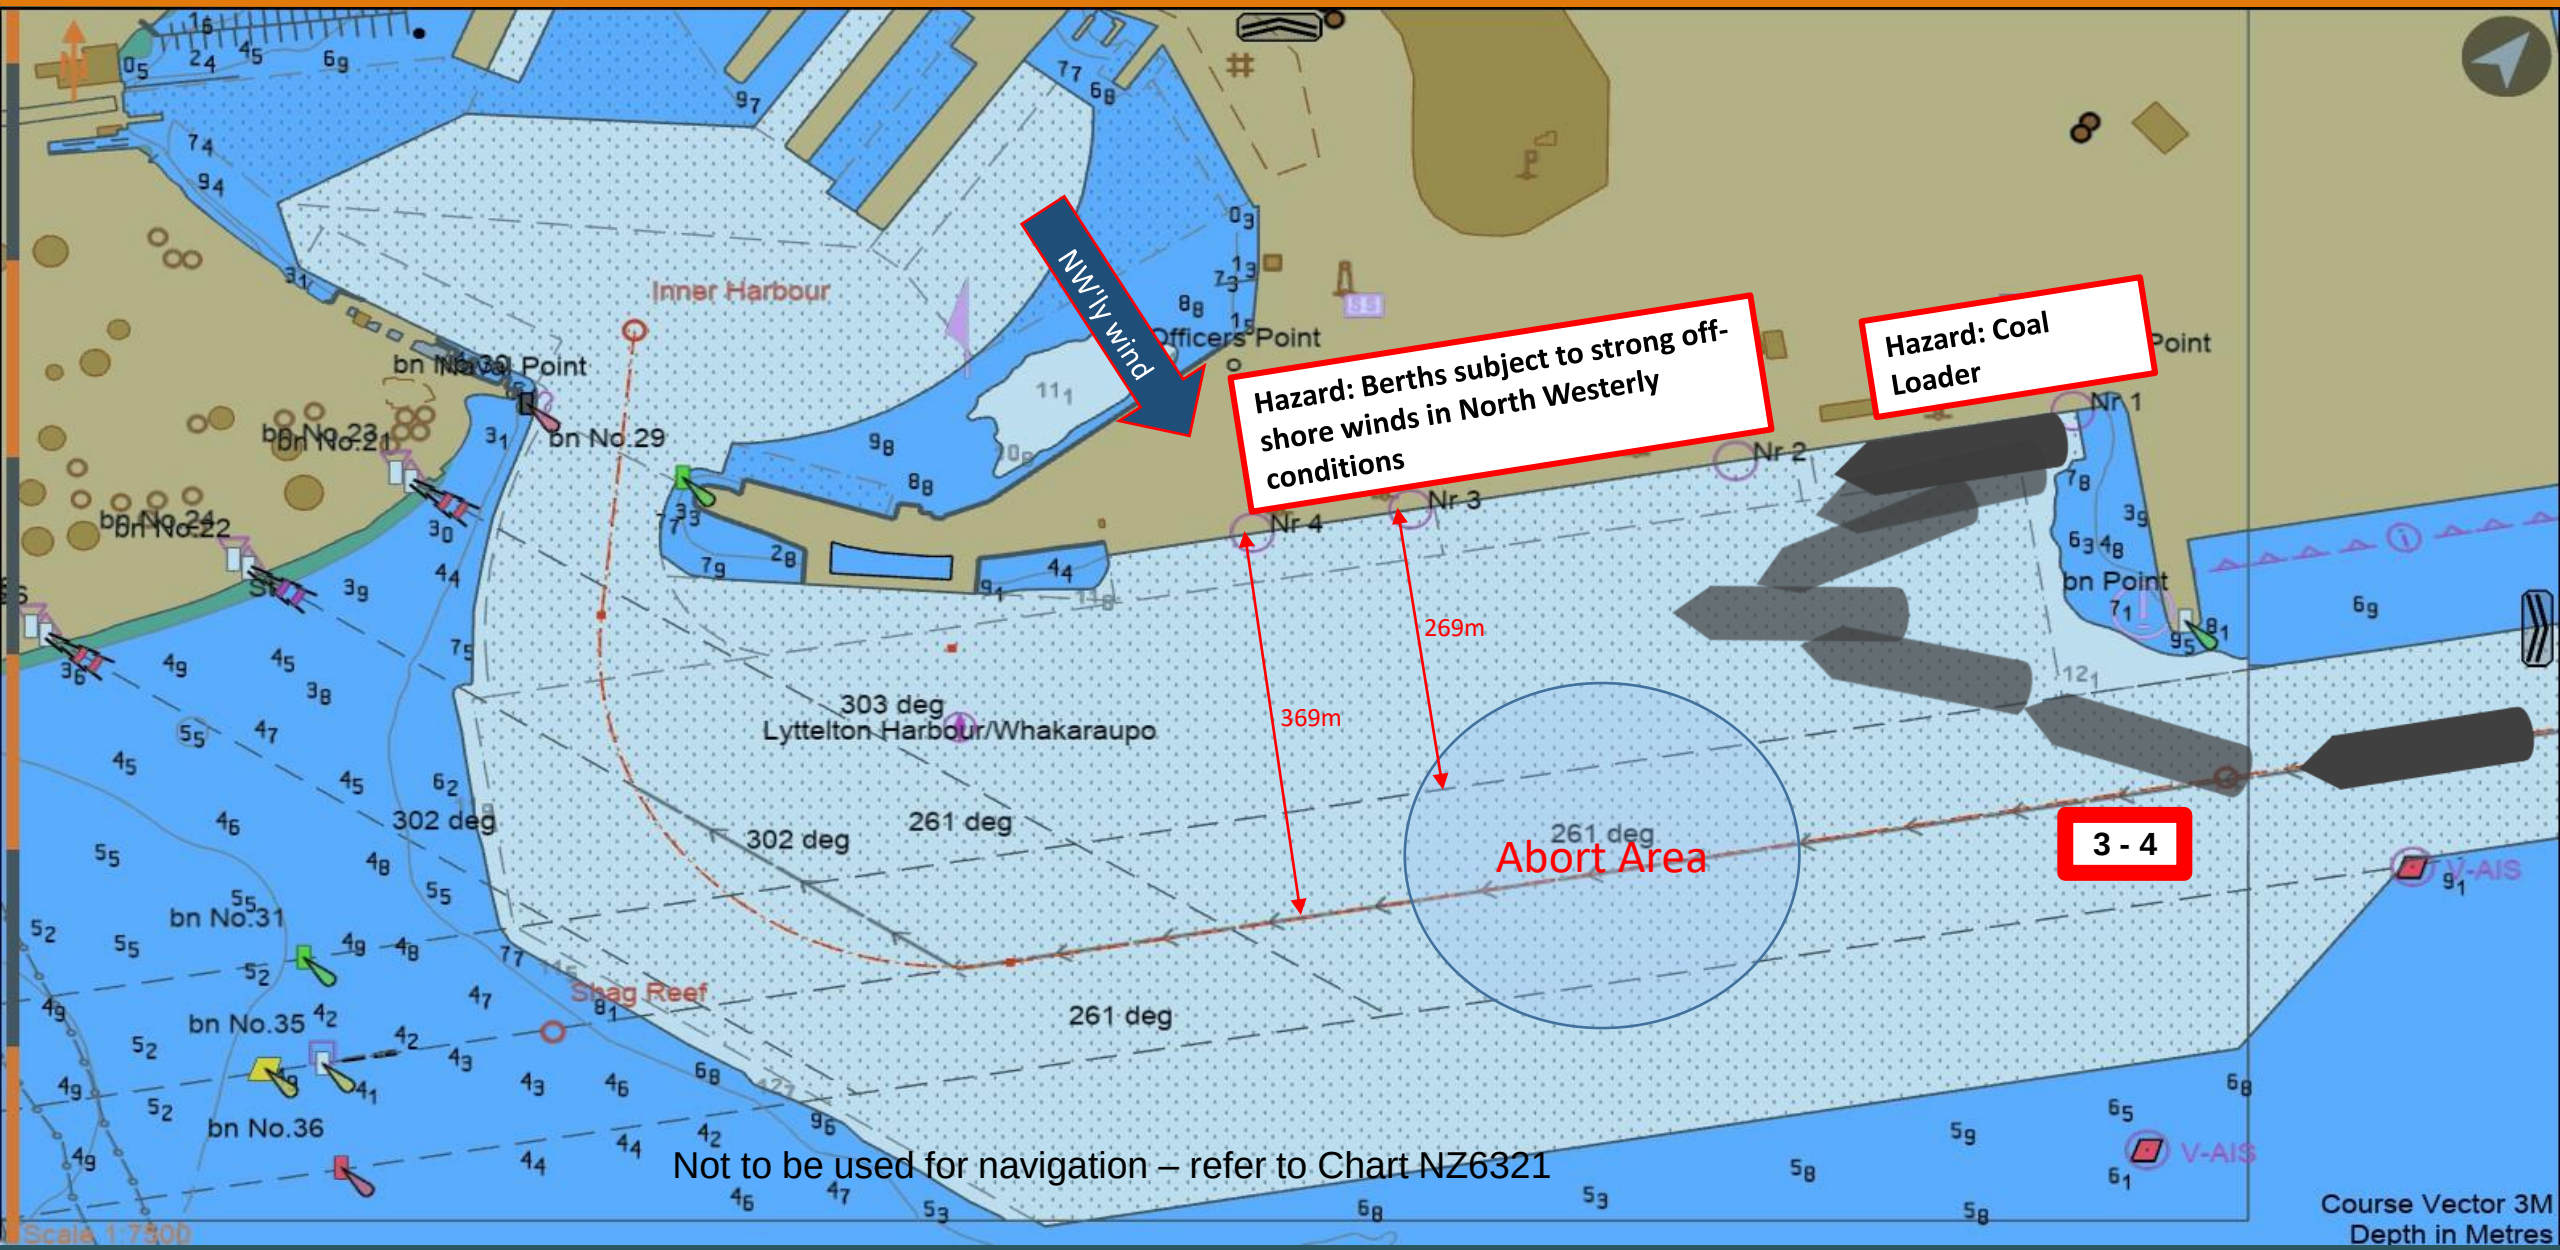

Issued: 19/02/2024
File: ARR-BW-CQW-PSTQ

Arrival: Breakwater to CQ-West PSTQ

Lyttelton Port Company

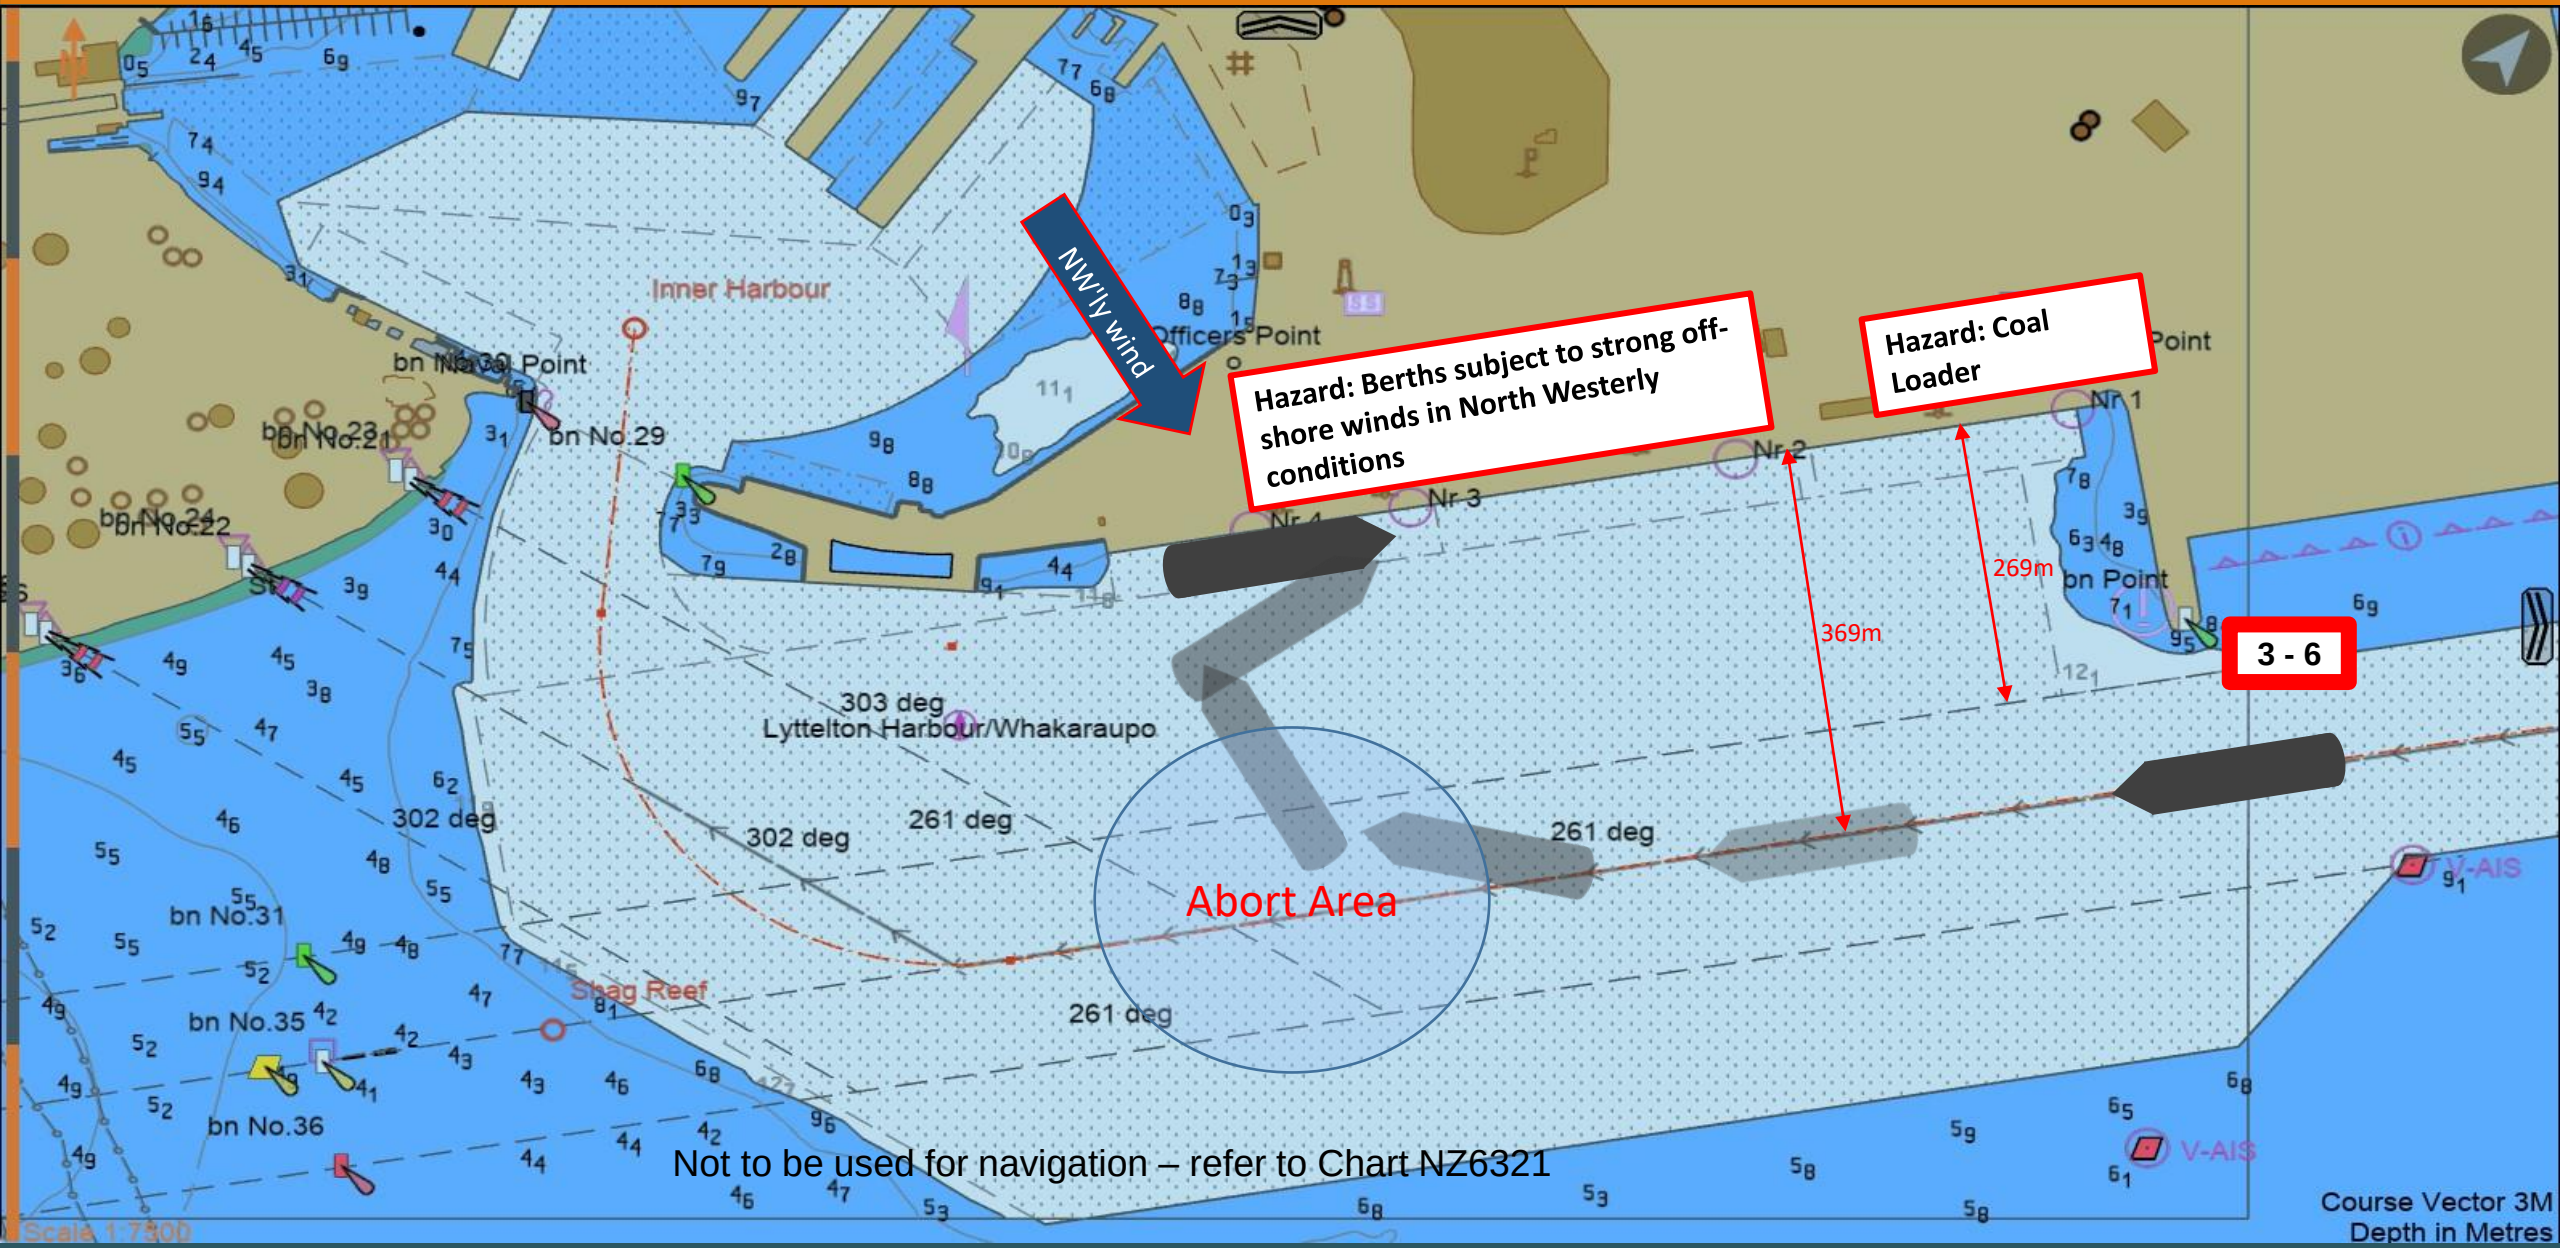

Issued: 19/02/2024
File: ARR-BW-CQE-PSTQ

Arrival: Breakwater to CQ-East PSTQ

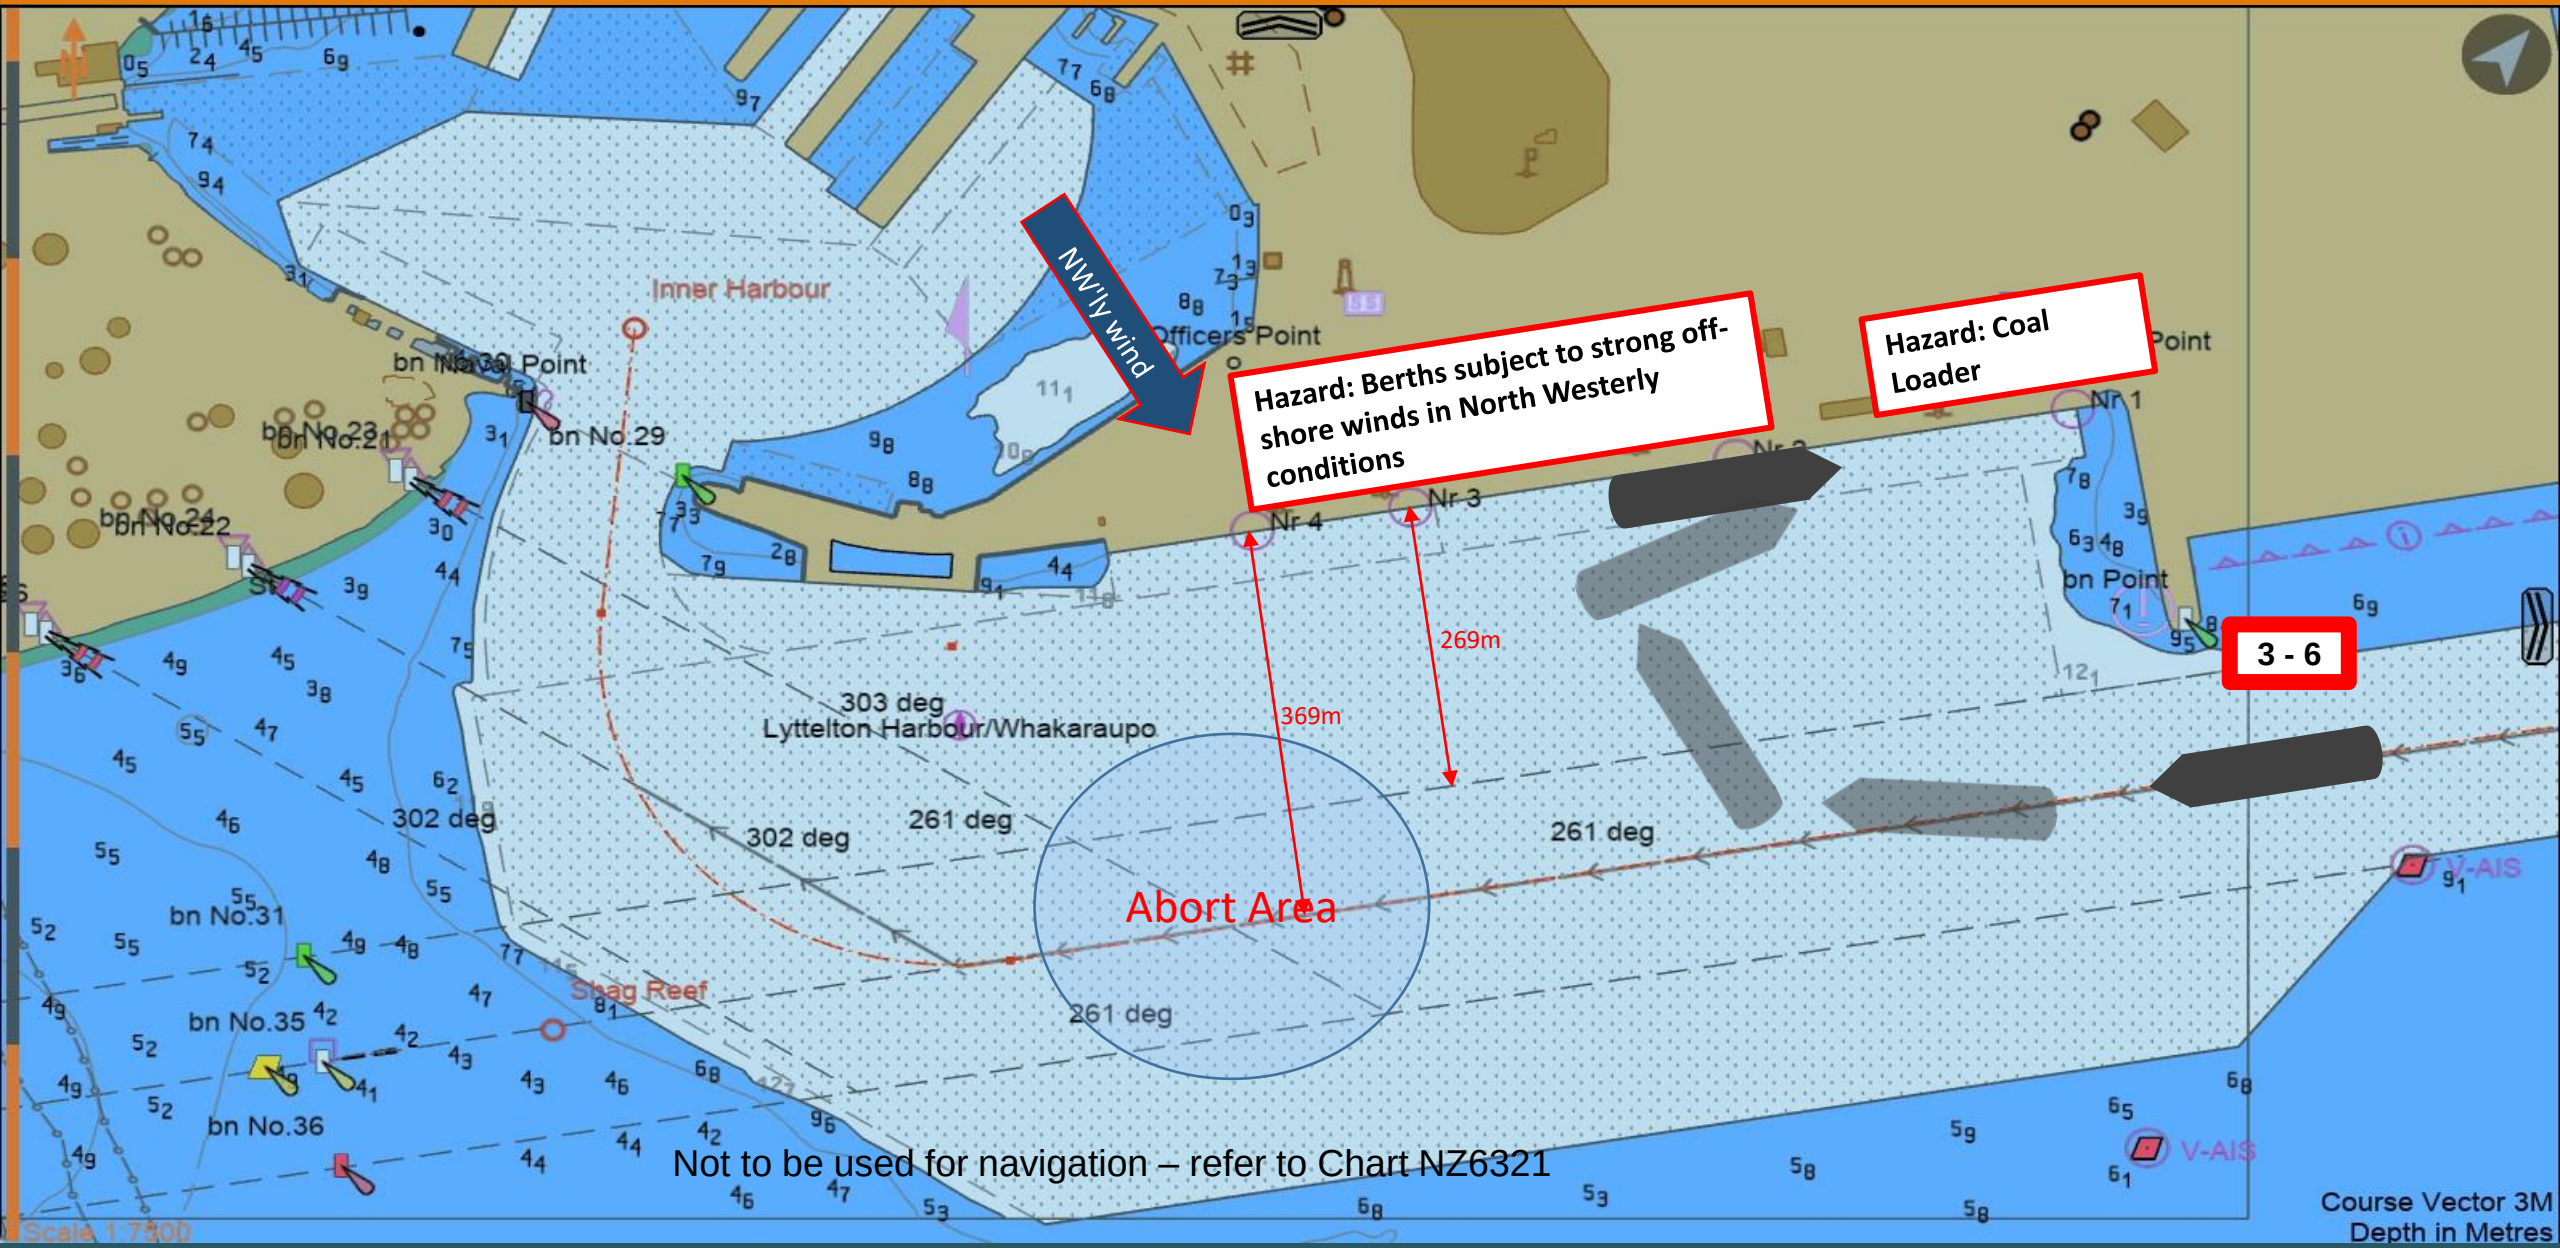

Not to be used for navigation – refer to Chart NZ6321

Issued: 19/02/2024
File: ARR-BW-CQE-SSTQ

Arrival: Breakwater to CQ-East SSTQ

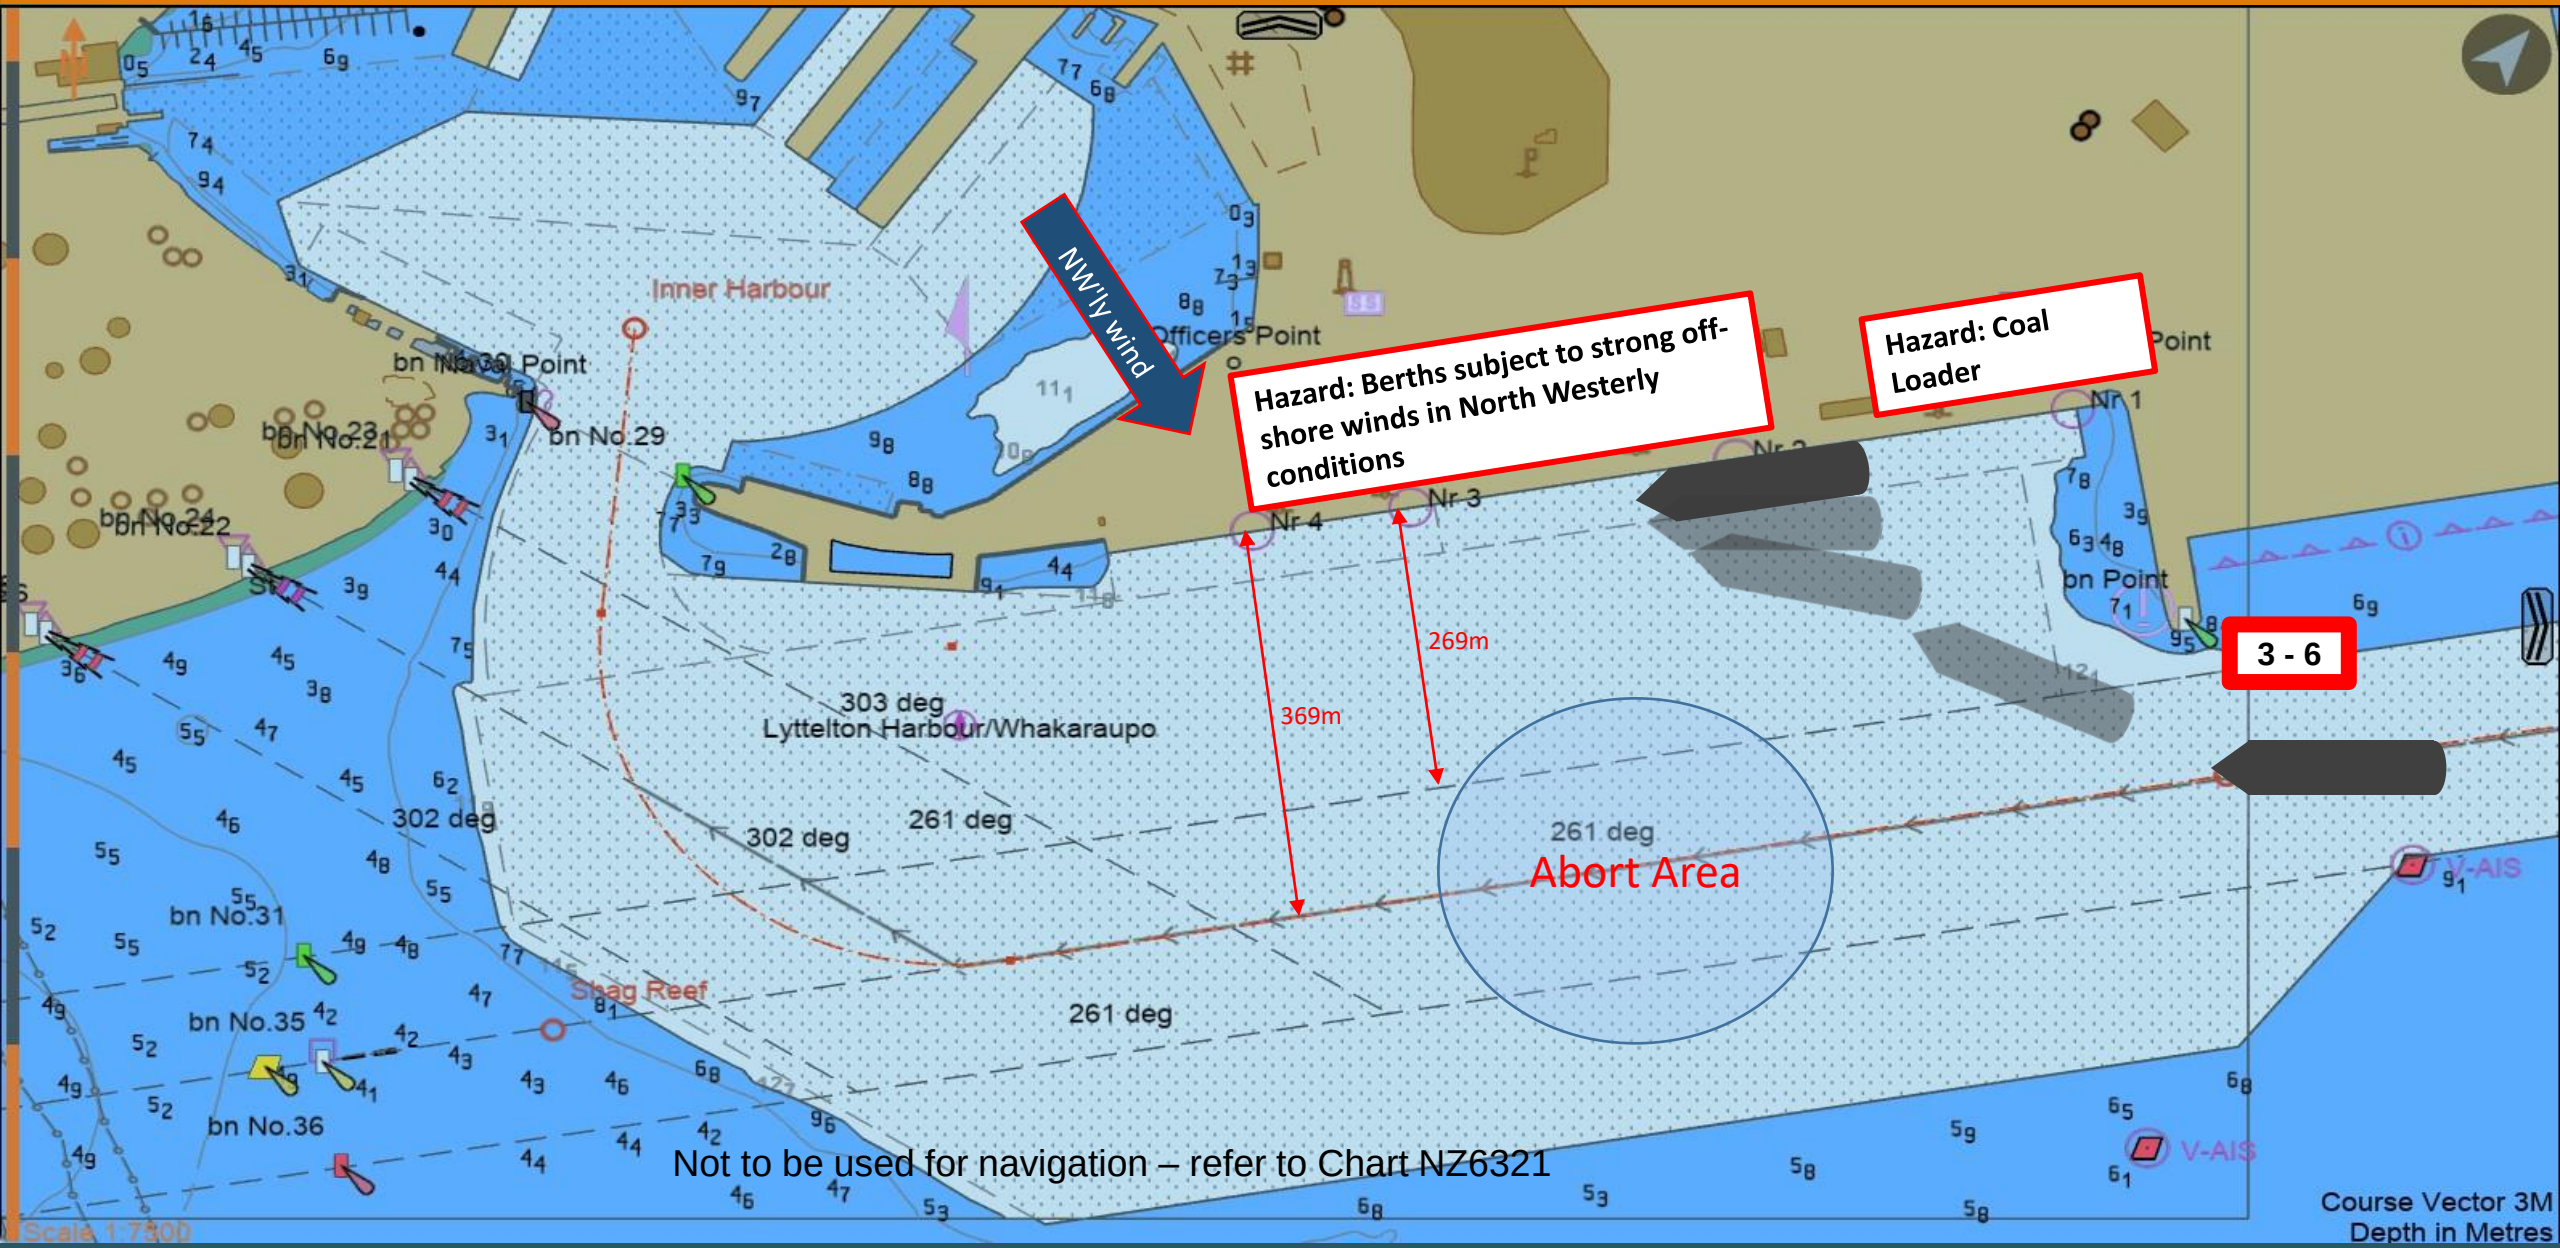

Not to be used for navigation – refer to Chart NZ6321

Issued: 19/02/2024
File: ARR-BW-CQW-SSTQ

Arrival: Breakwater to CQ-West SSTQ

Lyttelton Port Company

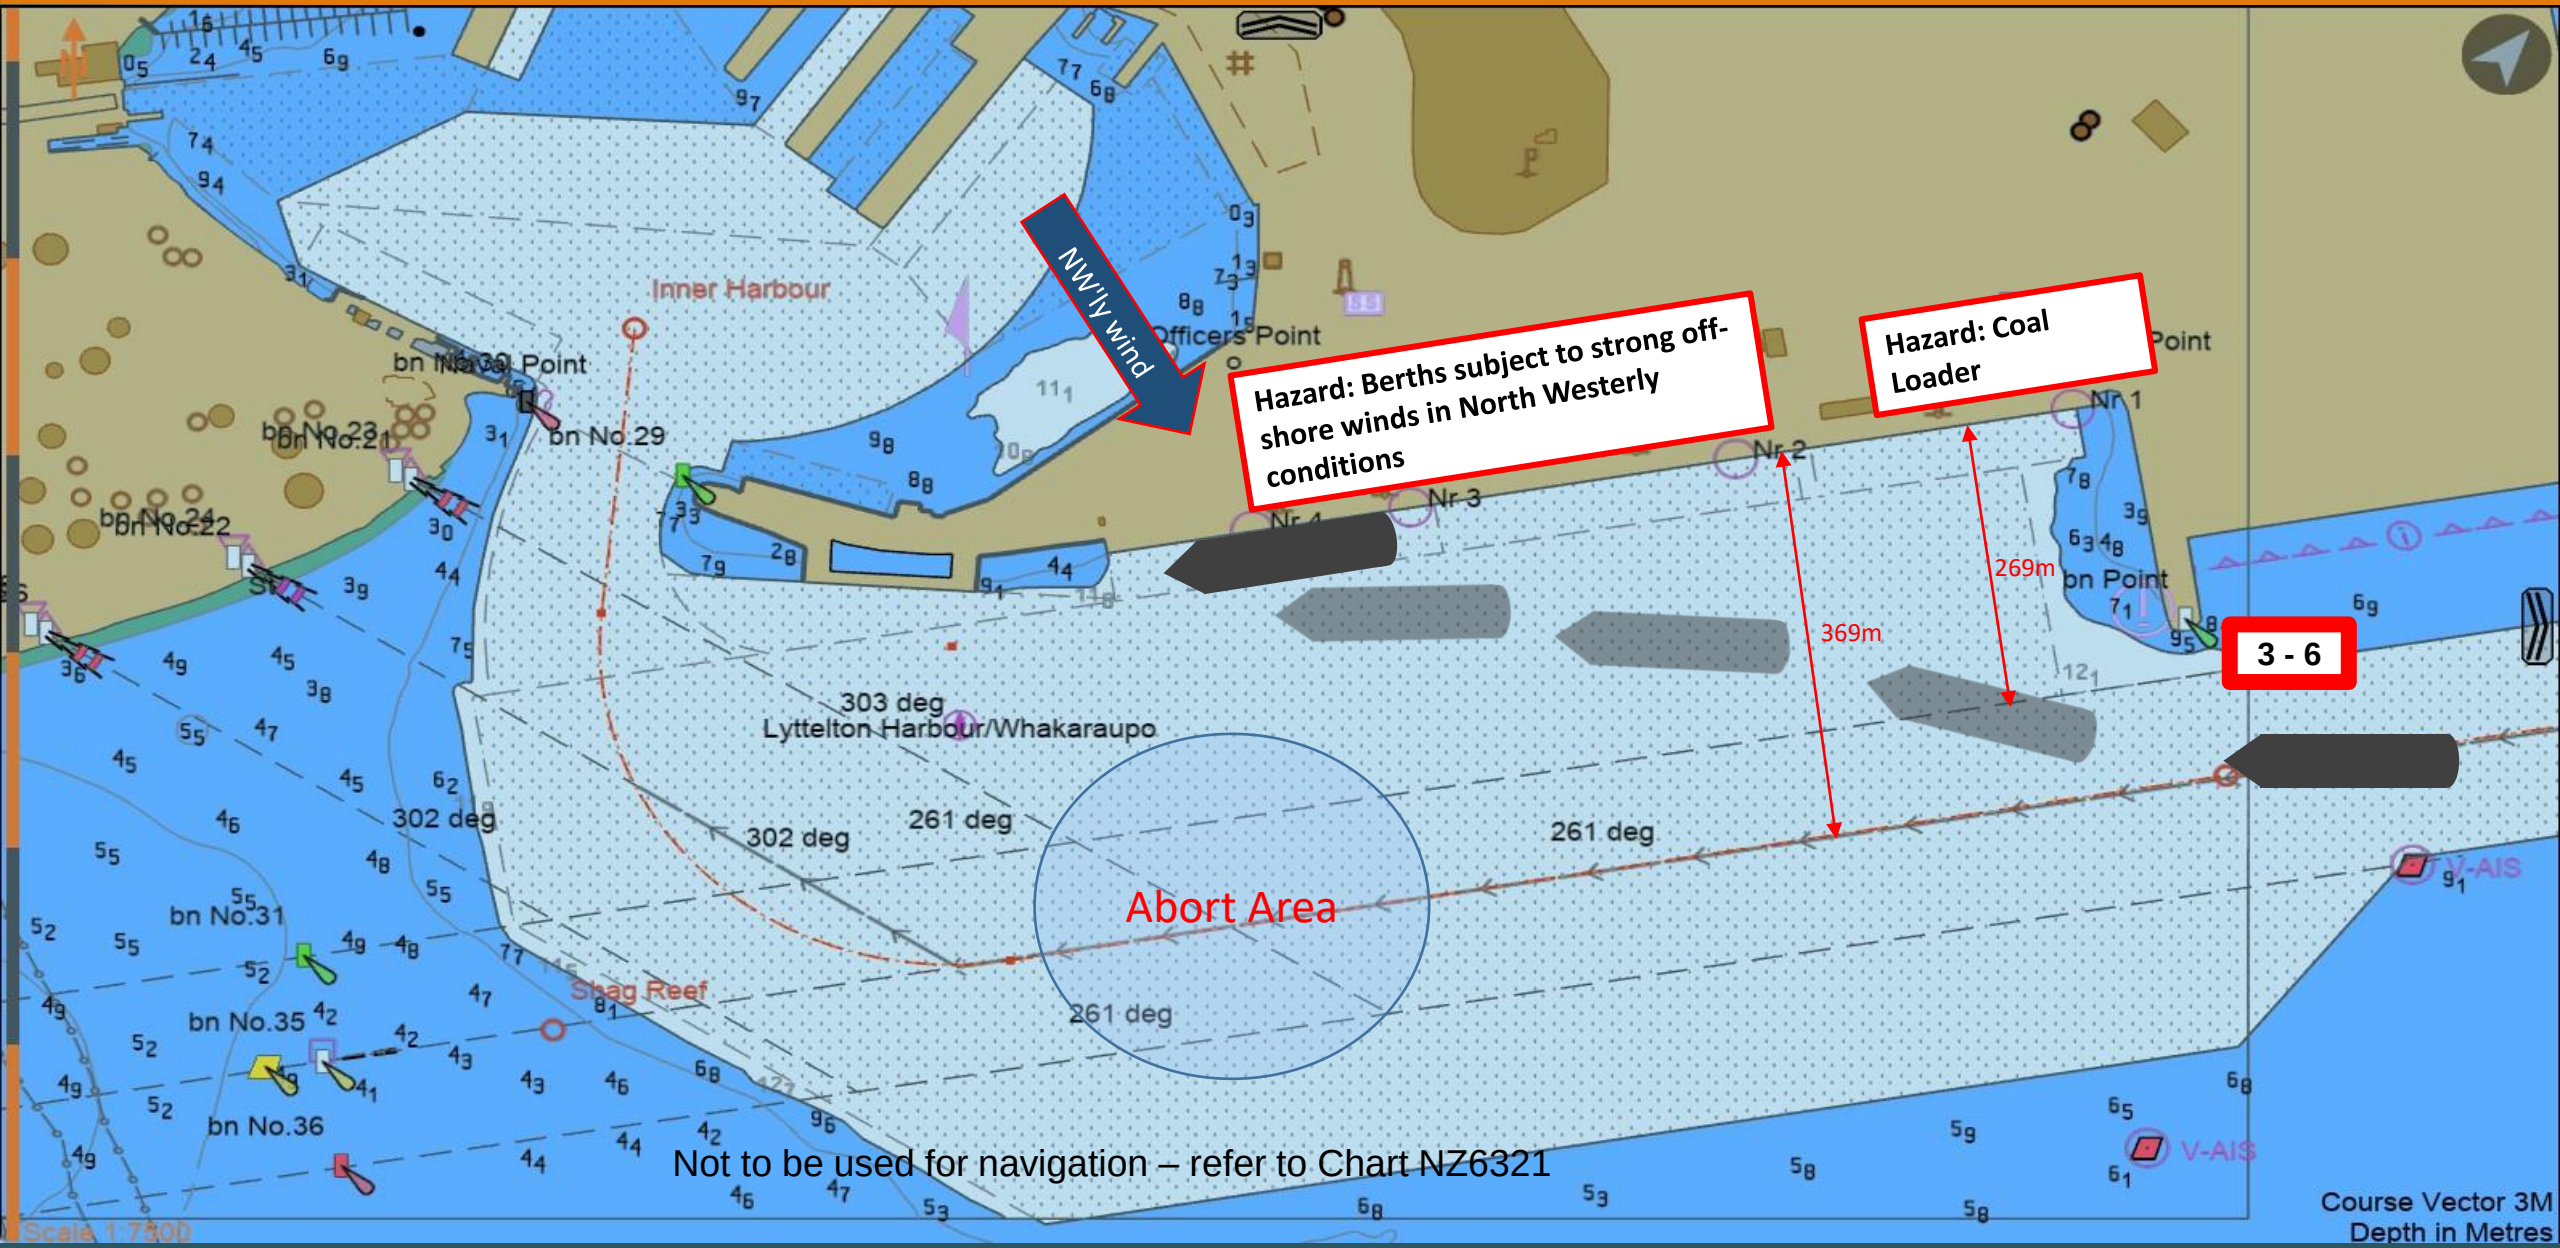

Not to be used for navigation – refer to Chart NZ6321

Issued: 19/02/2024
File: ARR-BW-CB-PSTQ-B2S

Arrival: Breakwater to Cruise Berth PSTQ – Bow to Stbd

Lyttelton Port Company

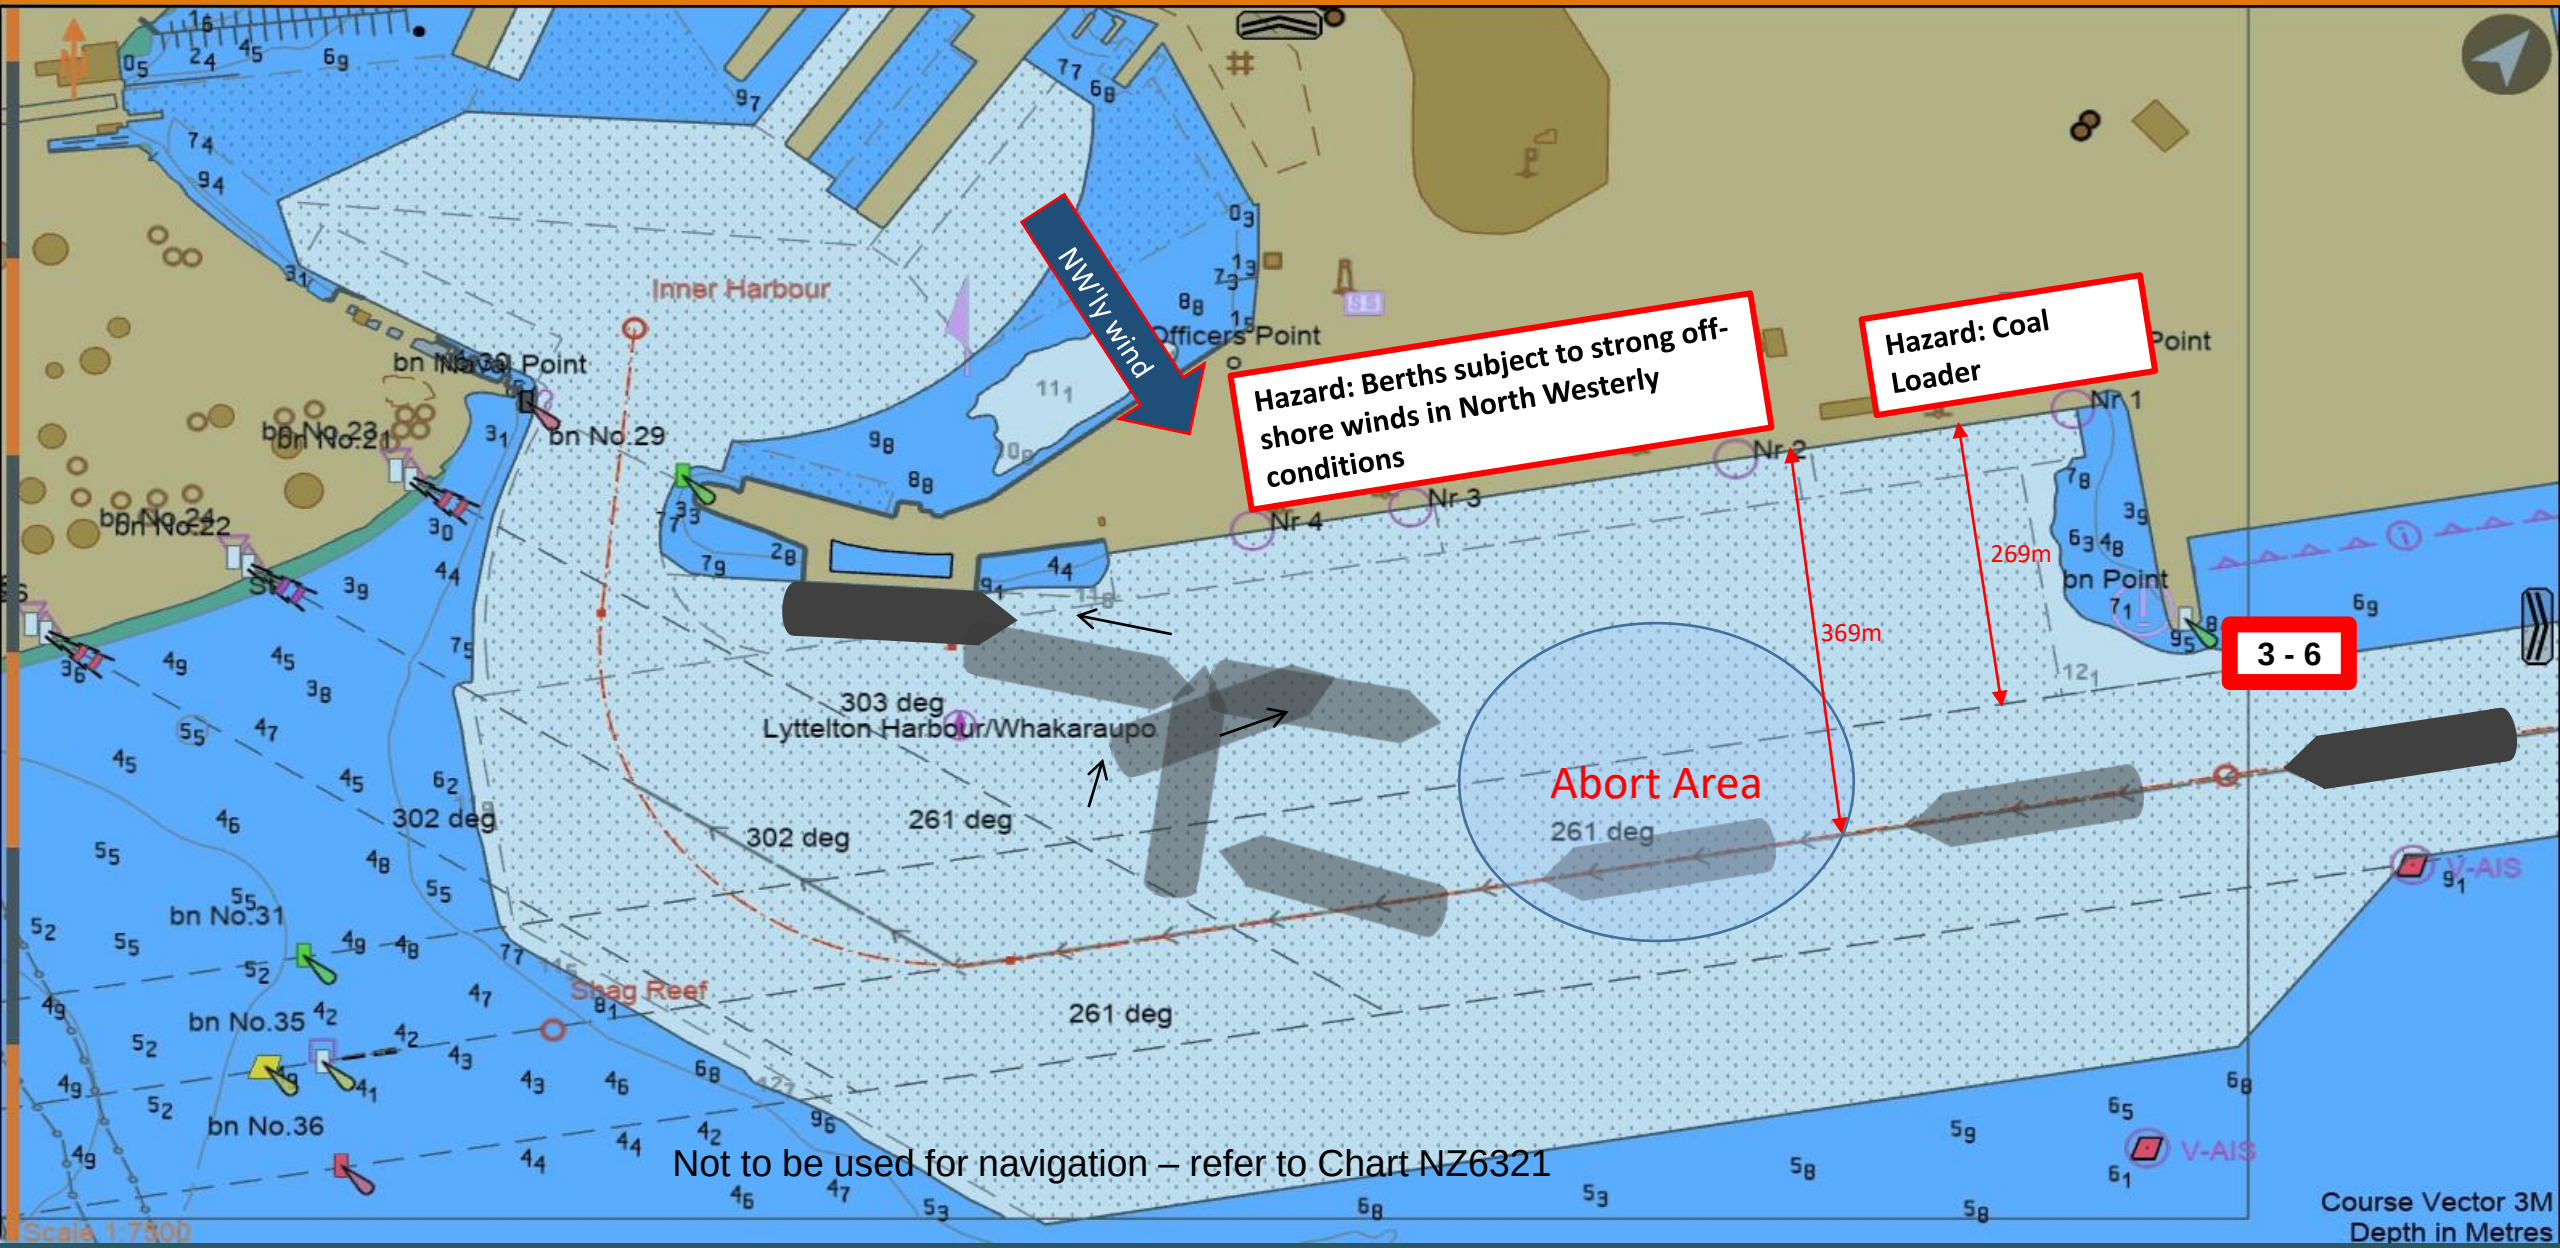

Issued: 19/02/2024
File: ARR-BW-CB-PSTQ-B2S

Arrival: Breakwater to Cruise Berth AZI PSTQ – Bow to Stbd

Lyttelton Port Company

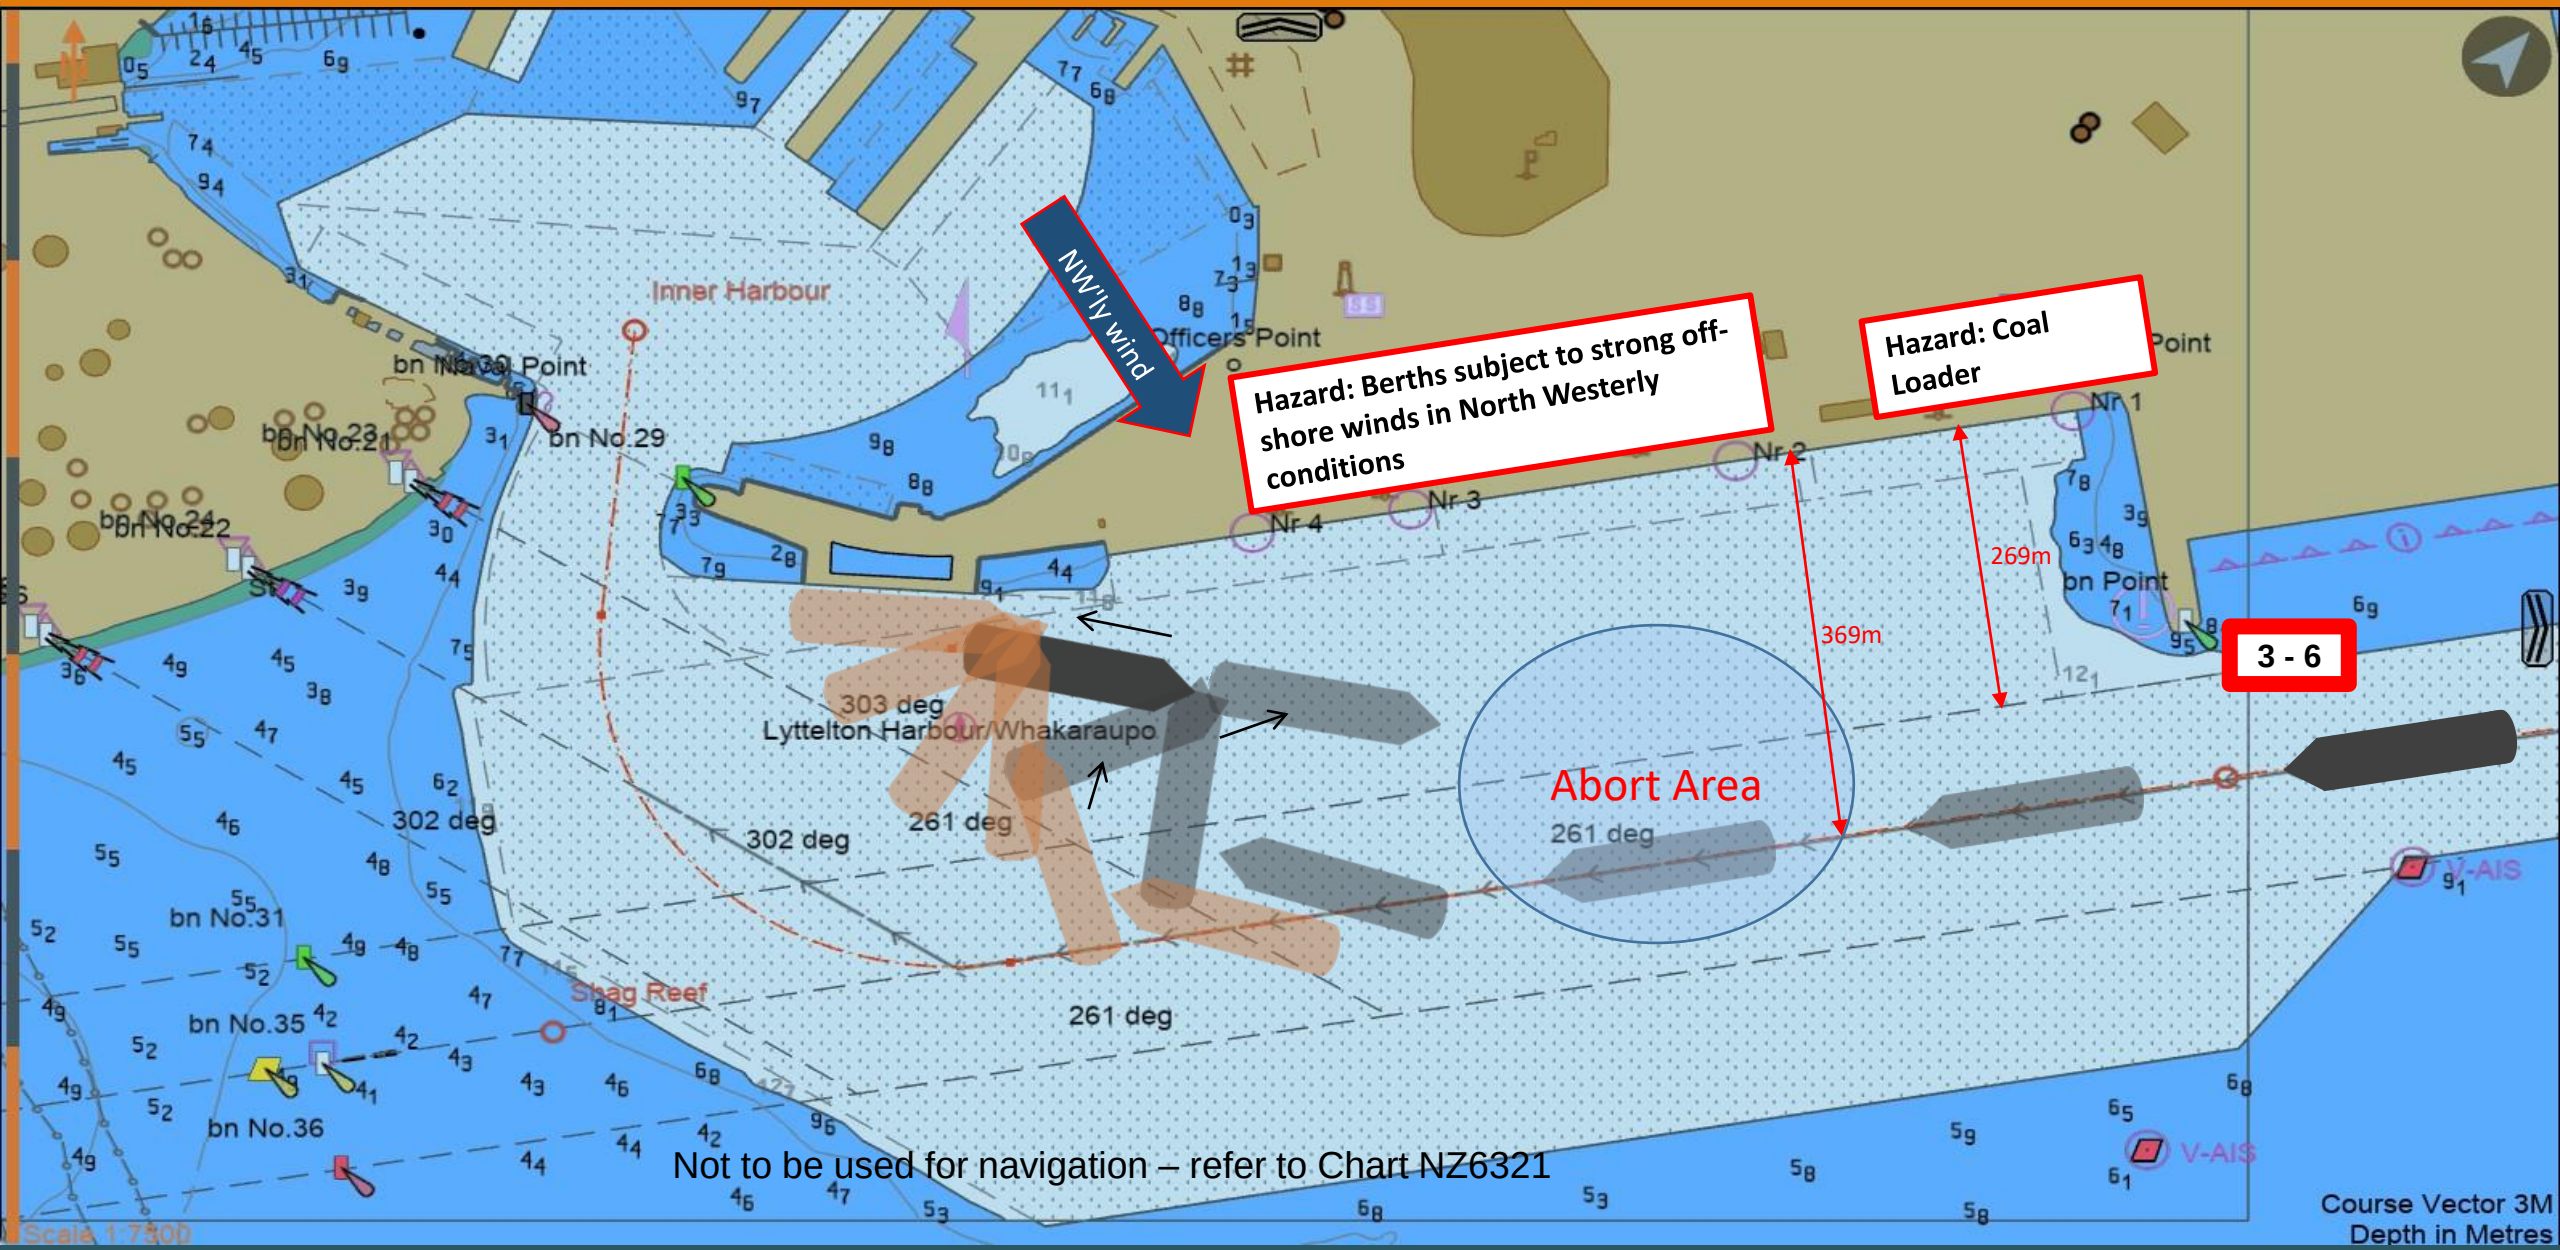

Issued: 19/02/2024
File: ARR-BW-CB-PSTQ-B2P

Arrival: Breakwater to Cruise Berth PSTQ – Bow to Port

Lyttelton Port Company

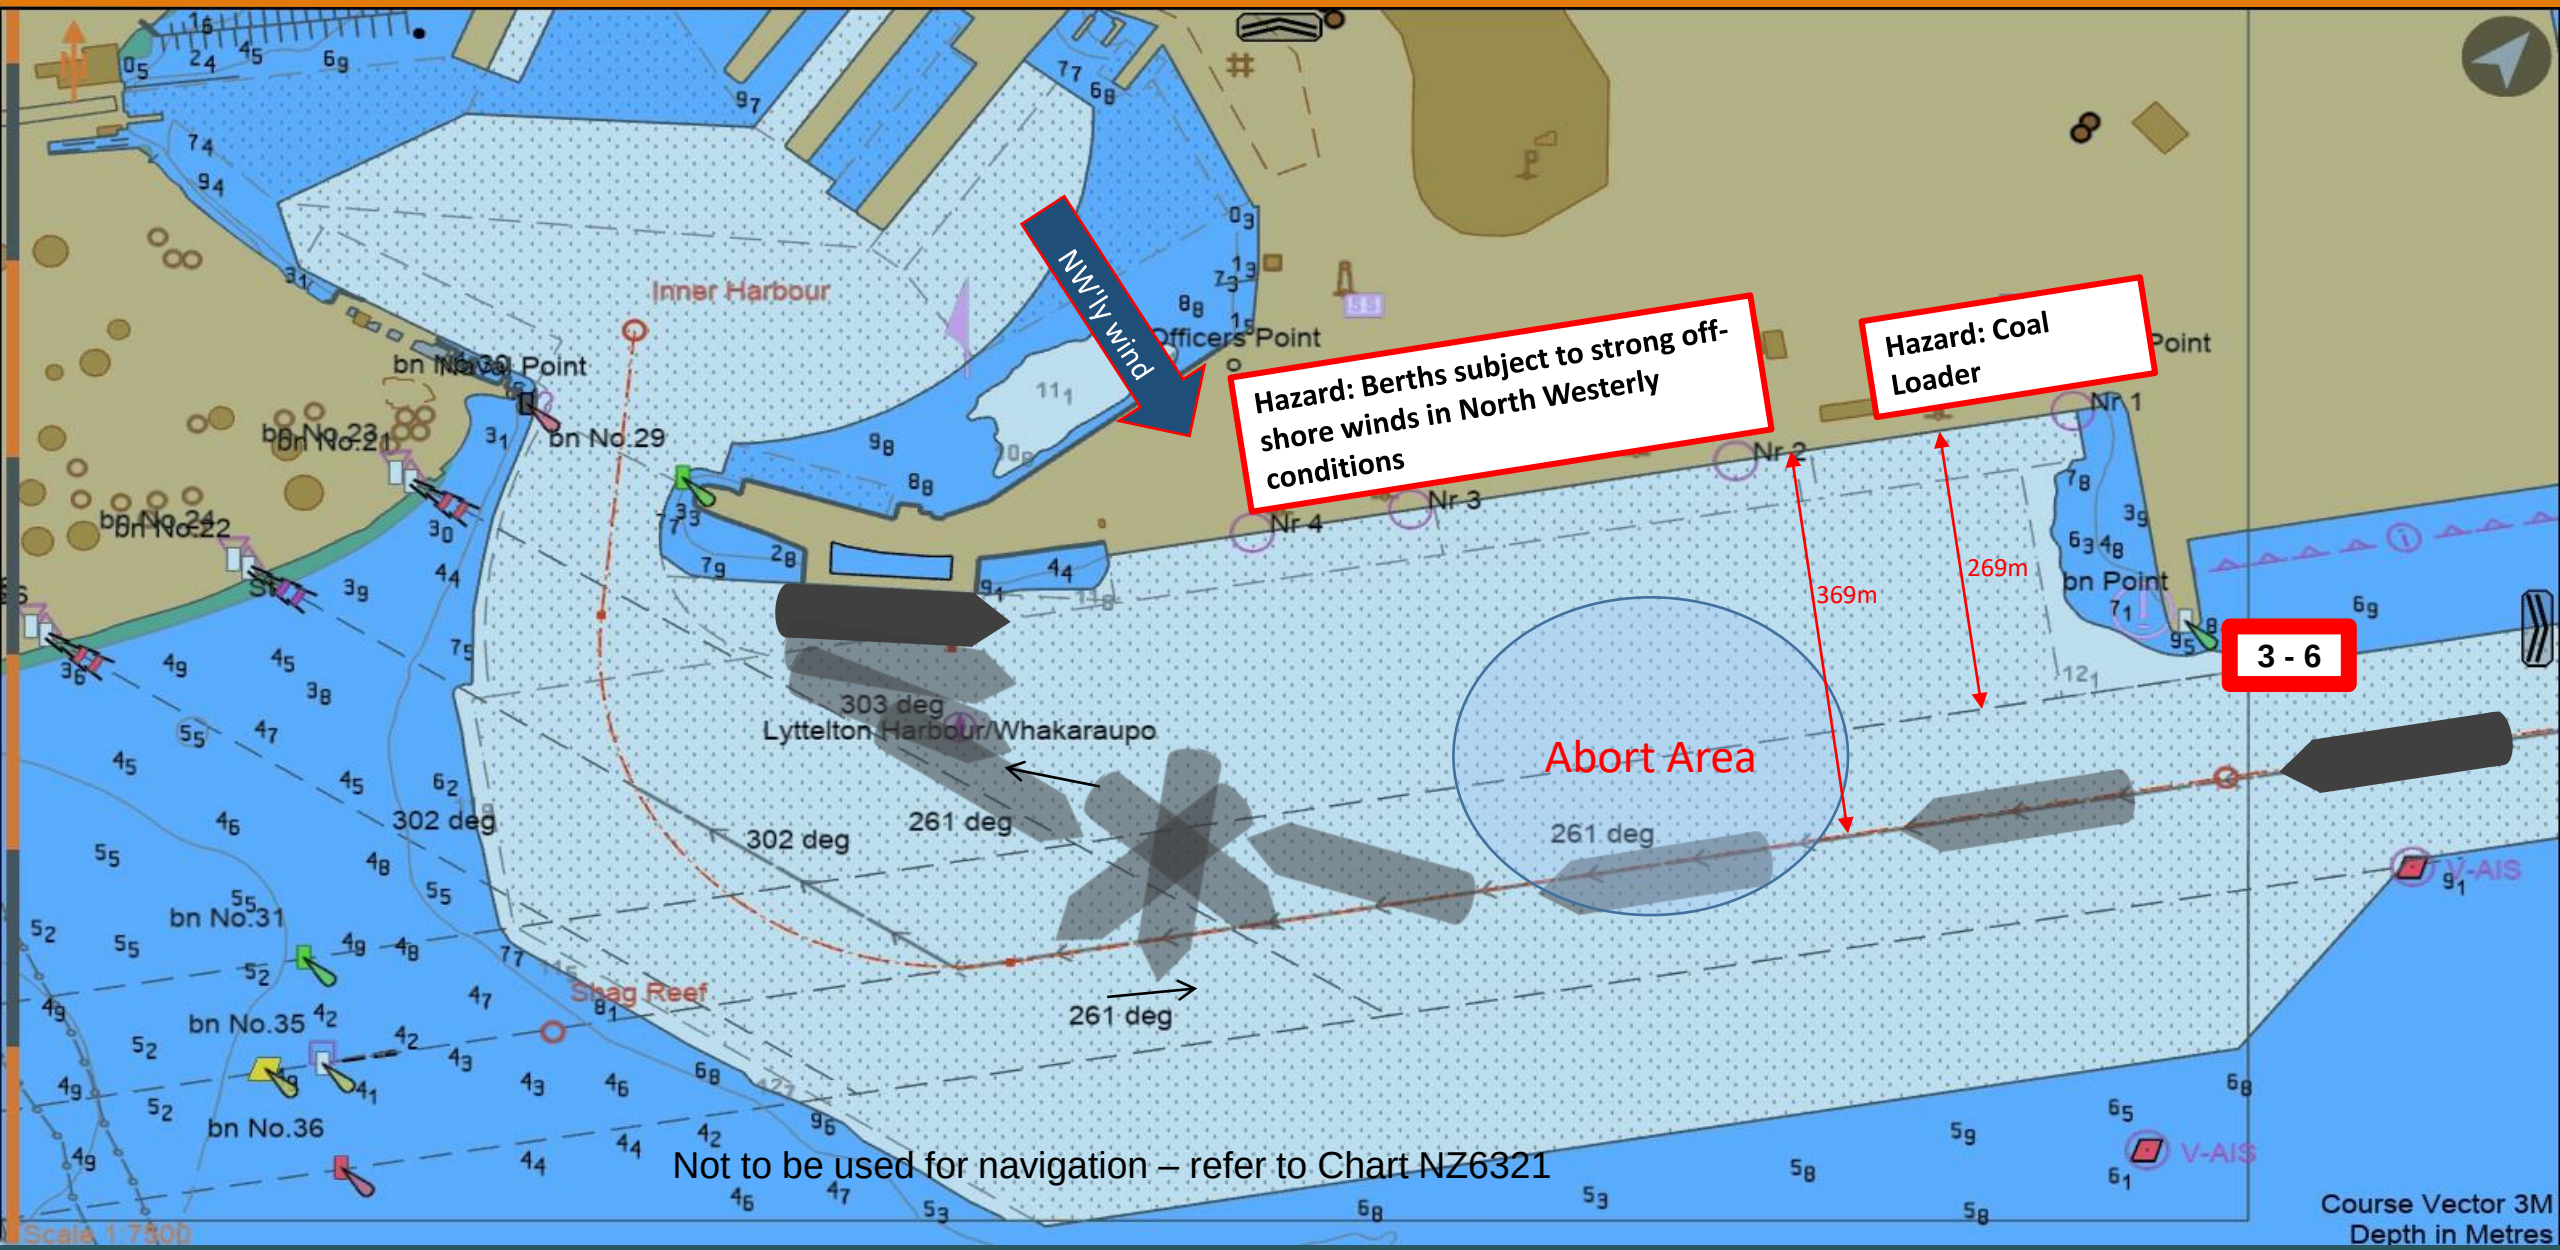

Issued: 19/02/2024
File: ARR-BW-CB-SSTQ-NonPAX

Arrival: Breakwater to Cruise Berth SSTQ (non Cruise)

Lyttelton Port Company

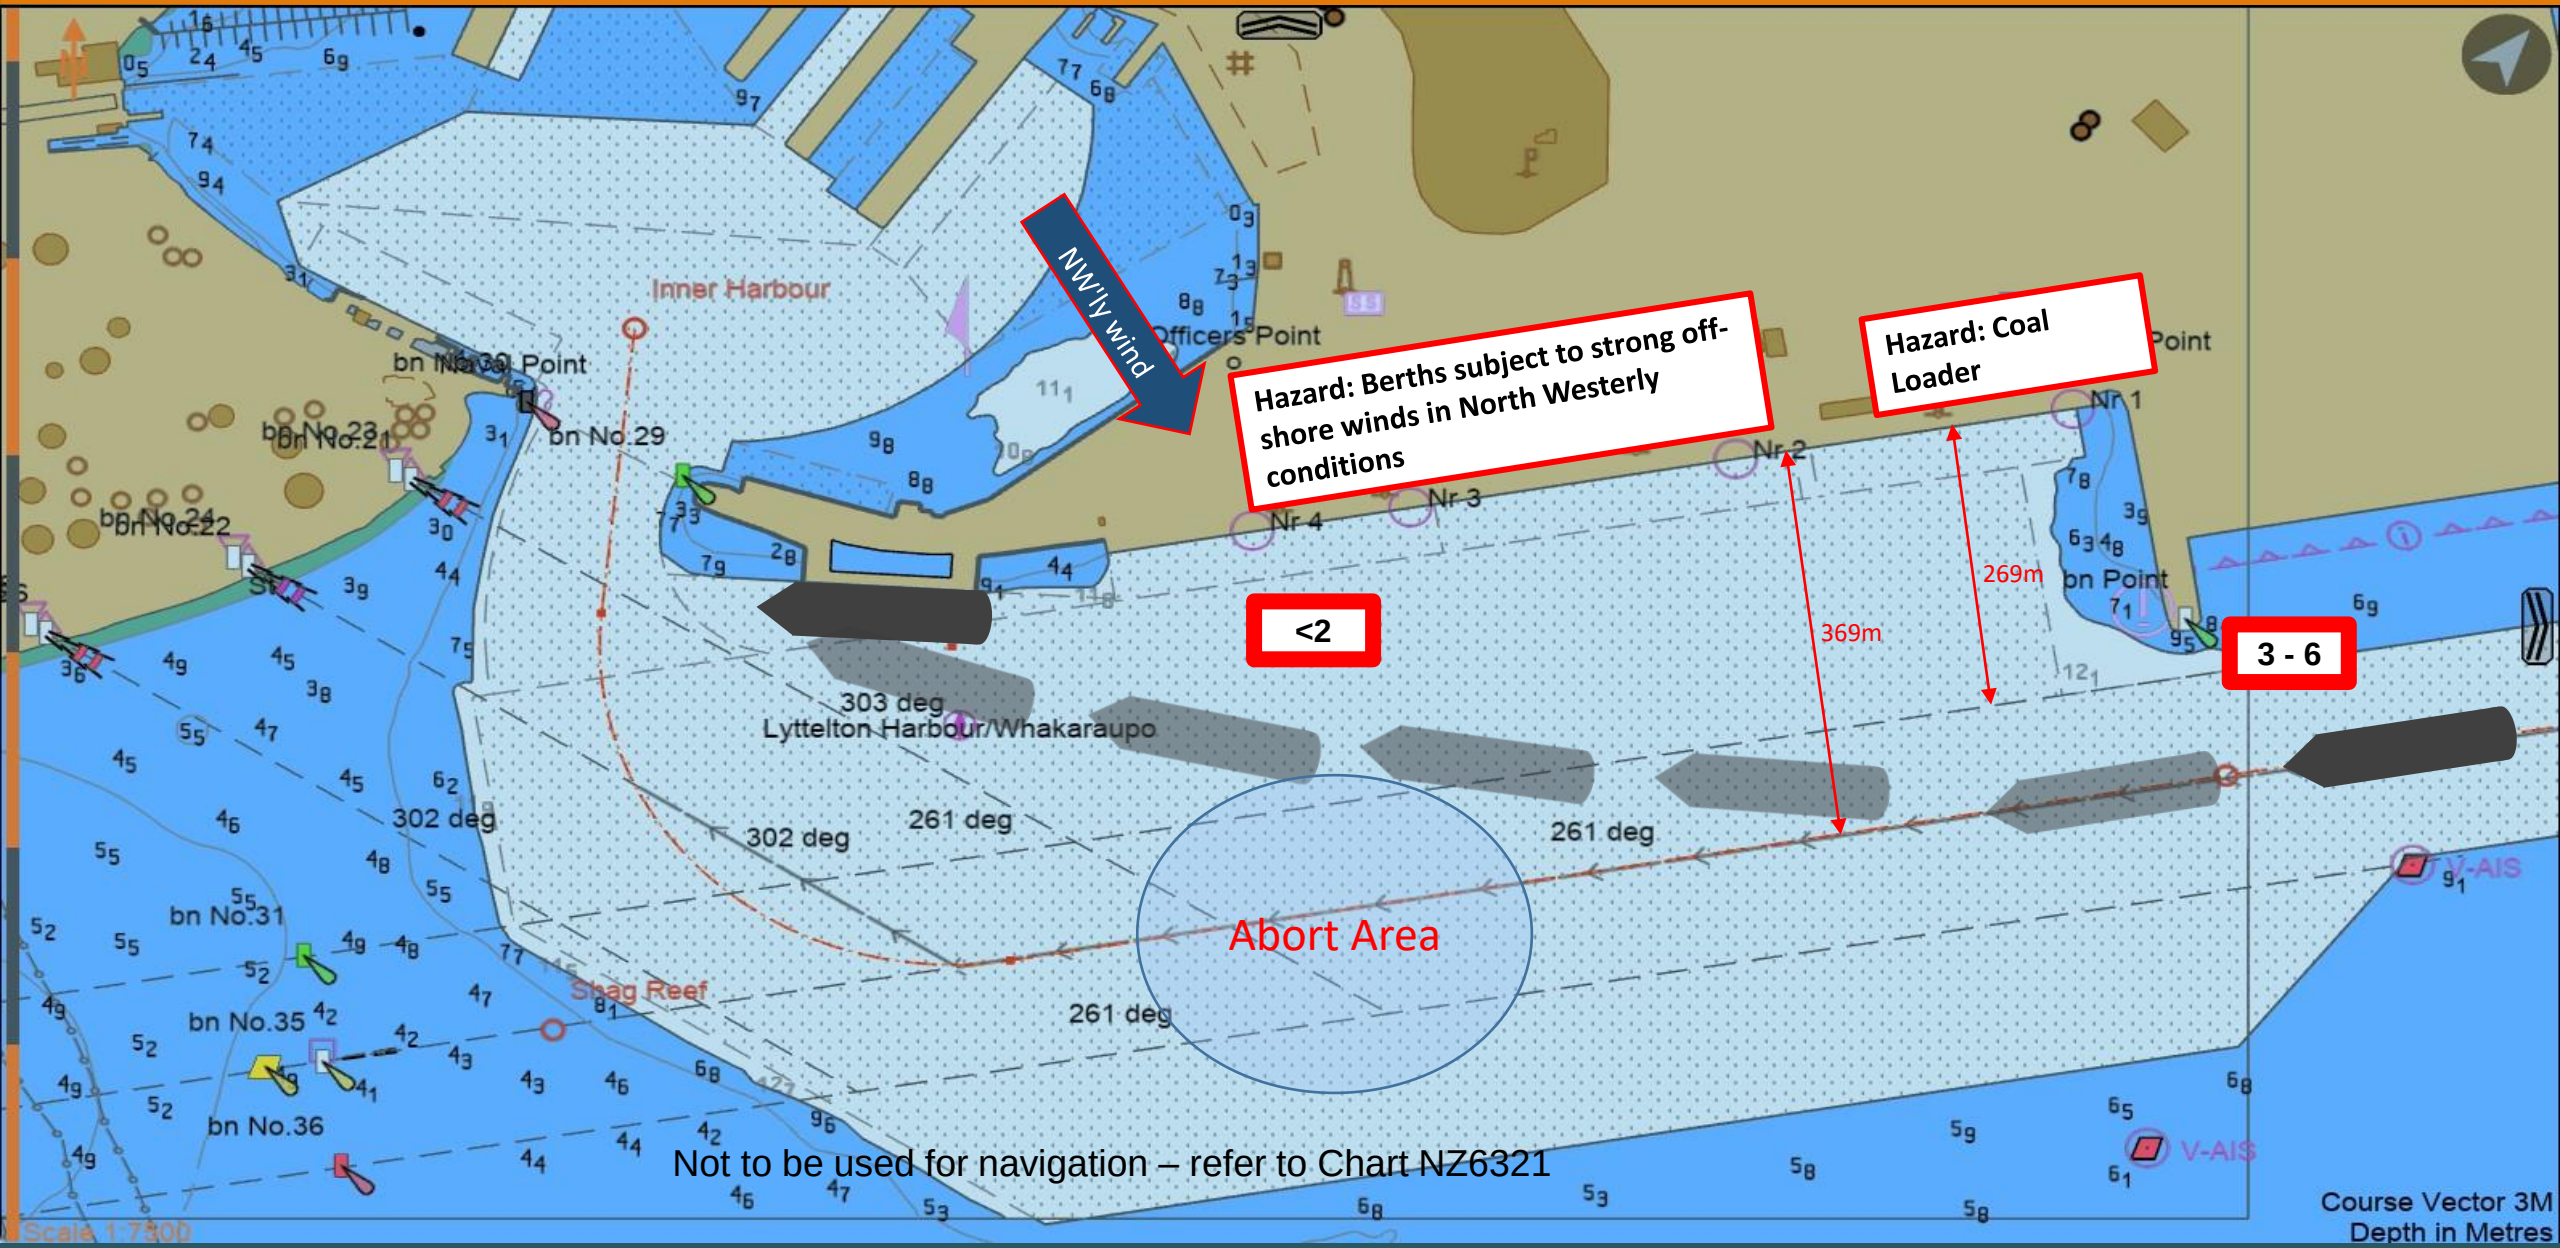

Not to be used for navigation – refer to Chart NZ6321

Issued: 19/02/2024
File: DEP-CB-BW-PSTQ

Departure: Cruise Berth PSTQ to Breakwater

Lyttelton Port Company

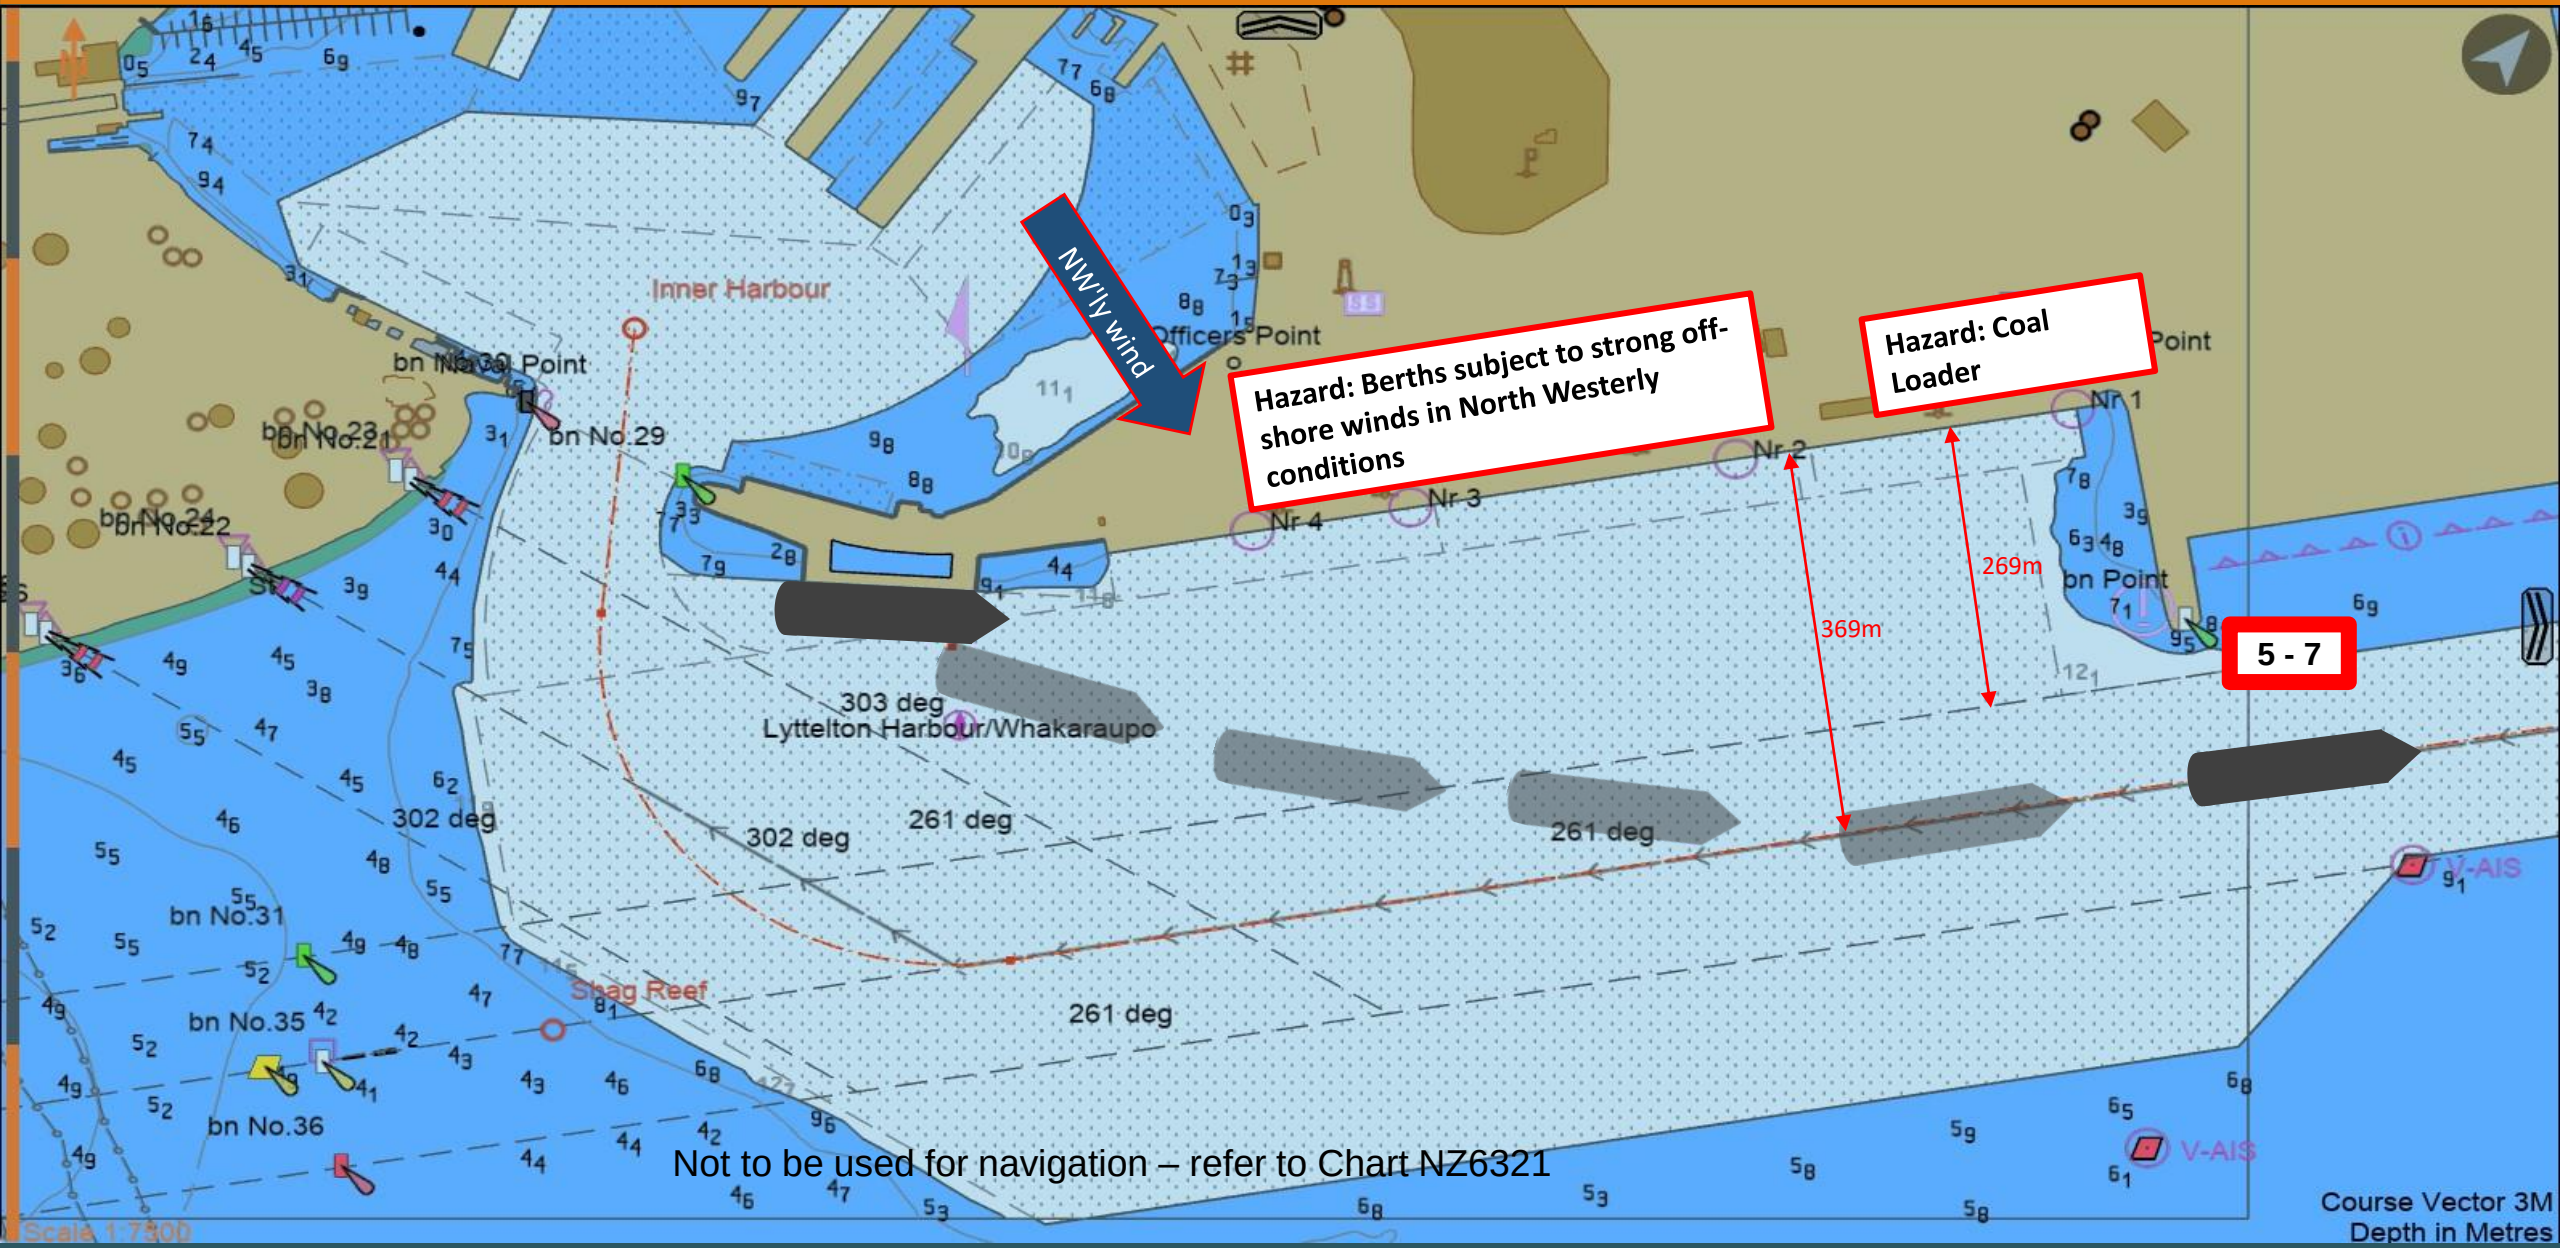

Not to be used for navigation – refer to Chart NZ6321

Issued: 19/02/2024
File: DEP-CB-BW-PSTQ-SWwind

Departure: Cruise Berth PSTQ to Breakwater – – Strong S'ly Wind

Lyttelton Port Company

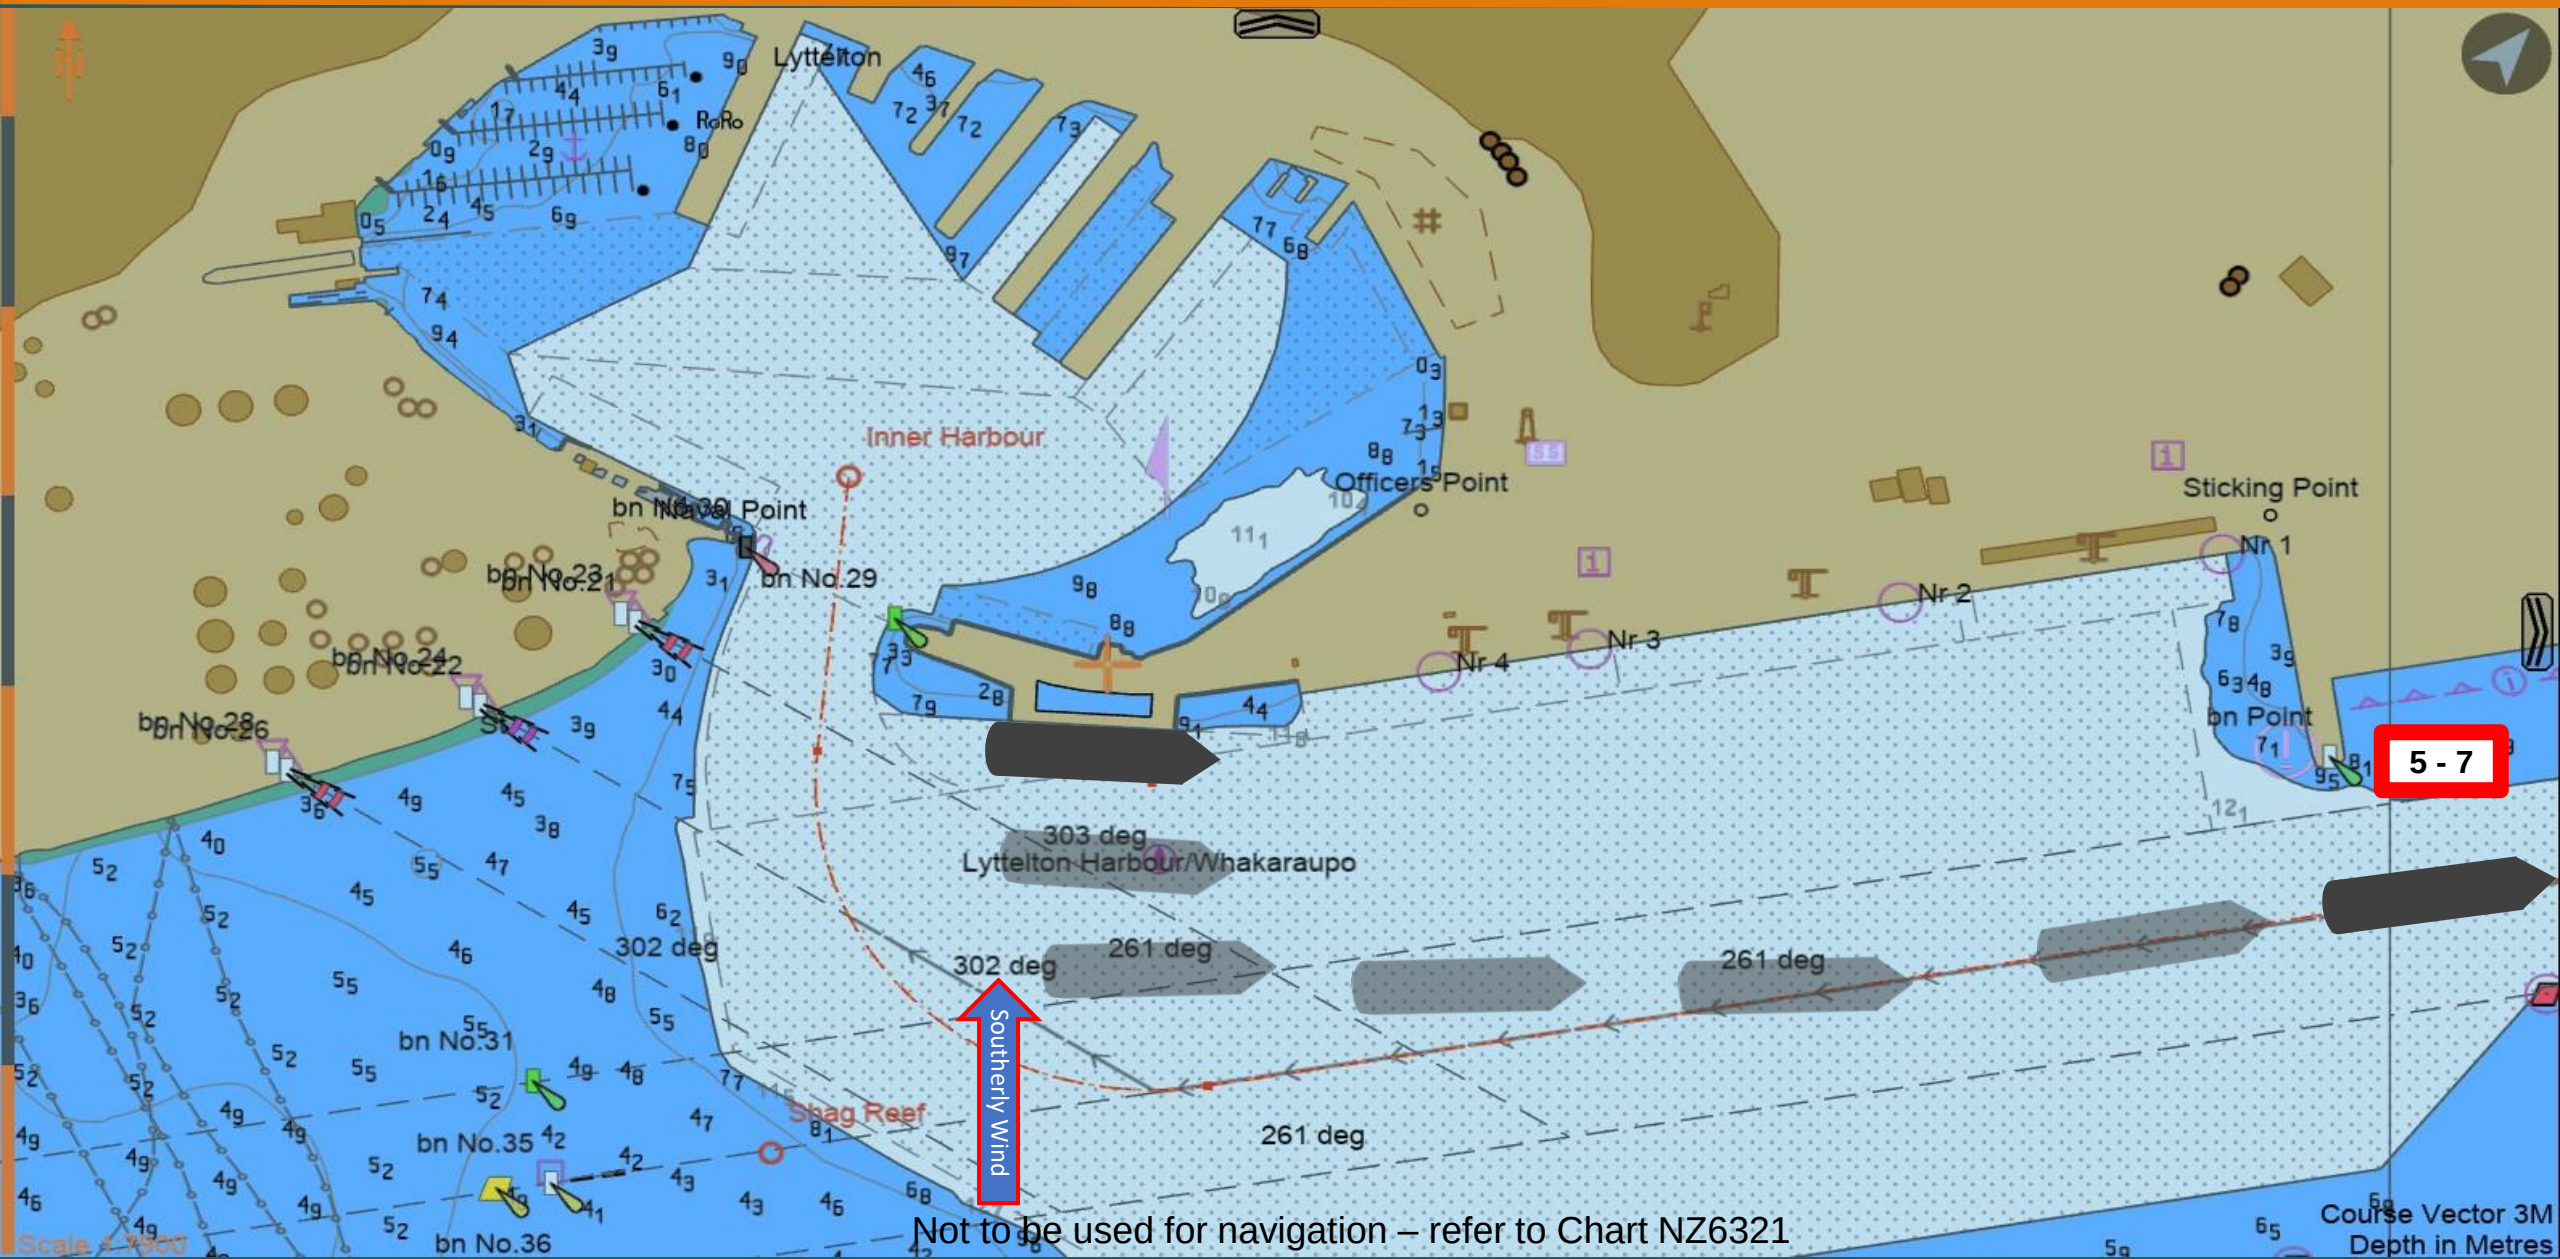

Not to be used for navigation – refer to Chart NZ6321

Issued: 19/02/2024
File: DEP-CB-BW-SSTQ-NonPAX

Departure: Cruise Berth SSTQ to Breakwater (Non Cruise)

Lyttelton Port Company

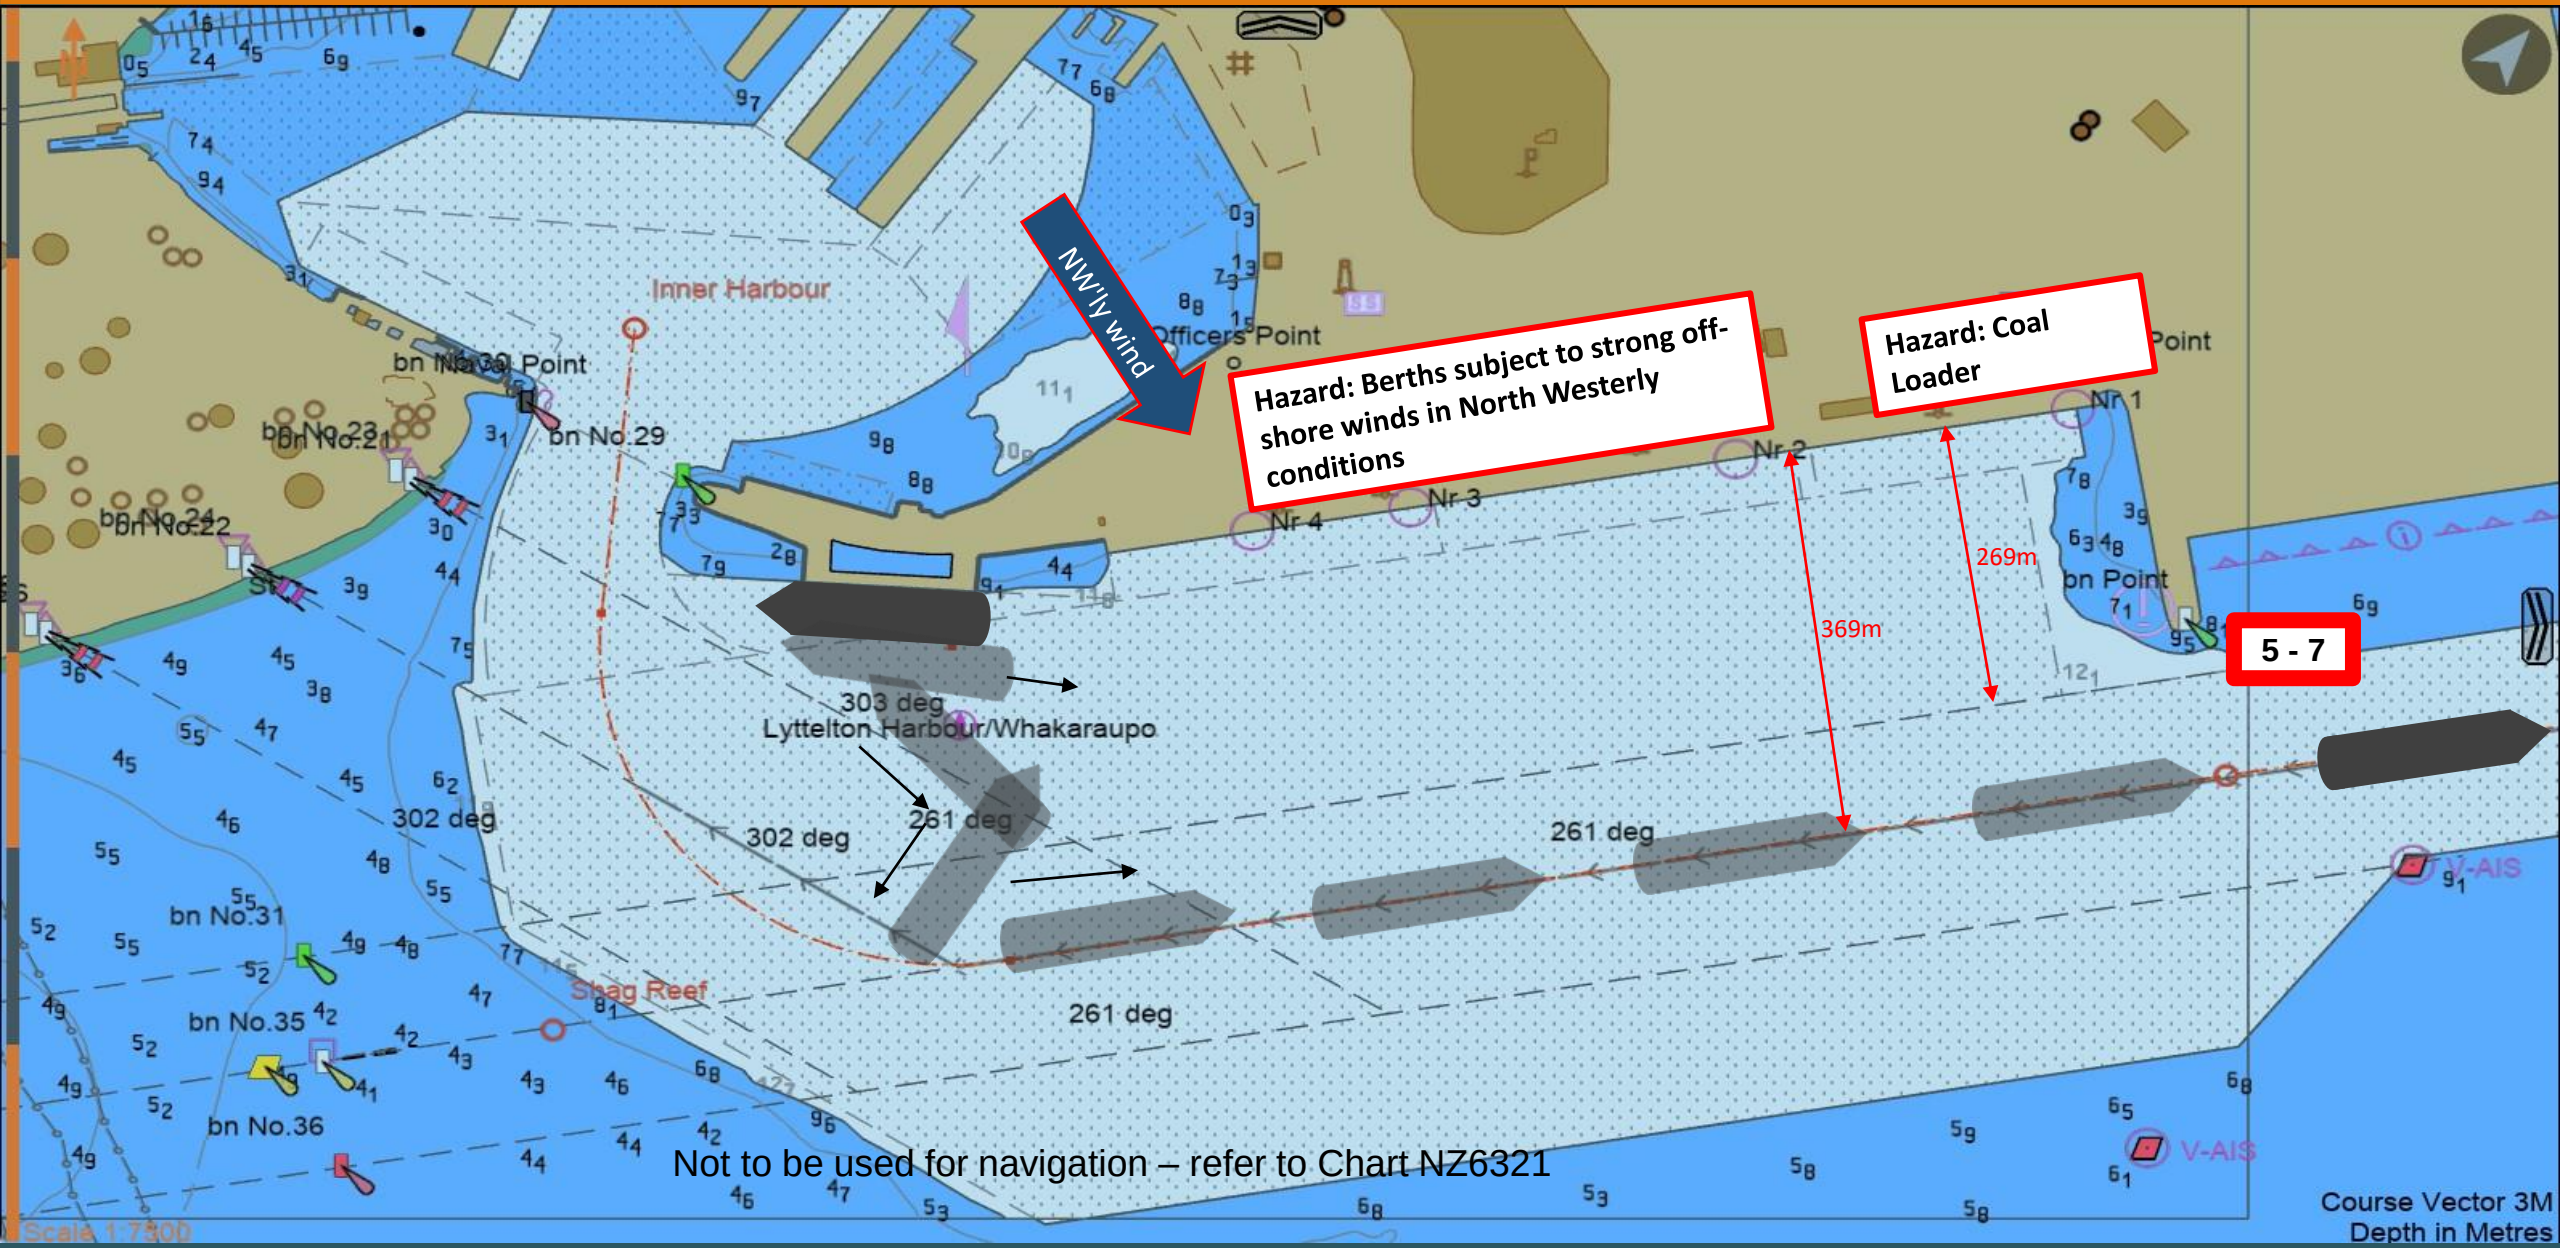

Not to be used for navigation – refer to Chart NZ6321

Issued: 19/02/2024
File: CB Mooring Lines Boats

Cruise Berth Arrival – Mooring Operation with Lines Boats

Lyttelton Port Company

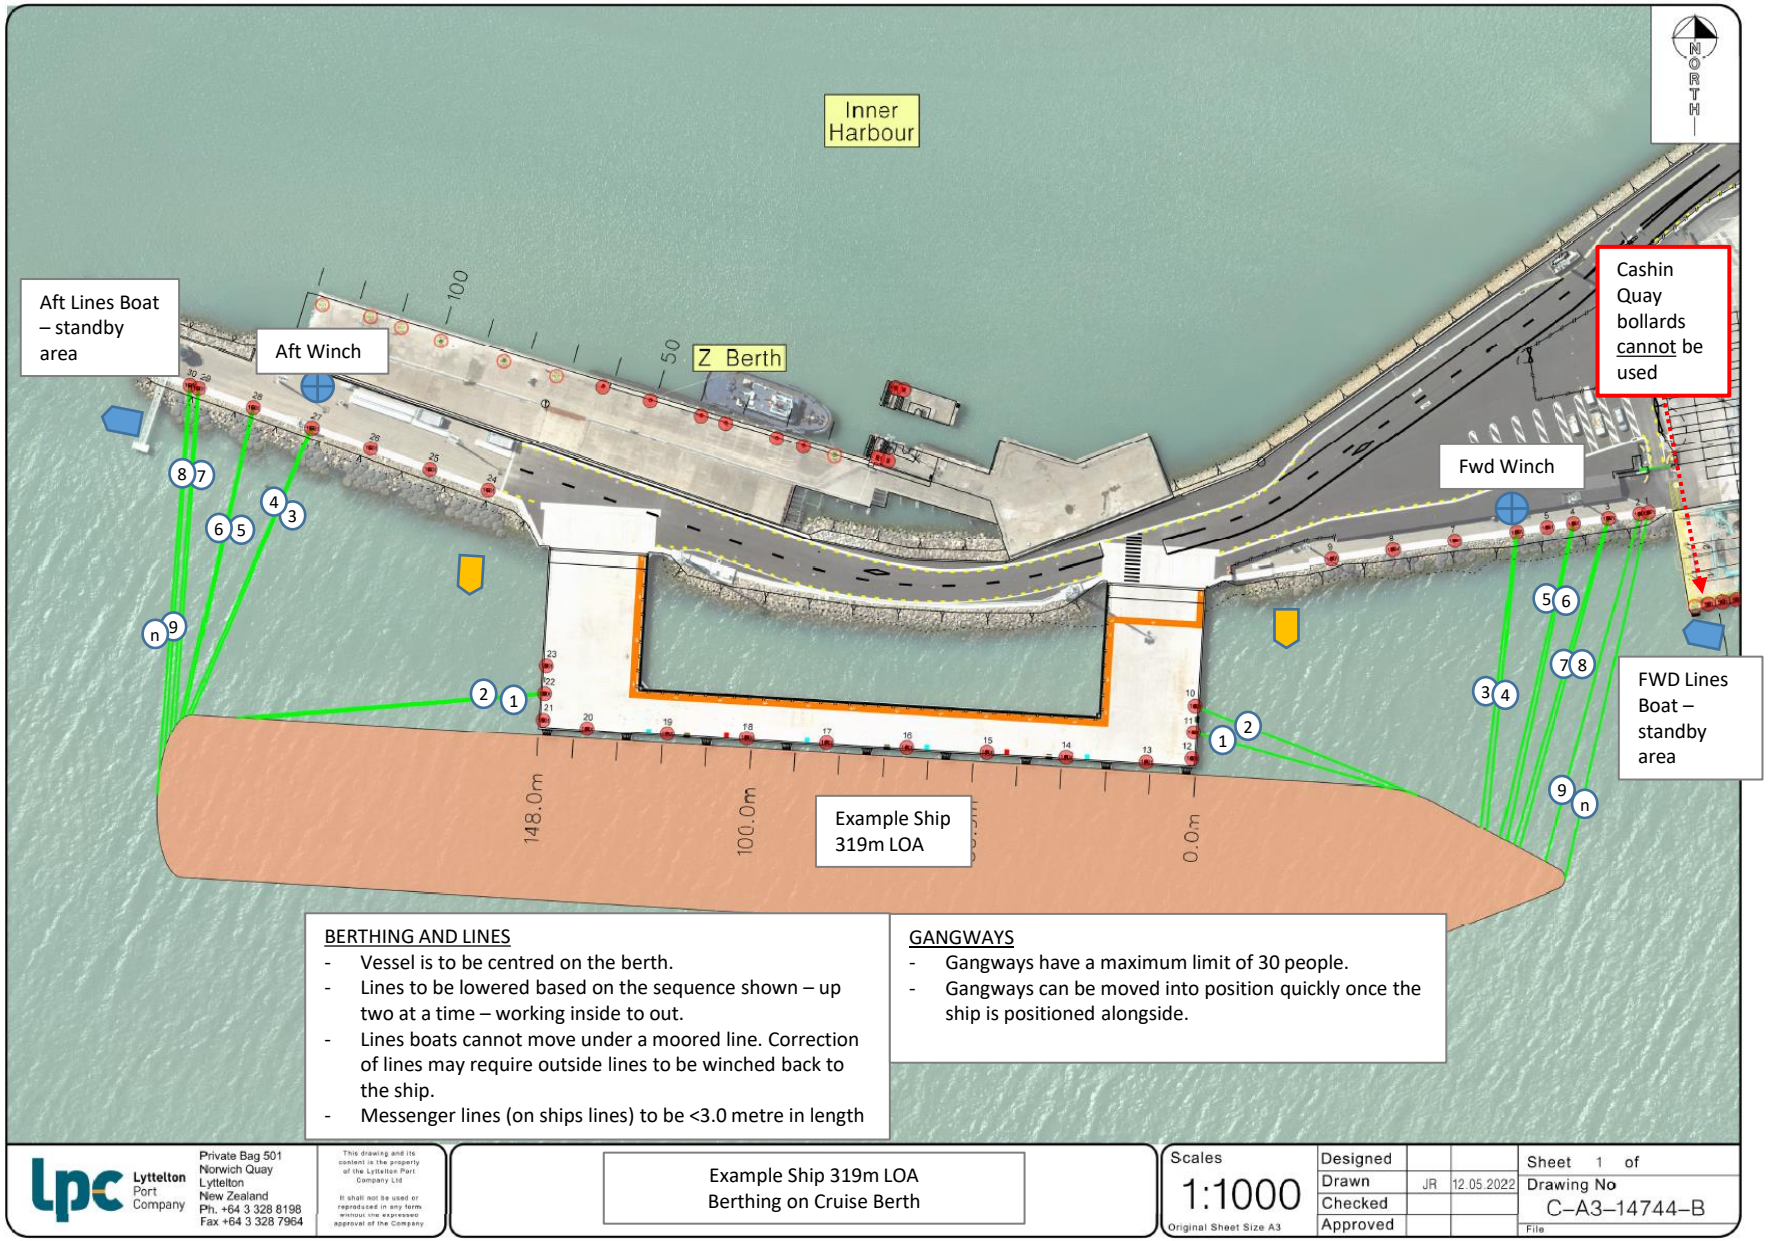

BERTHING AND LINES
- Vessel is to be centred on the berth.
- Lines to be lowered based on the sequence shown – up two at a time – working inside to out.
- Lines boats cannot move under a moored line. Correction of lines may require outside lines to be winched back to the ship.
- Messenger lines (on ships lines) to be <3.0 metre in length

GANGWAYS
- Gangways have a maximum limit of 30 people.
- Gangways can be moved into position quickly once the ship is positioned alongside.

Lyttelton Port Company
Private Bag 501
Norwich Quay
Lyttelton
New Zealand
Ph. +64 3 328 8198
Fax +64 3 328 7964

Example Ship 319m LOA
Berthing on Cruise Berth

Scales				
1:1000	Designed			
Original Sheet Size A3	Drawn	JR	12.05.2022	
	Checked			
	Approved			

Sheet 1 of
Drawing No C–A3–14744–B
File

Key

- Lines Boat – Standby Area
- Shore Lines Winch
- Lines Boat – In Operation
- 1 - n Order of Lines

Lines Operation

- Lines Boats will run a messenger from ashore and secure it to the ships lines – up to two ships lines at a time
- Lines will then be winched ashore in the sequence shown
- Spring lines – ships crew to throw a heaving line to the lines team on the berth as the vessel comes alongside. Alternatively a messenger line will be taken by the Lines Boat to the ship and secured to the ships line once the vessel is alongside.
- Tugs will be available on standby and may be used by the Pilot to manage/hold the position of the ship alongside
- Vessel to be aware of thruster and propulsion use when lines boats in operation - there should be no wash in the lines boat operational area.

LPC Pilot will

- Confirm Lines Boats are in standby position prior to berthing
- Request that Lines Boats come into position to commence tie-up once vessel is alongside and conditions are safe
- Hand over lines boat operation to LPC Lines Supervisors
- Release Lines Boats once tie-up complete
- Pilot will take control of lines operation as required
- VHF CH11 to be used for communication between Lines Supervisors and Lines Boats. Lines Boats to listen on VHF CH02

Arrival/Departure from Cruise Berth Limits

Vessel LOA / tug assistance	Max 3 second wind speed (southerly quarter)	Max % bow thruster use
320m-360m with Tugs	25kn	36%
250m-320m with Tugs	25kn	40%
200m-250m with Tugs	30kn	84%
<200m with tugs	30kn	No limitation

Clear Berth Wind Limits (3 second gusts)

- Cruise Berth: 40kn gusts NW (>220m LOA), else 50kn gusts NW/NE/SW direction
- Inner Harbour (No2. No7): 30kn gusts NW, 50kn gusts SW

Issued: 19/02/2024
File: DEP-CQ1-BW-SSTQ

Departure: CQ1 SSTQ to Breakwater

Lyttelton Port Company

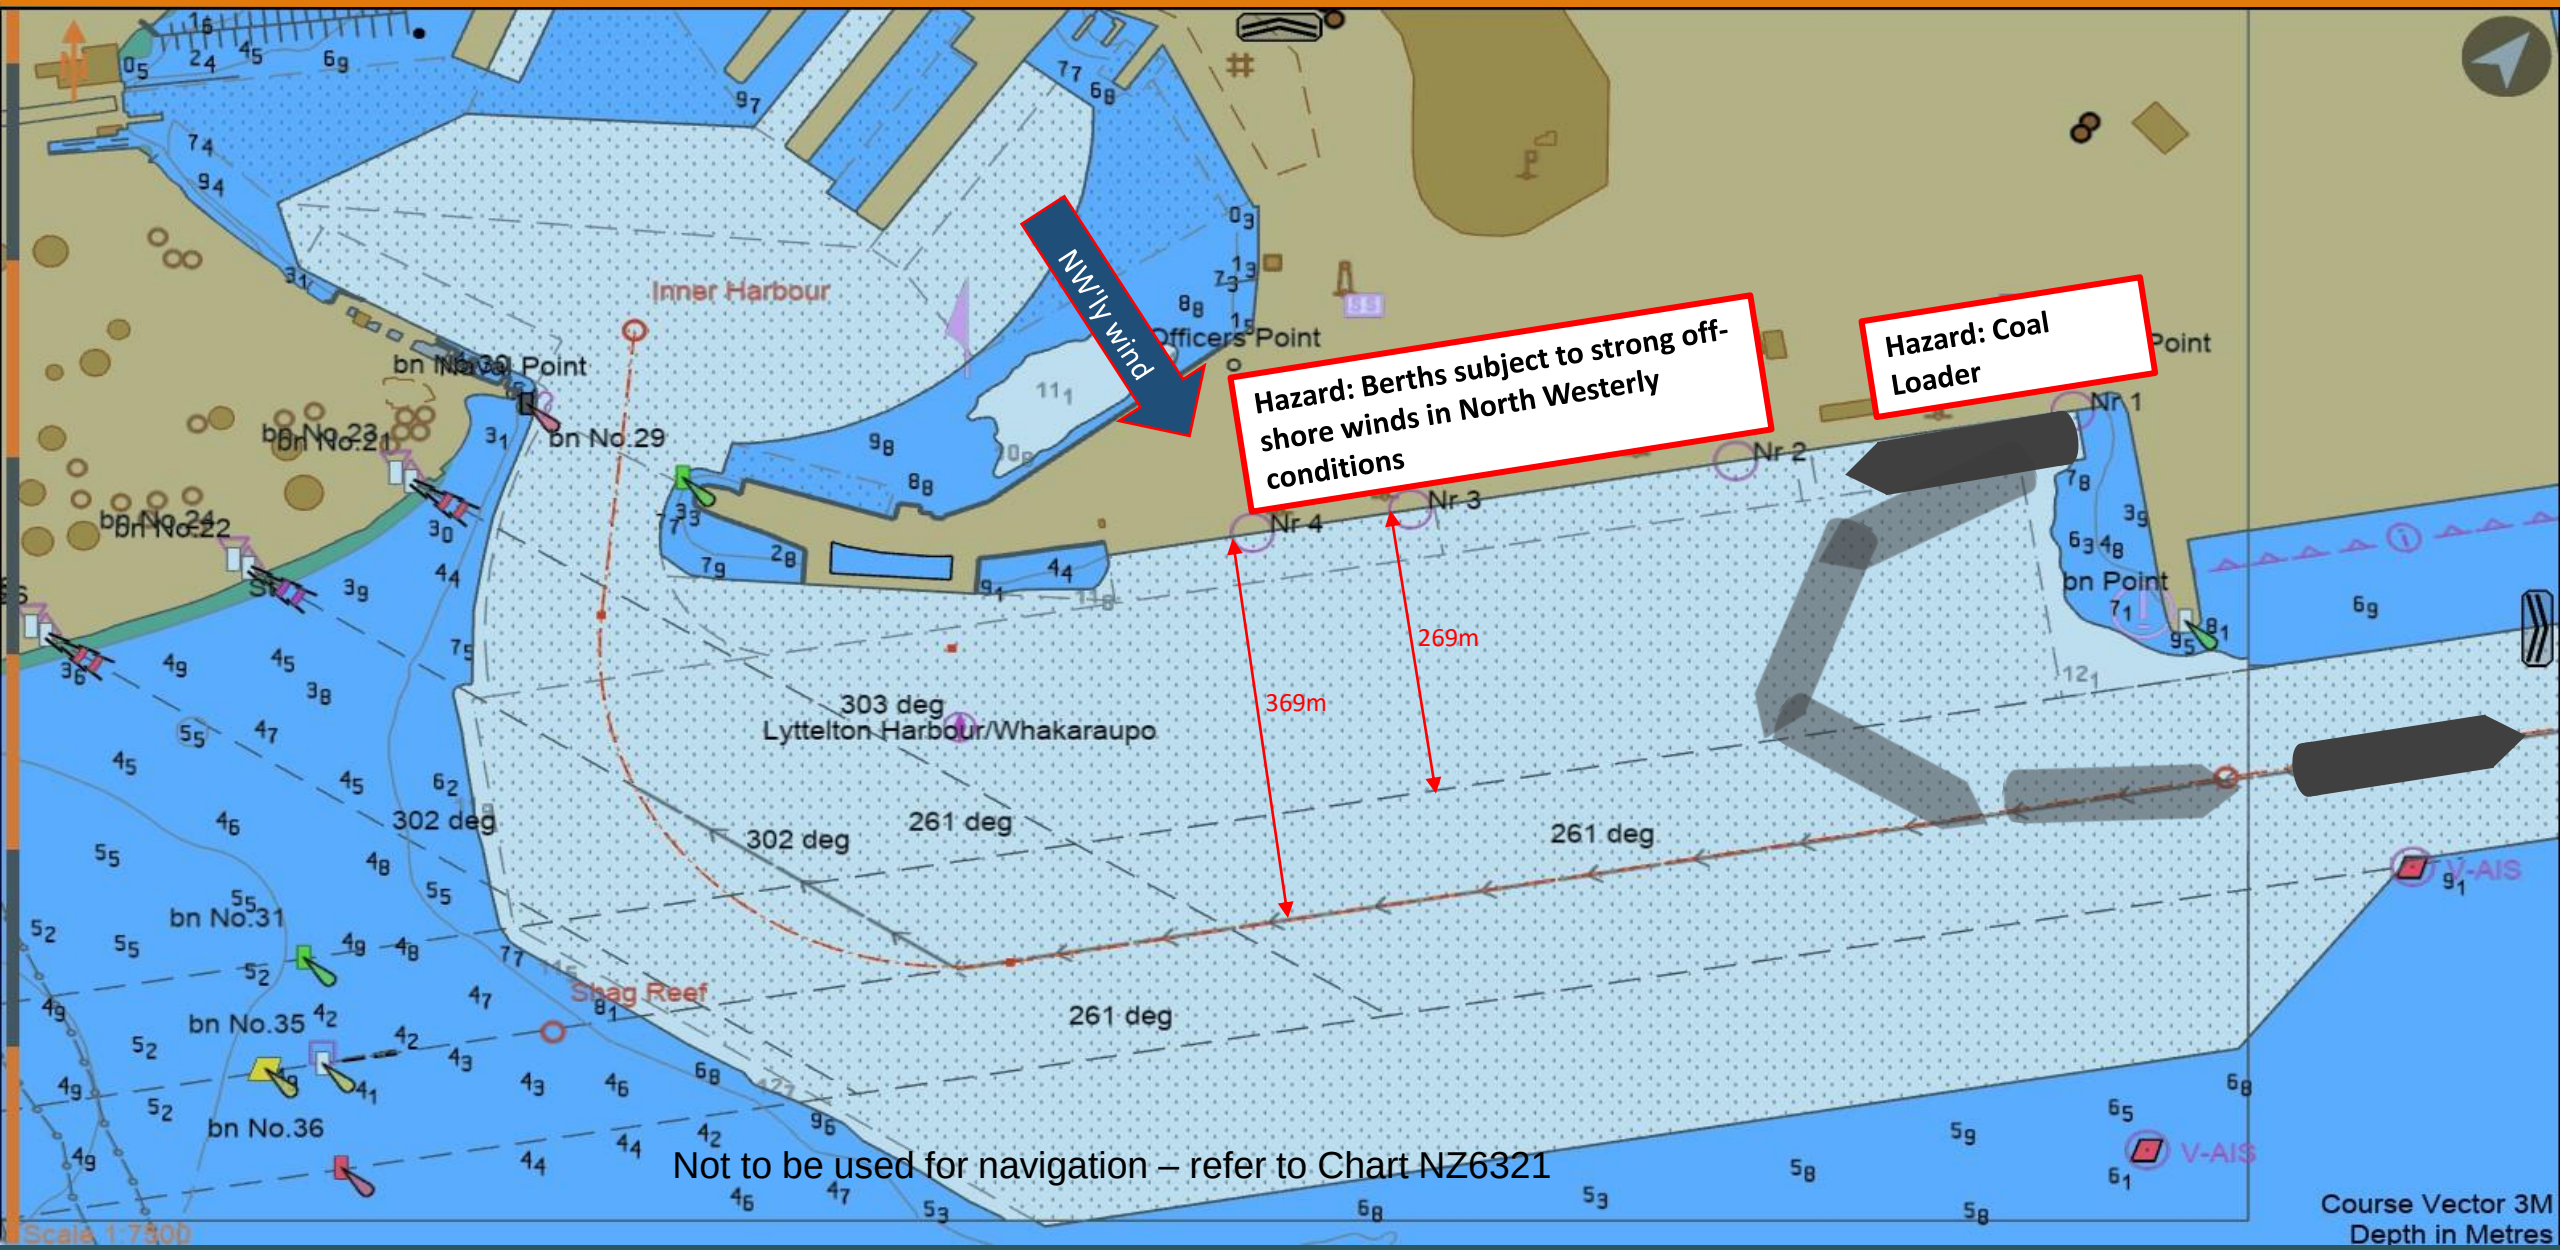

Not to be used for navigation – refer to Chart NZ6321

Issued: 19/02/2024
File: DEP-CQ1-BW-PSTQ

Departure: CQ1 PSTQ to Breakwater

Lyttelton Port Company

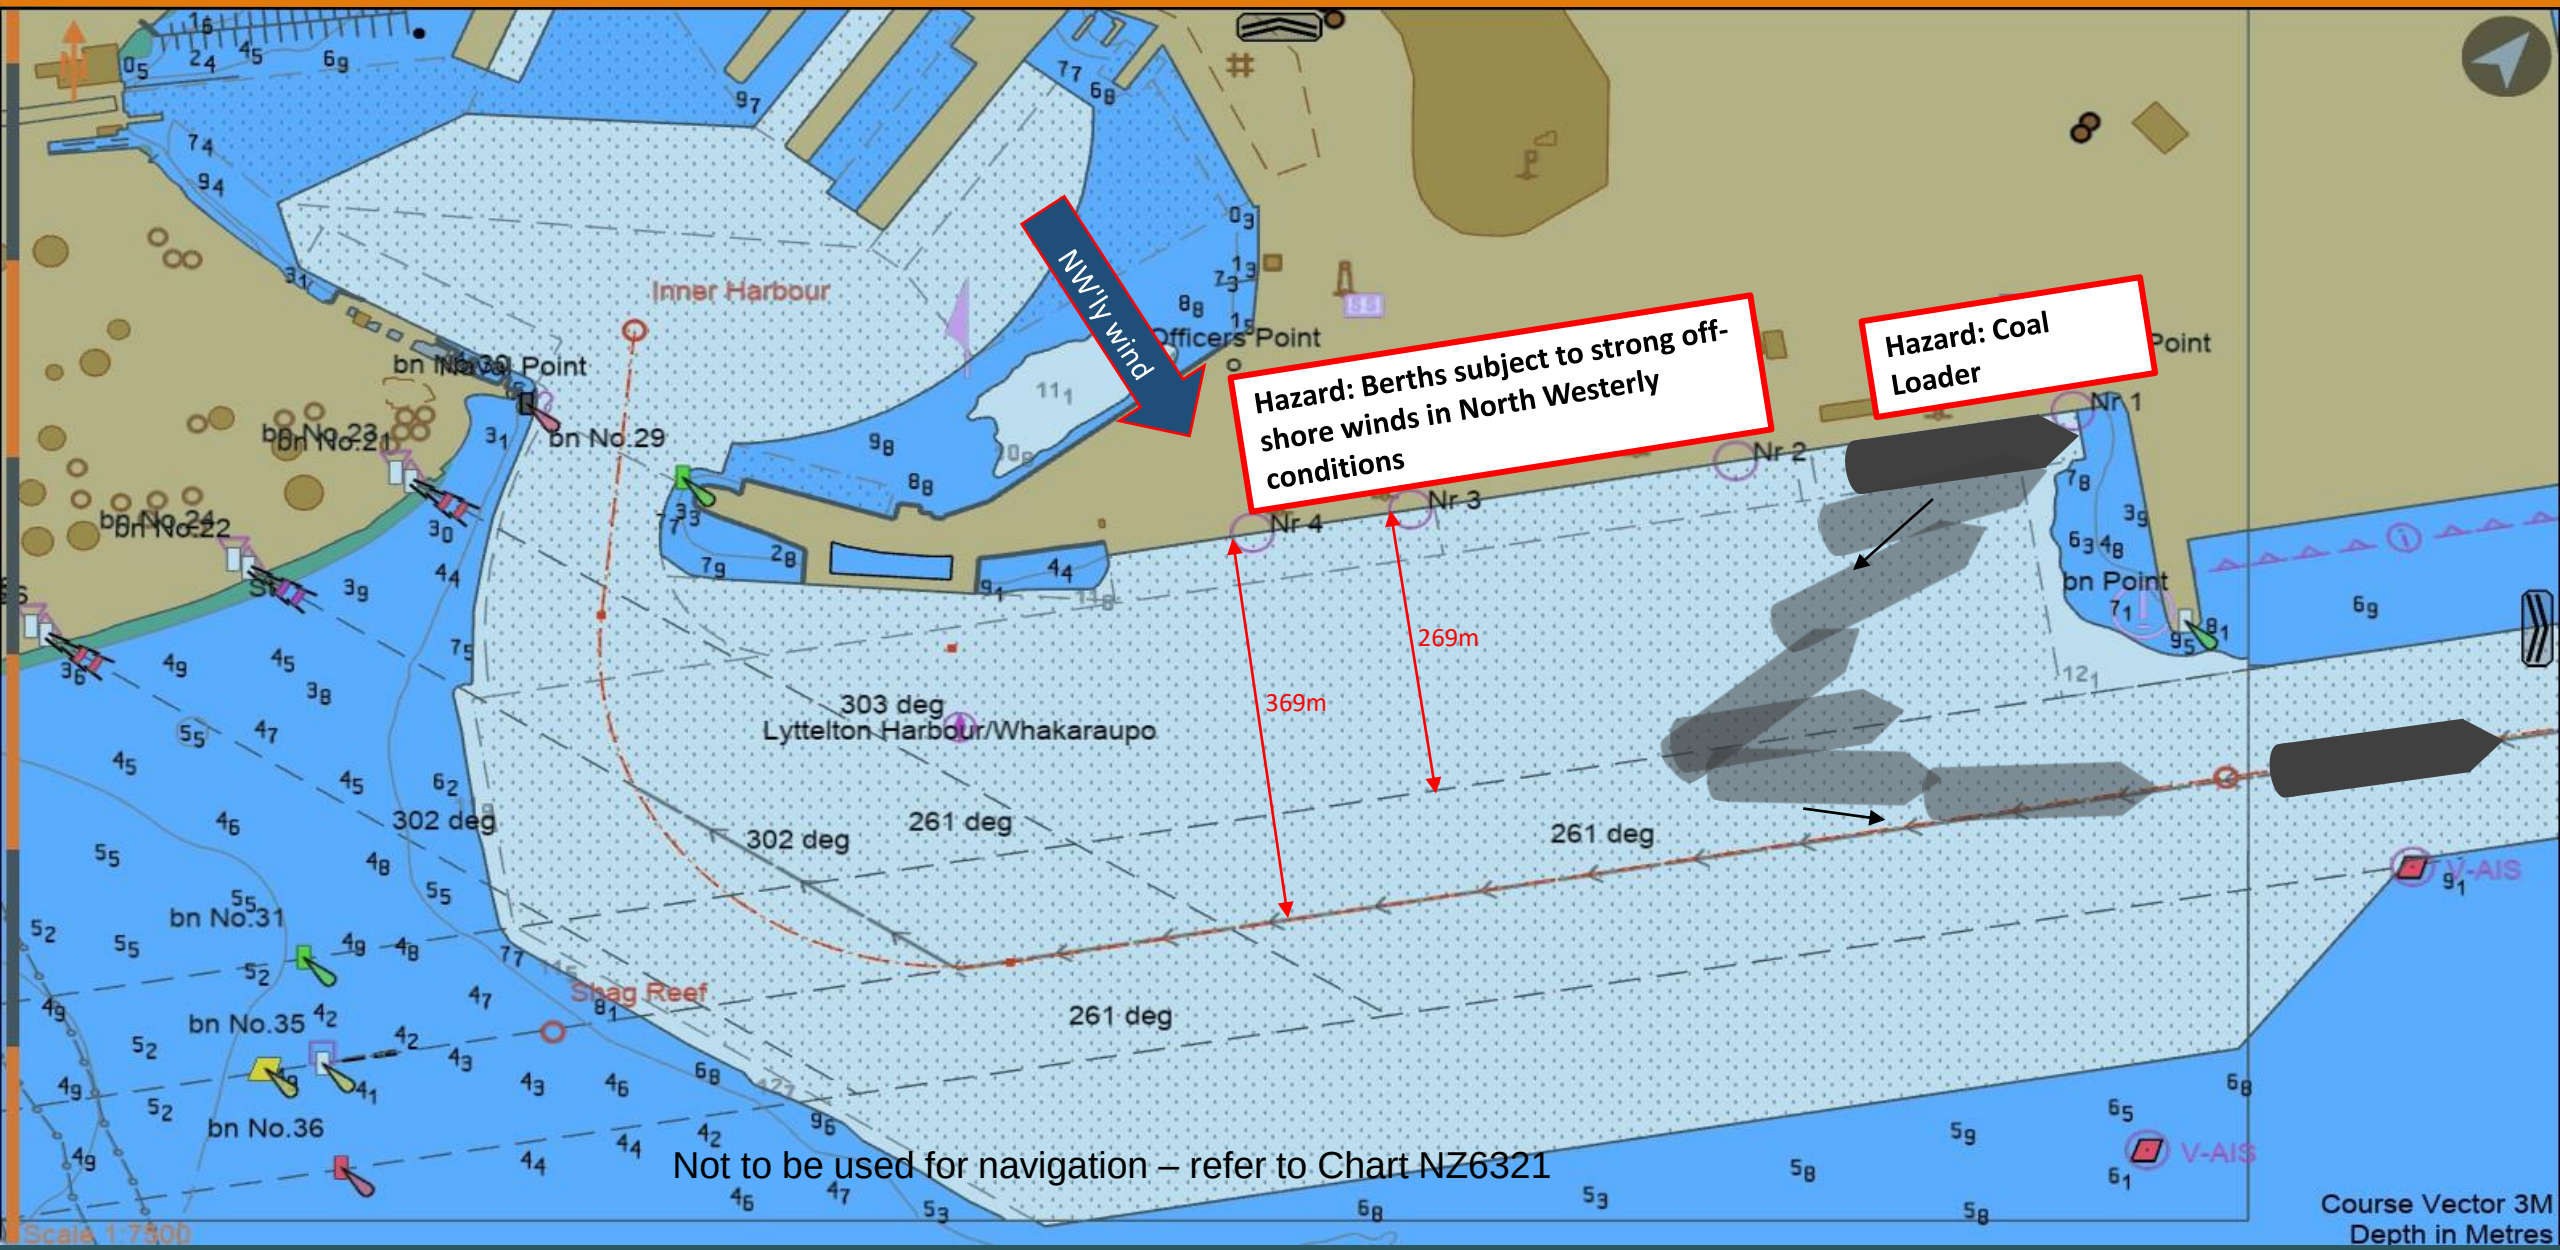

Issued: 19/02/2024
File: DEP-CQ1-BW-SSTQ-SWwind

Departure: CQ1 SSTQ to Breakwater – Strong S'ly Wind

Lyttelton Port Company

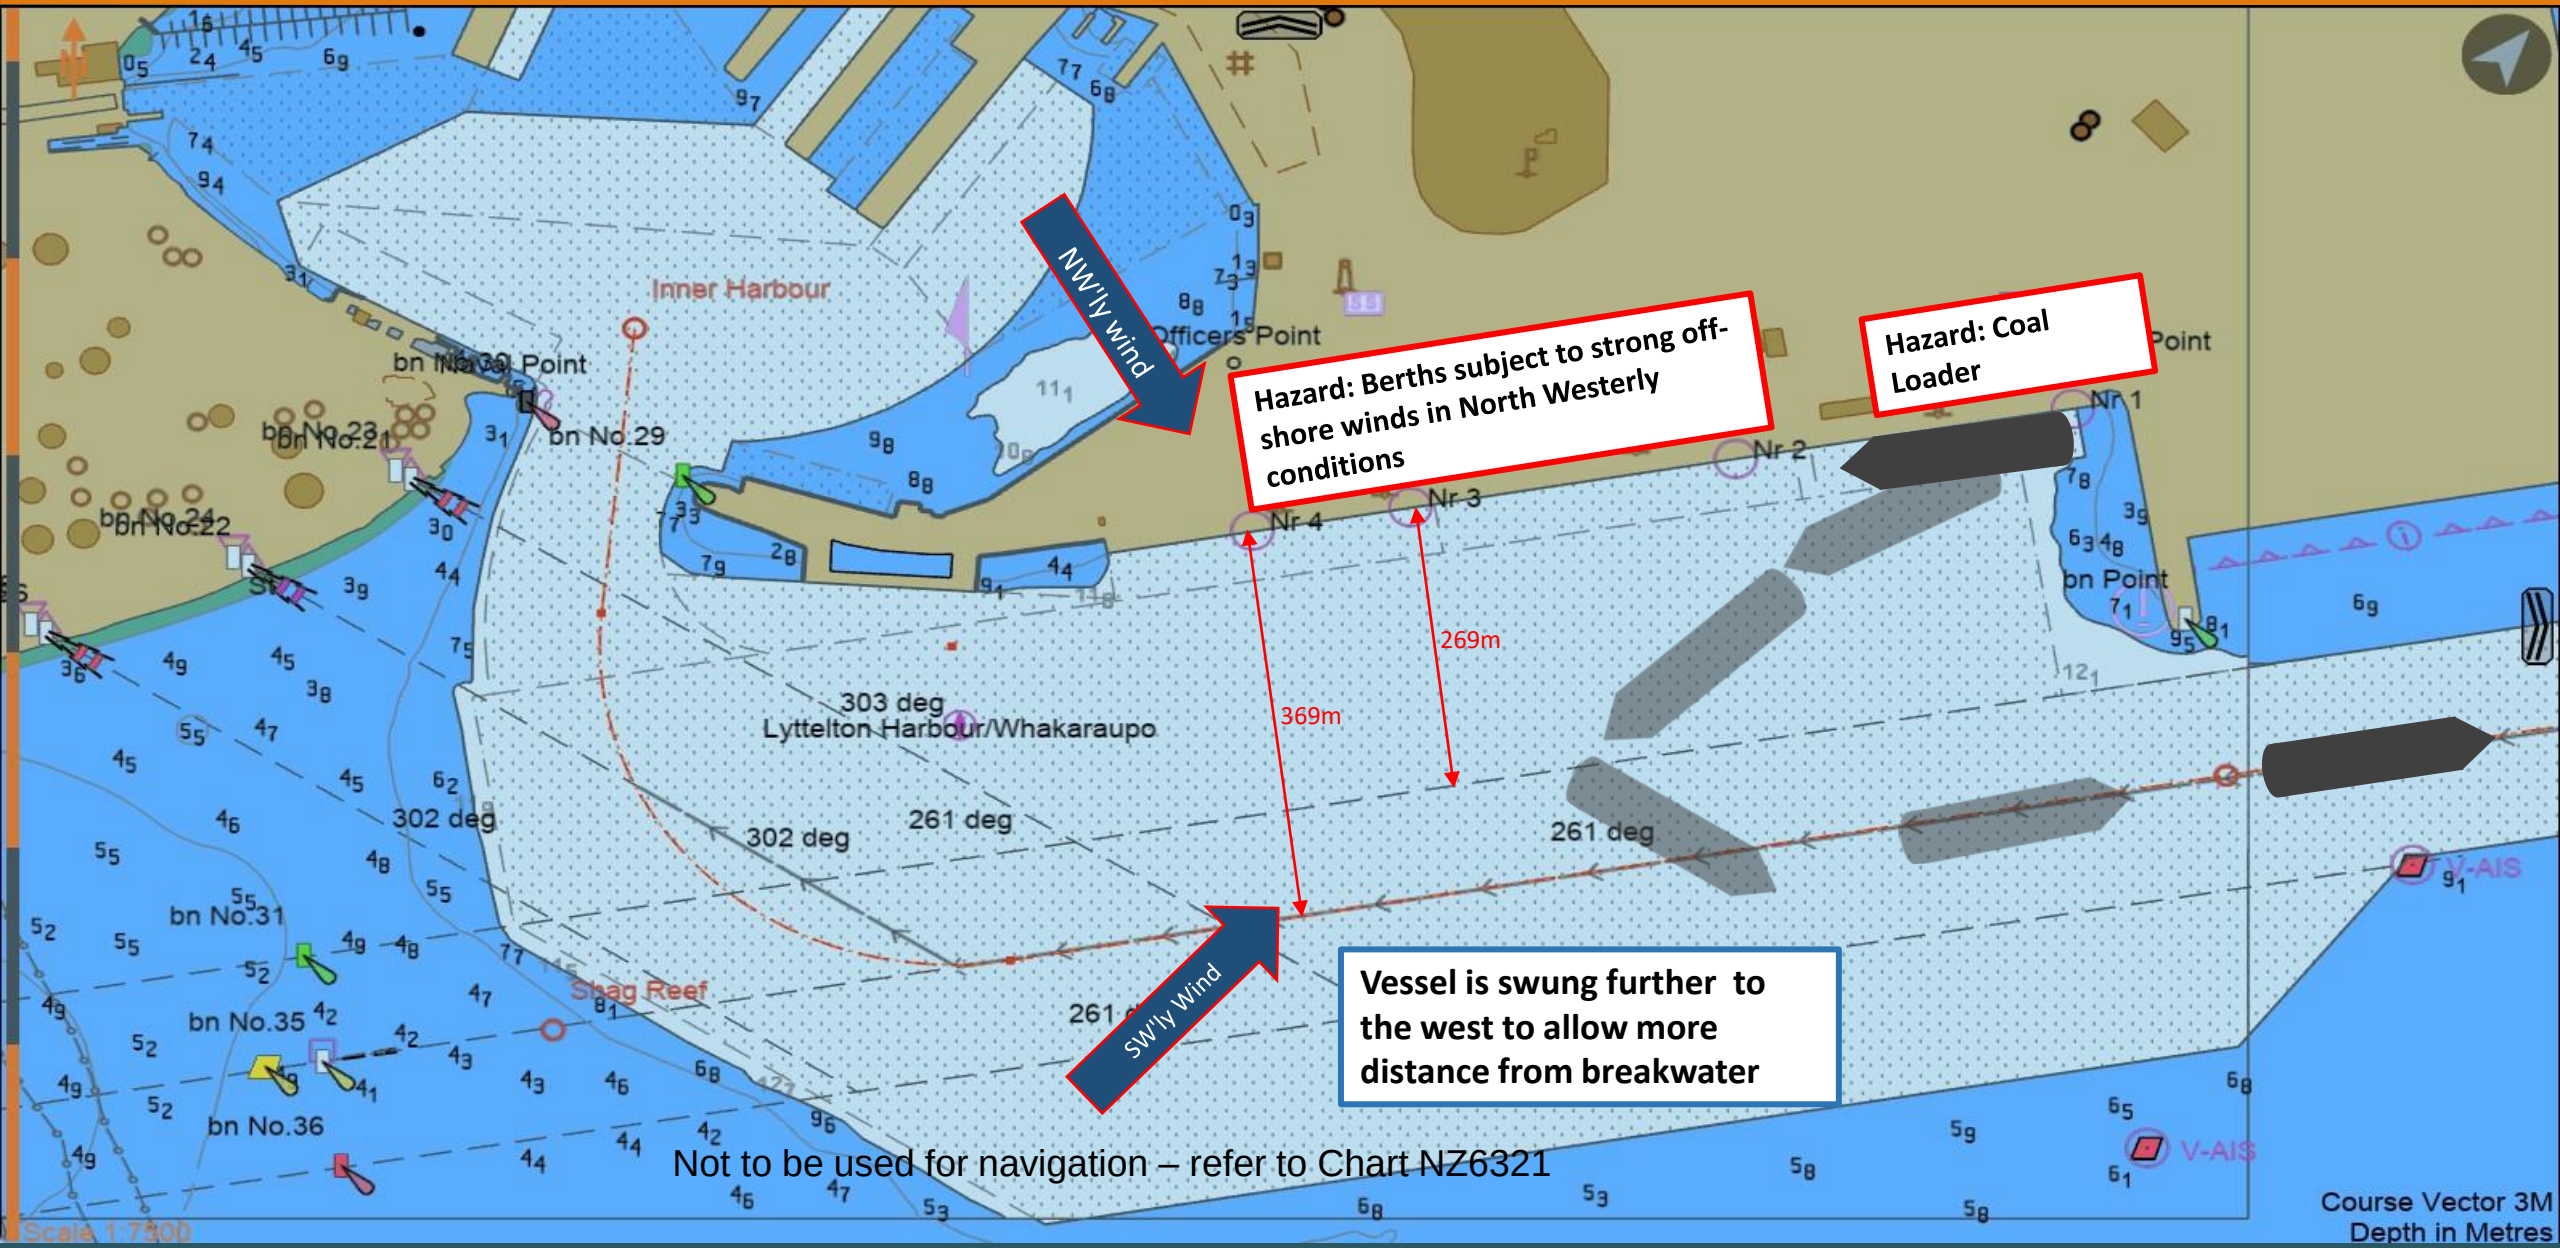

Not to be used for navigation – refer to Chart NZ6321

Issued: 19/02/2024
File: DEP-CQE-BW-PSTQ

Departure: CQ-East PSTQ to Breakwater

Lyttelton Port Company

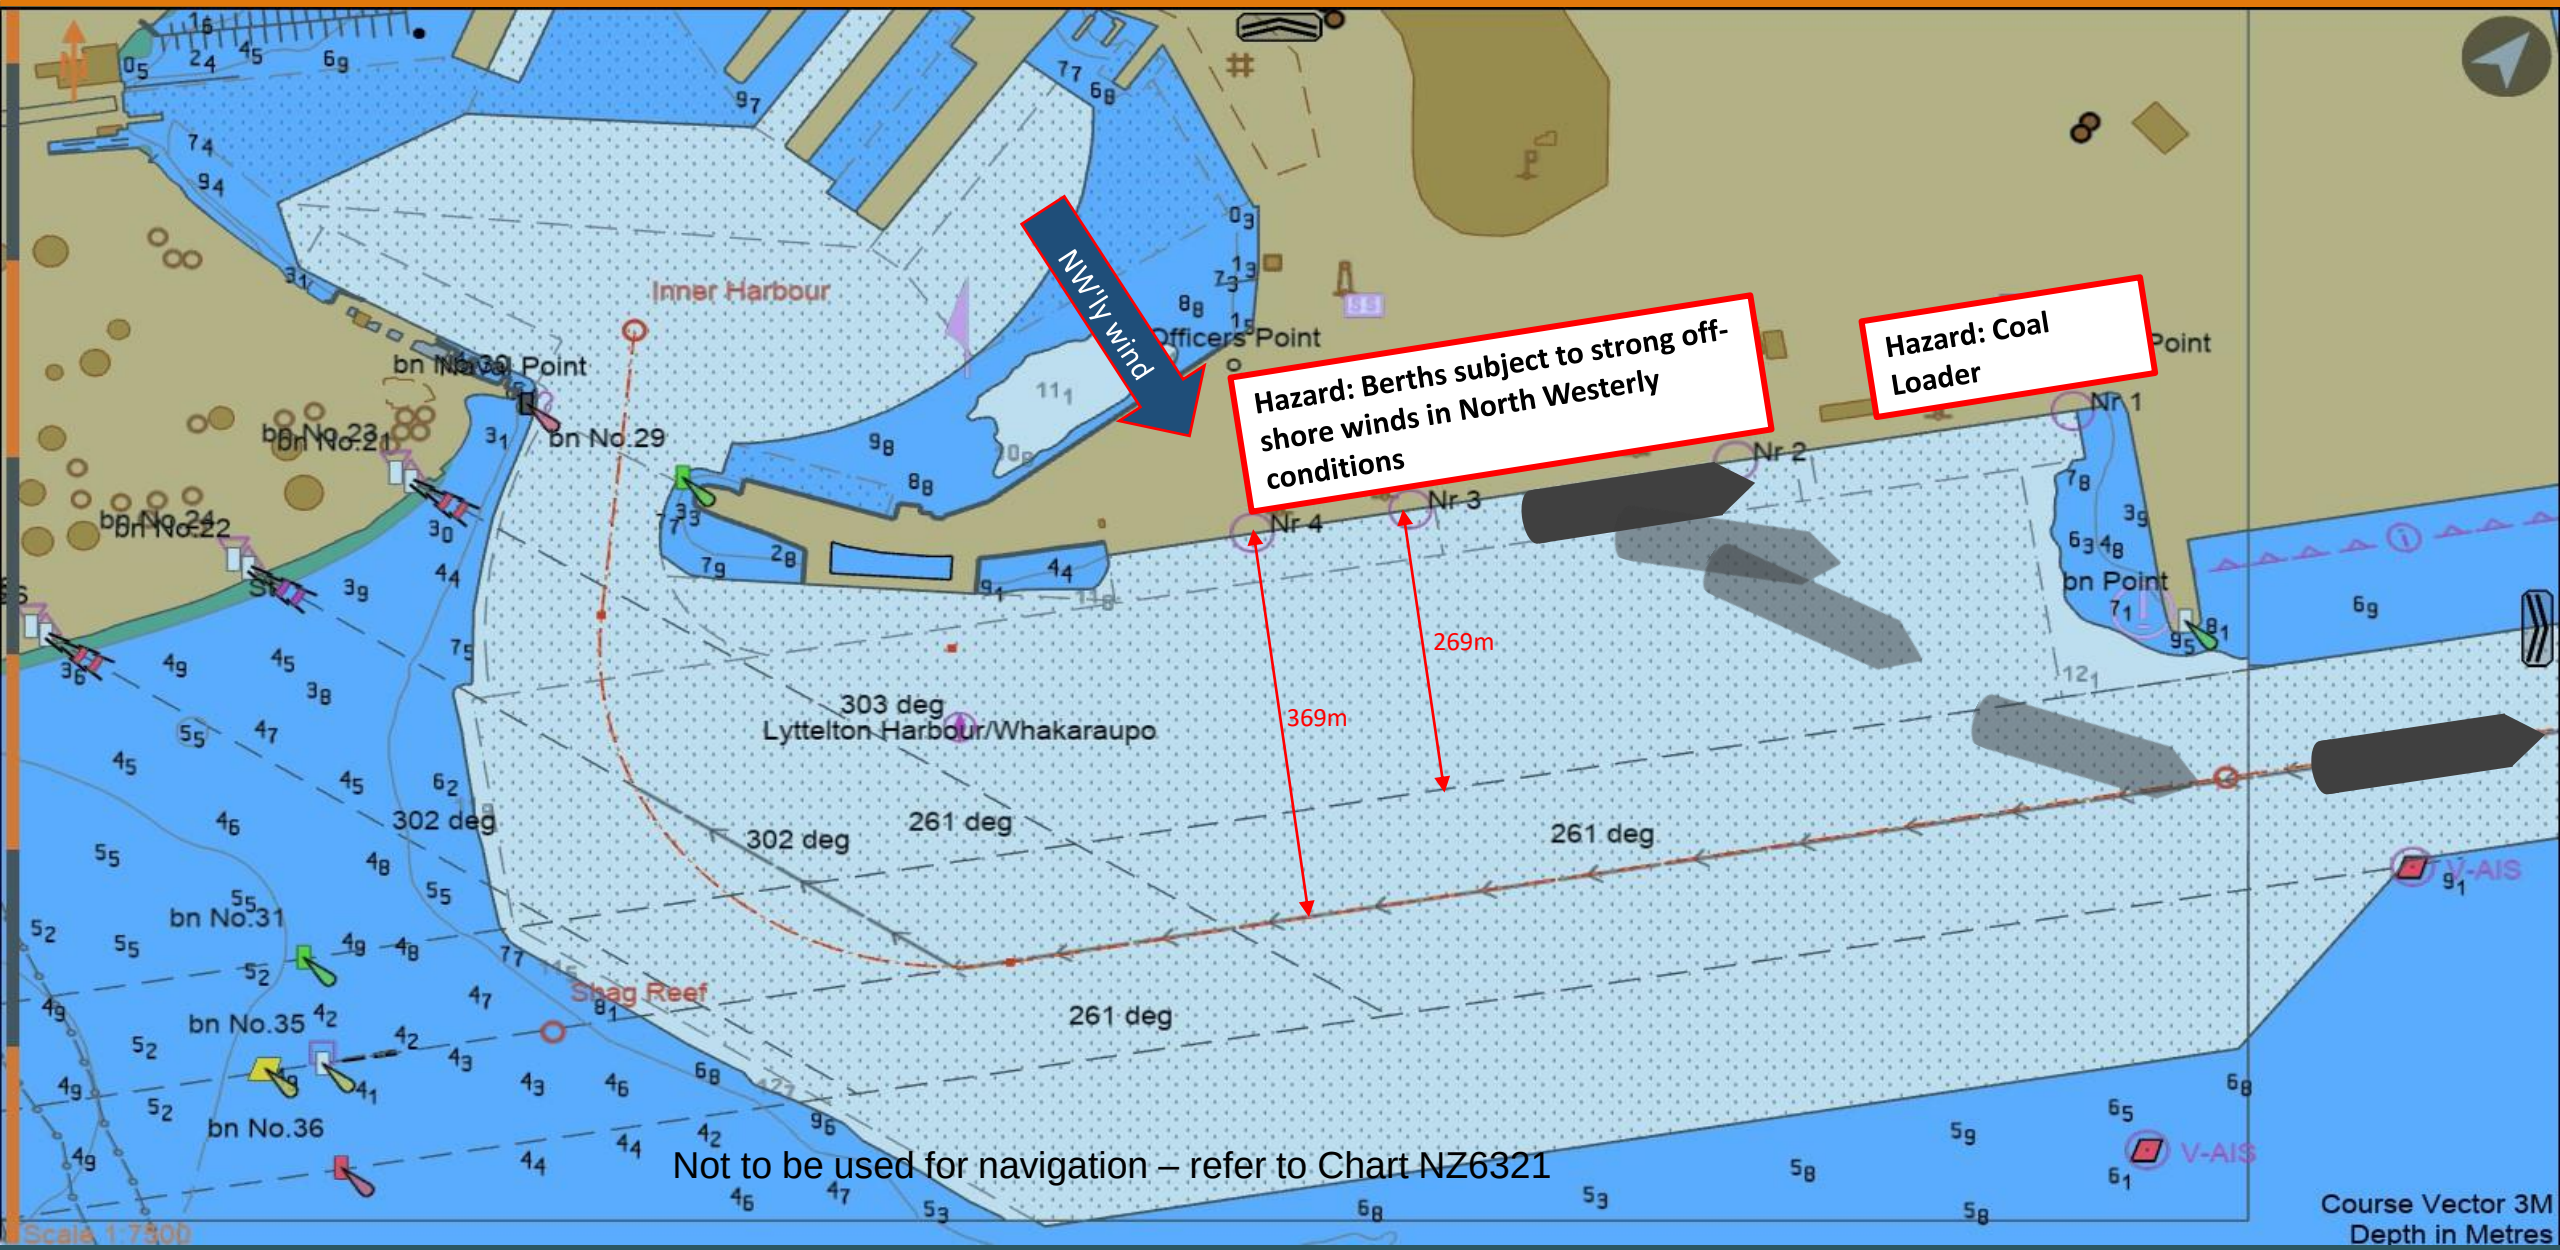

Not to be used for navigation – refer to Chart NZ6321

Issued: 19/02/2024
File: DEP-CQE-BW-PSTQ-SWwind

Departure: CQ-East PSTQ to Breakwater – Strong SW'ly Wind

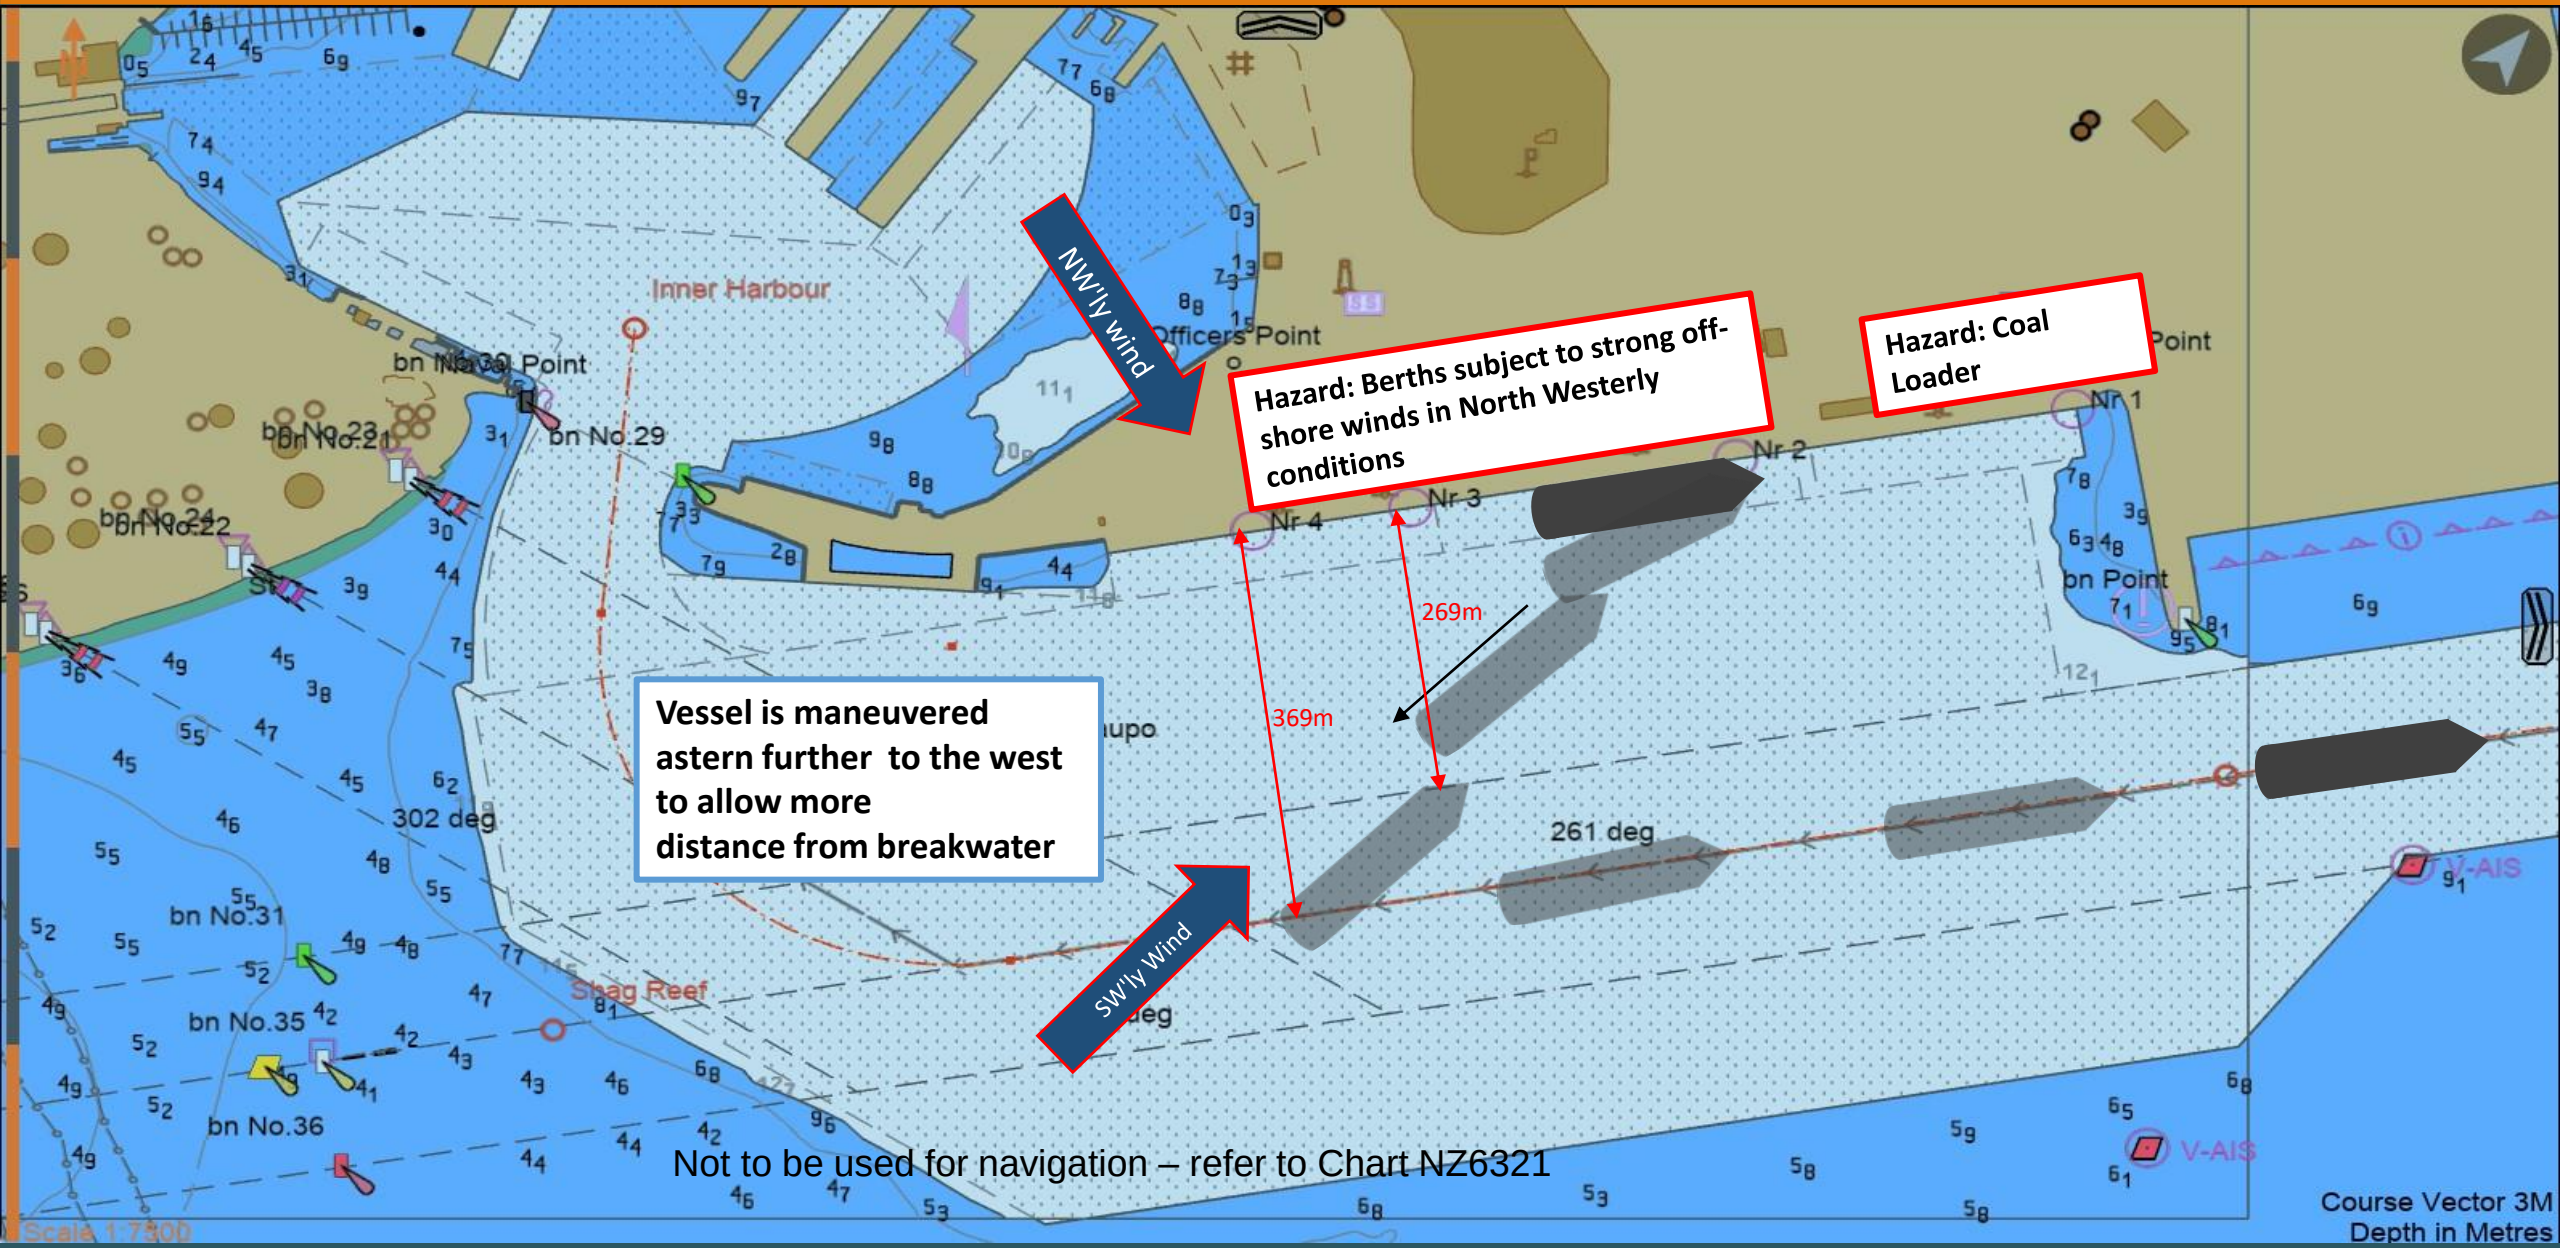

Not to be used for navigation – refer to Chart NZ6321

Issued: 19/02/2024
File: DEP-CQE-BW-SSTQ-B2S

Departure: CQ-East SSTQ to Breakwater (Bow to Stbd)

Lyttelton Port Company

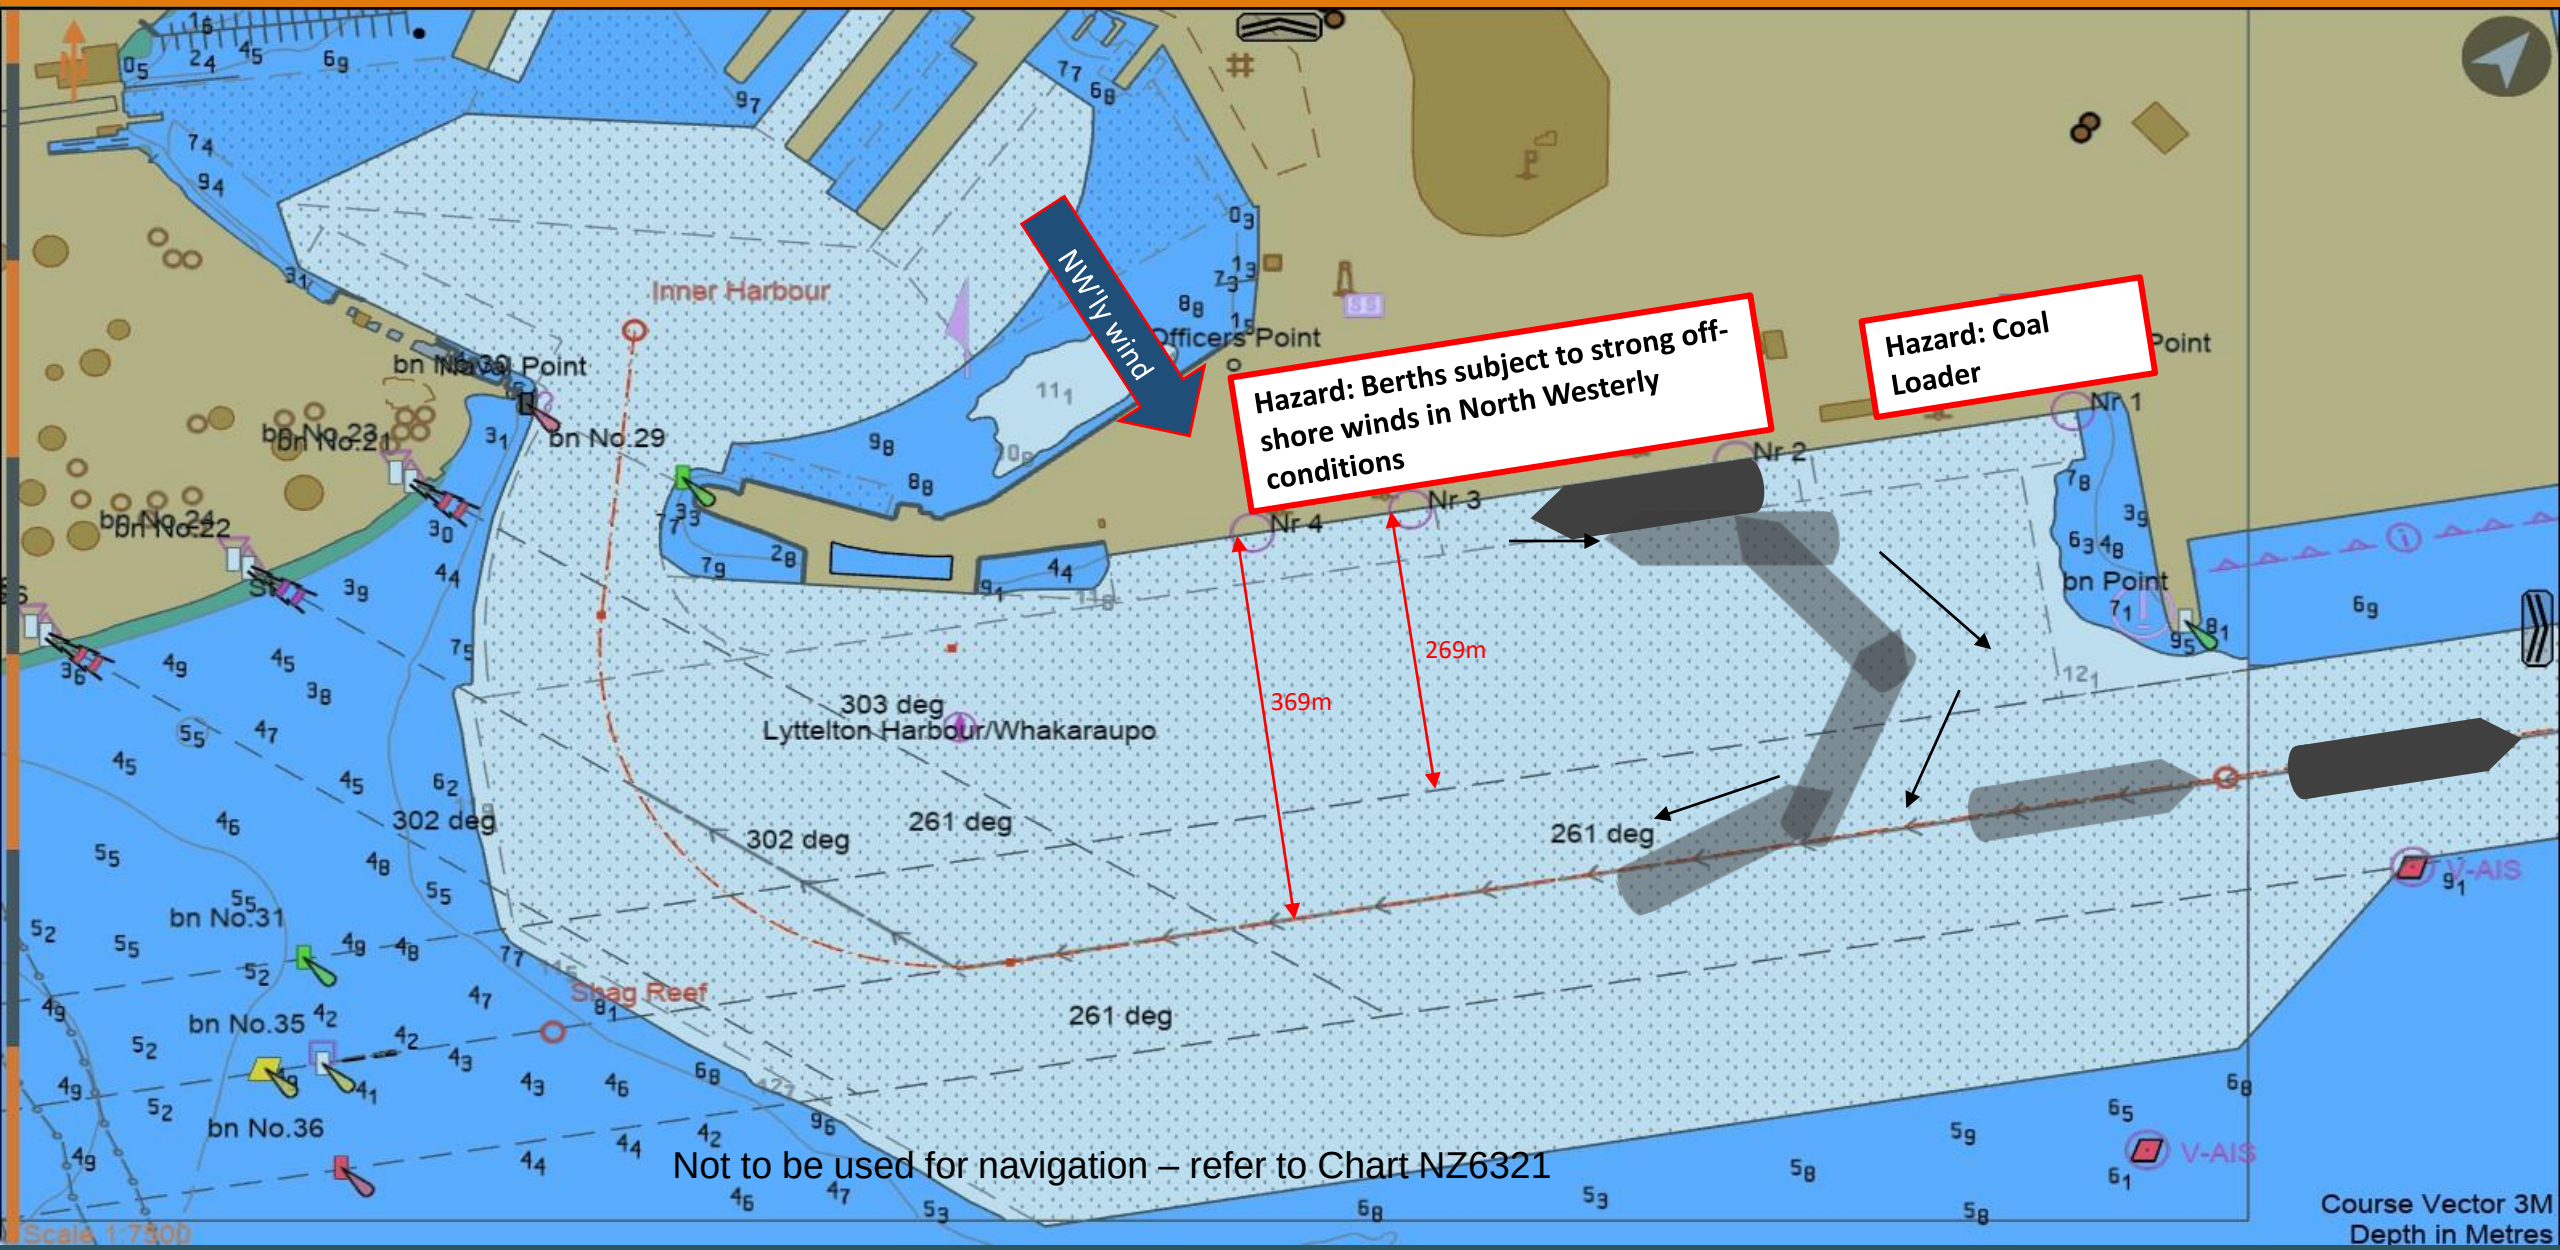

Not to be used for navigation – refer to Chart NZ6321

Issued: 19/02/2024
File: DEP-CQE-BW-SSTQ-B2P

Departure: CQ-East SSTQ to Breakwater (Bow to Port)

Lyttelton Port Company

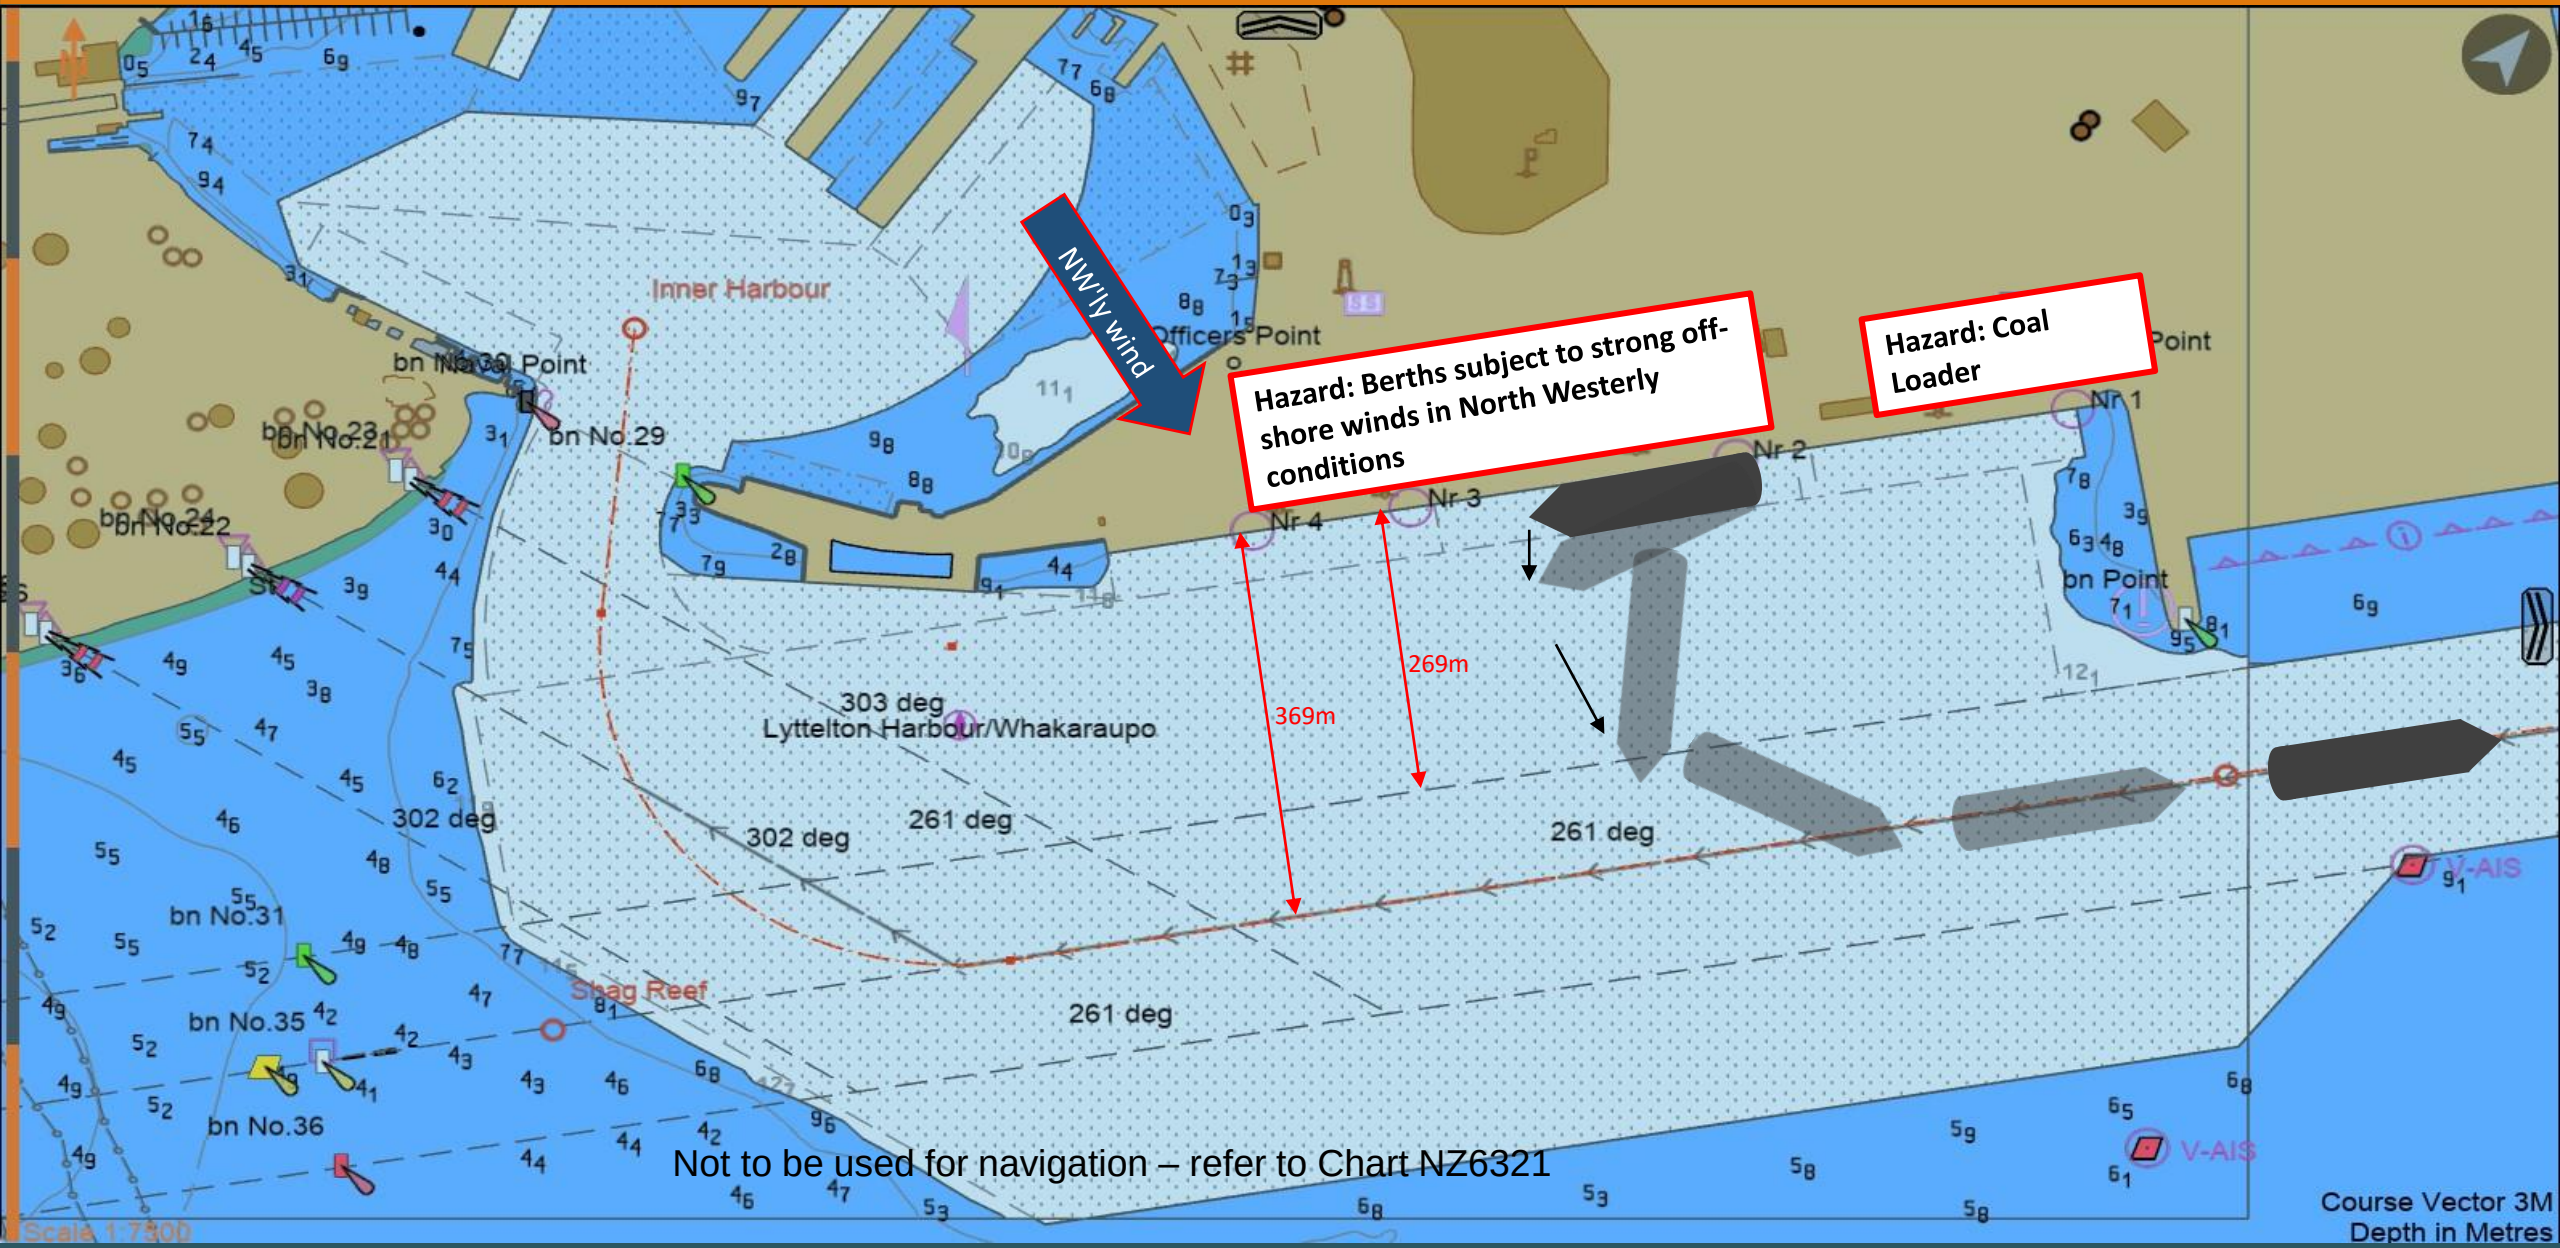

Not to be used for navigation – refer to Chart NZ6321

Issued: 19/02/2024
File: DEP-CQW-BW-PSTQ

Departure: CQ-West PSTQ to Breakwater

Lyttelton Port Company

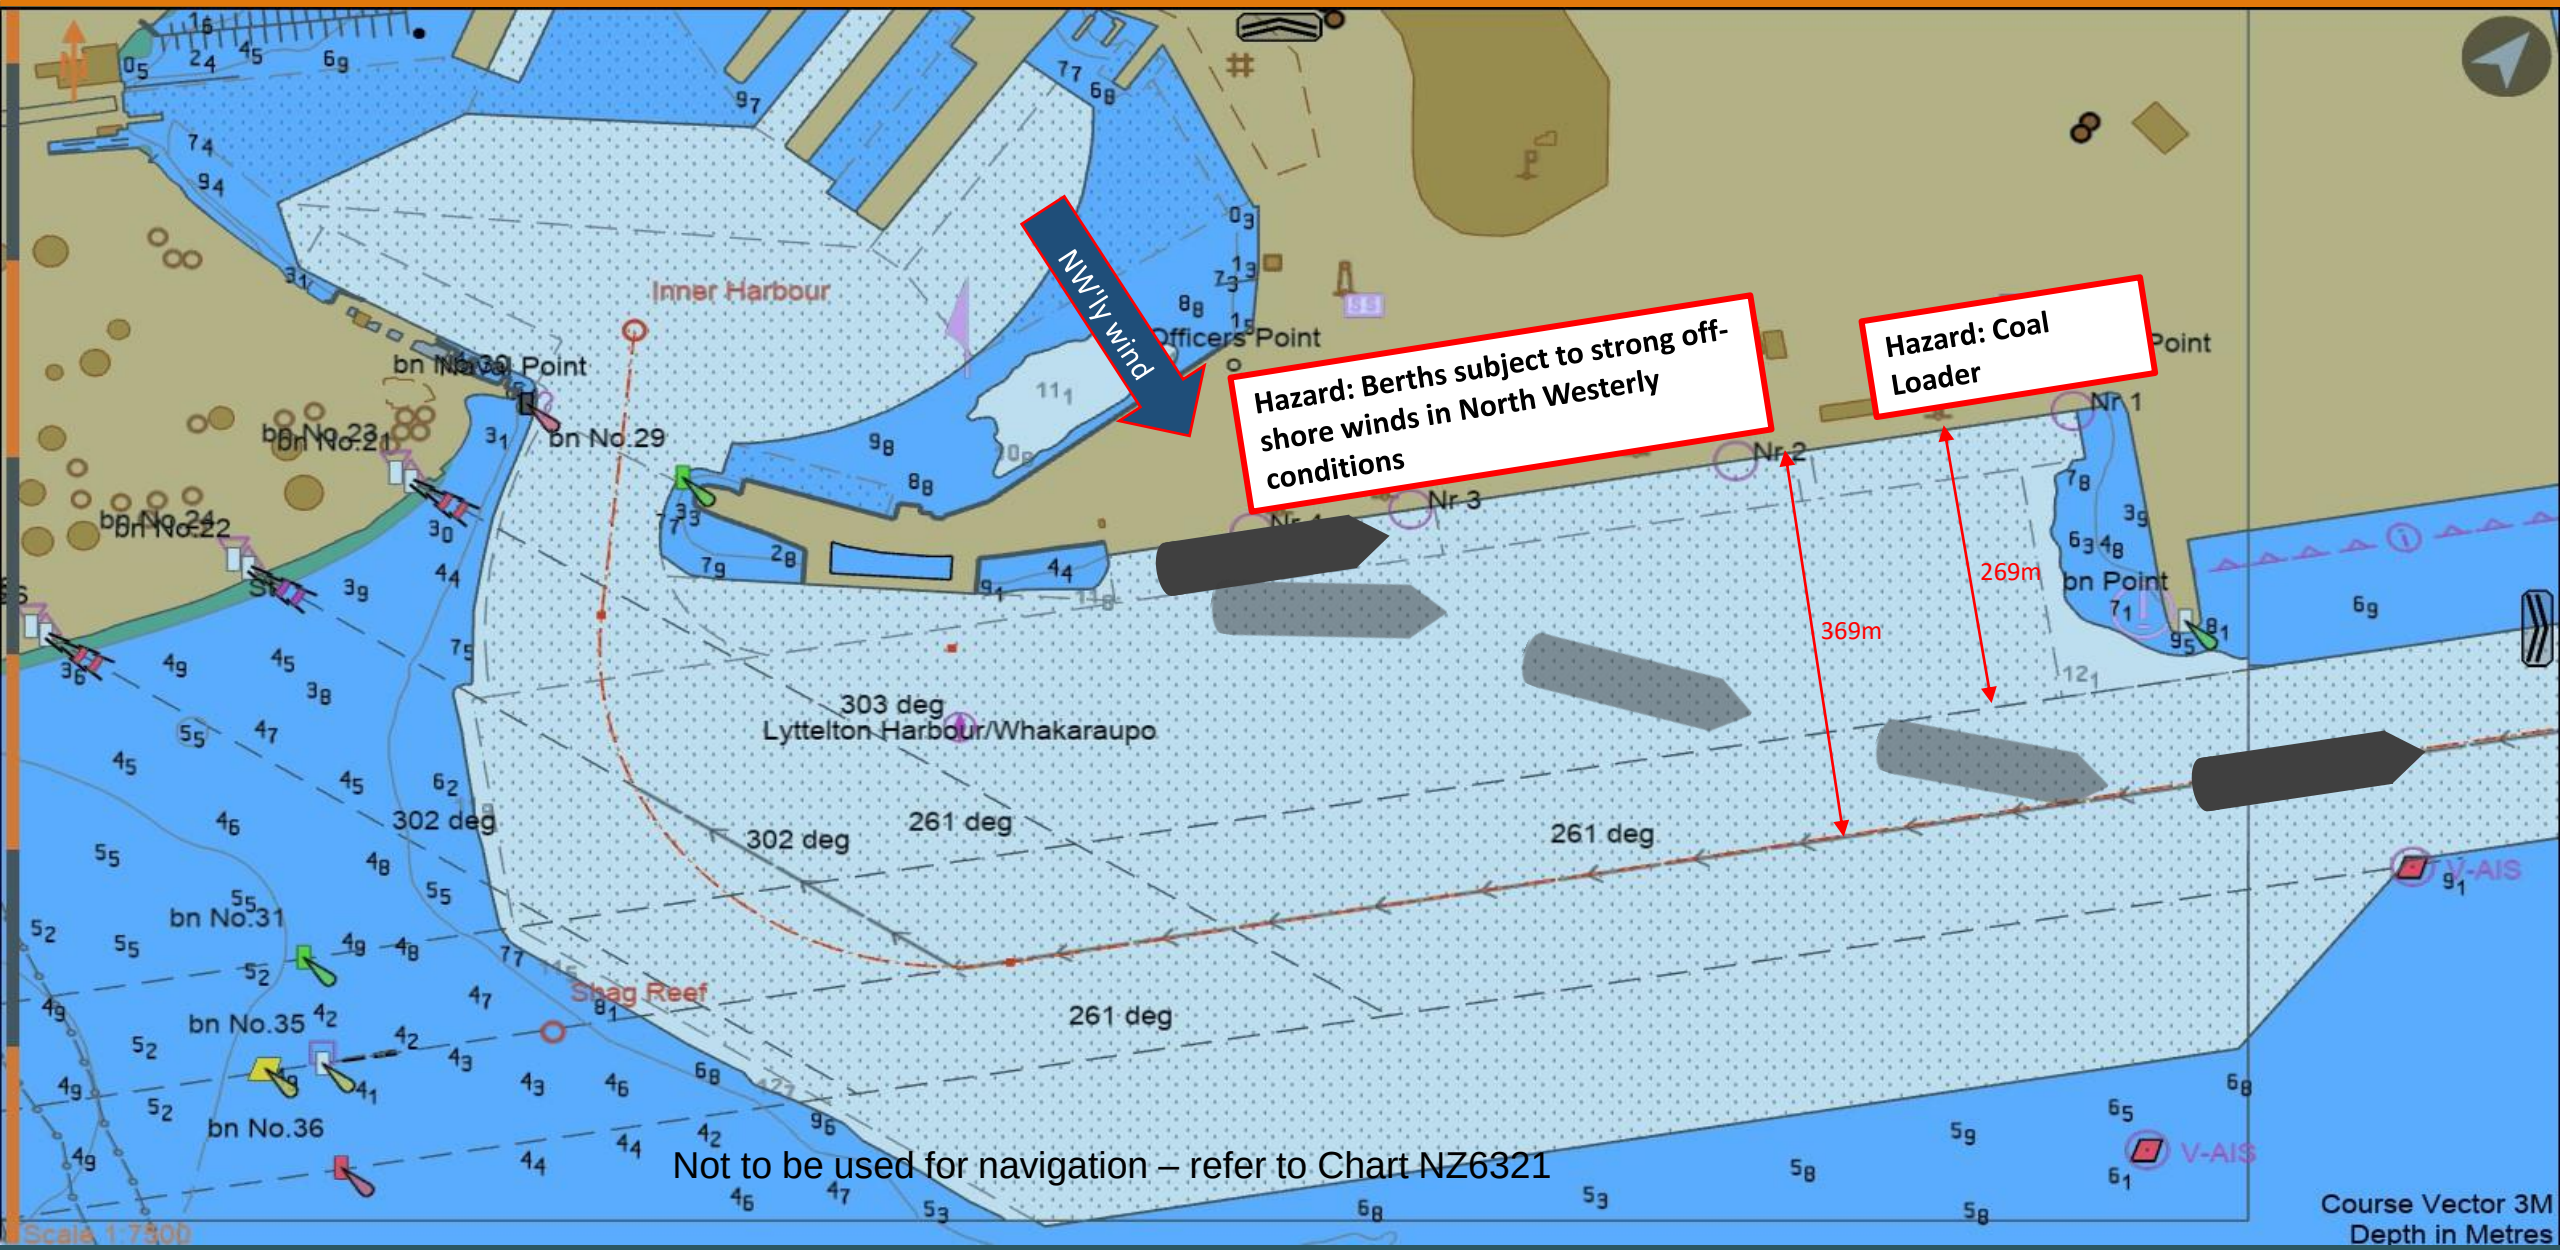

Not to be used for navigation – refer to Chart NZ6321

Issued: 19/02/2024
File: DEP-CQW-BW-PSTQ-SWwind

Departure: CQ-West PSTQ to Breakwater – Strong SW'ly Wind

Lyttelton Port Company

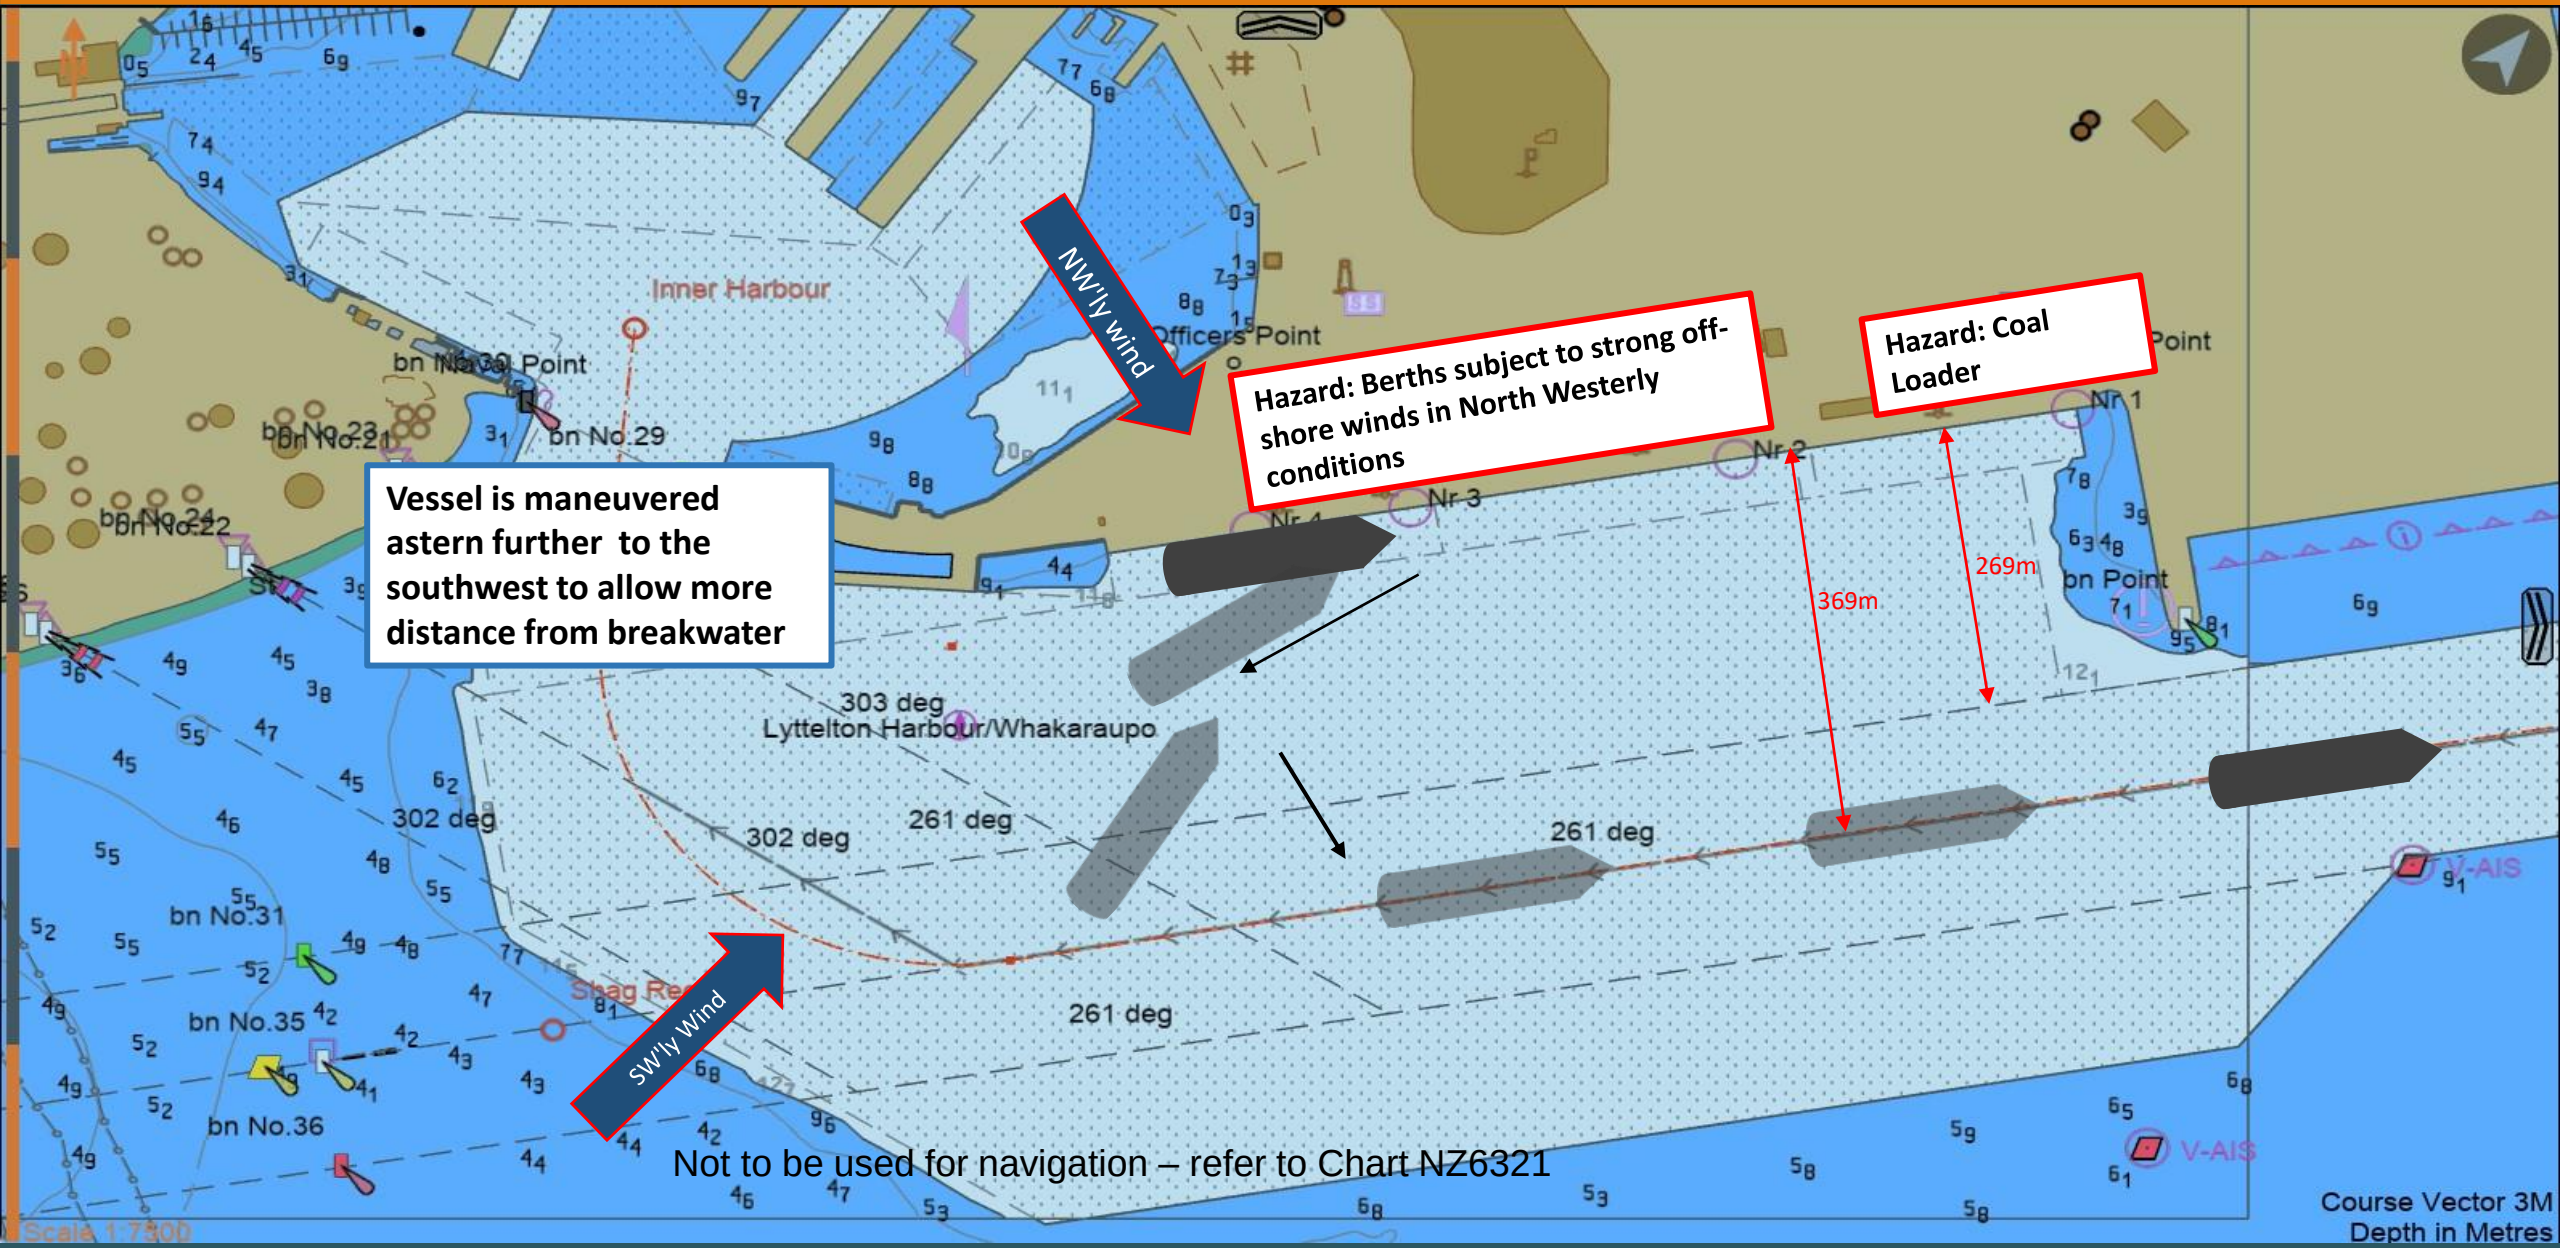

Not to be used for navigation – refer to Chart NZ6321

Issued: 19/02/2024
File: DEP-CQW-BW-SSTQ-B2S

Departure: CQ-West SSTQ to Breakwater (Bow to Stbd)

Lyttelton Port Company

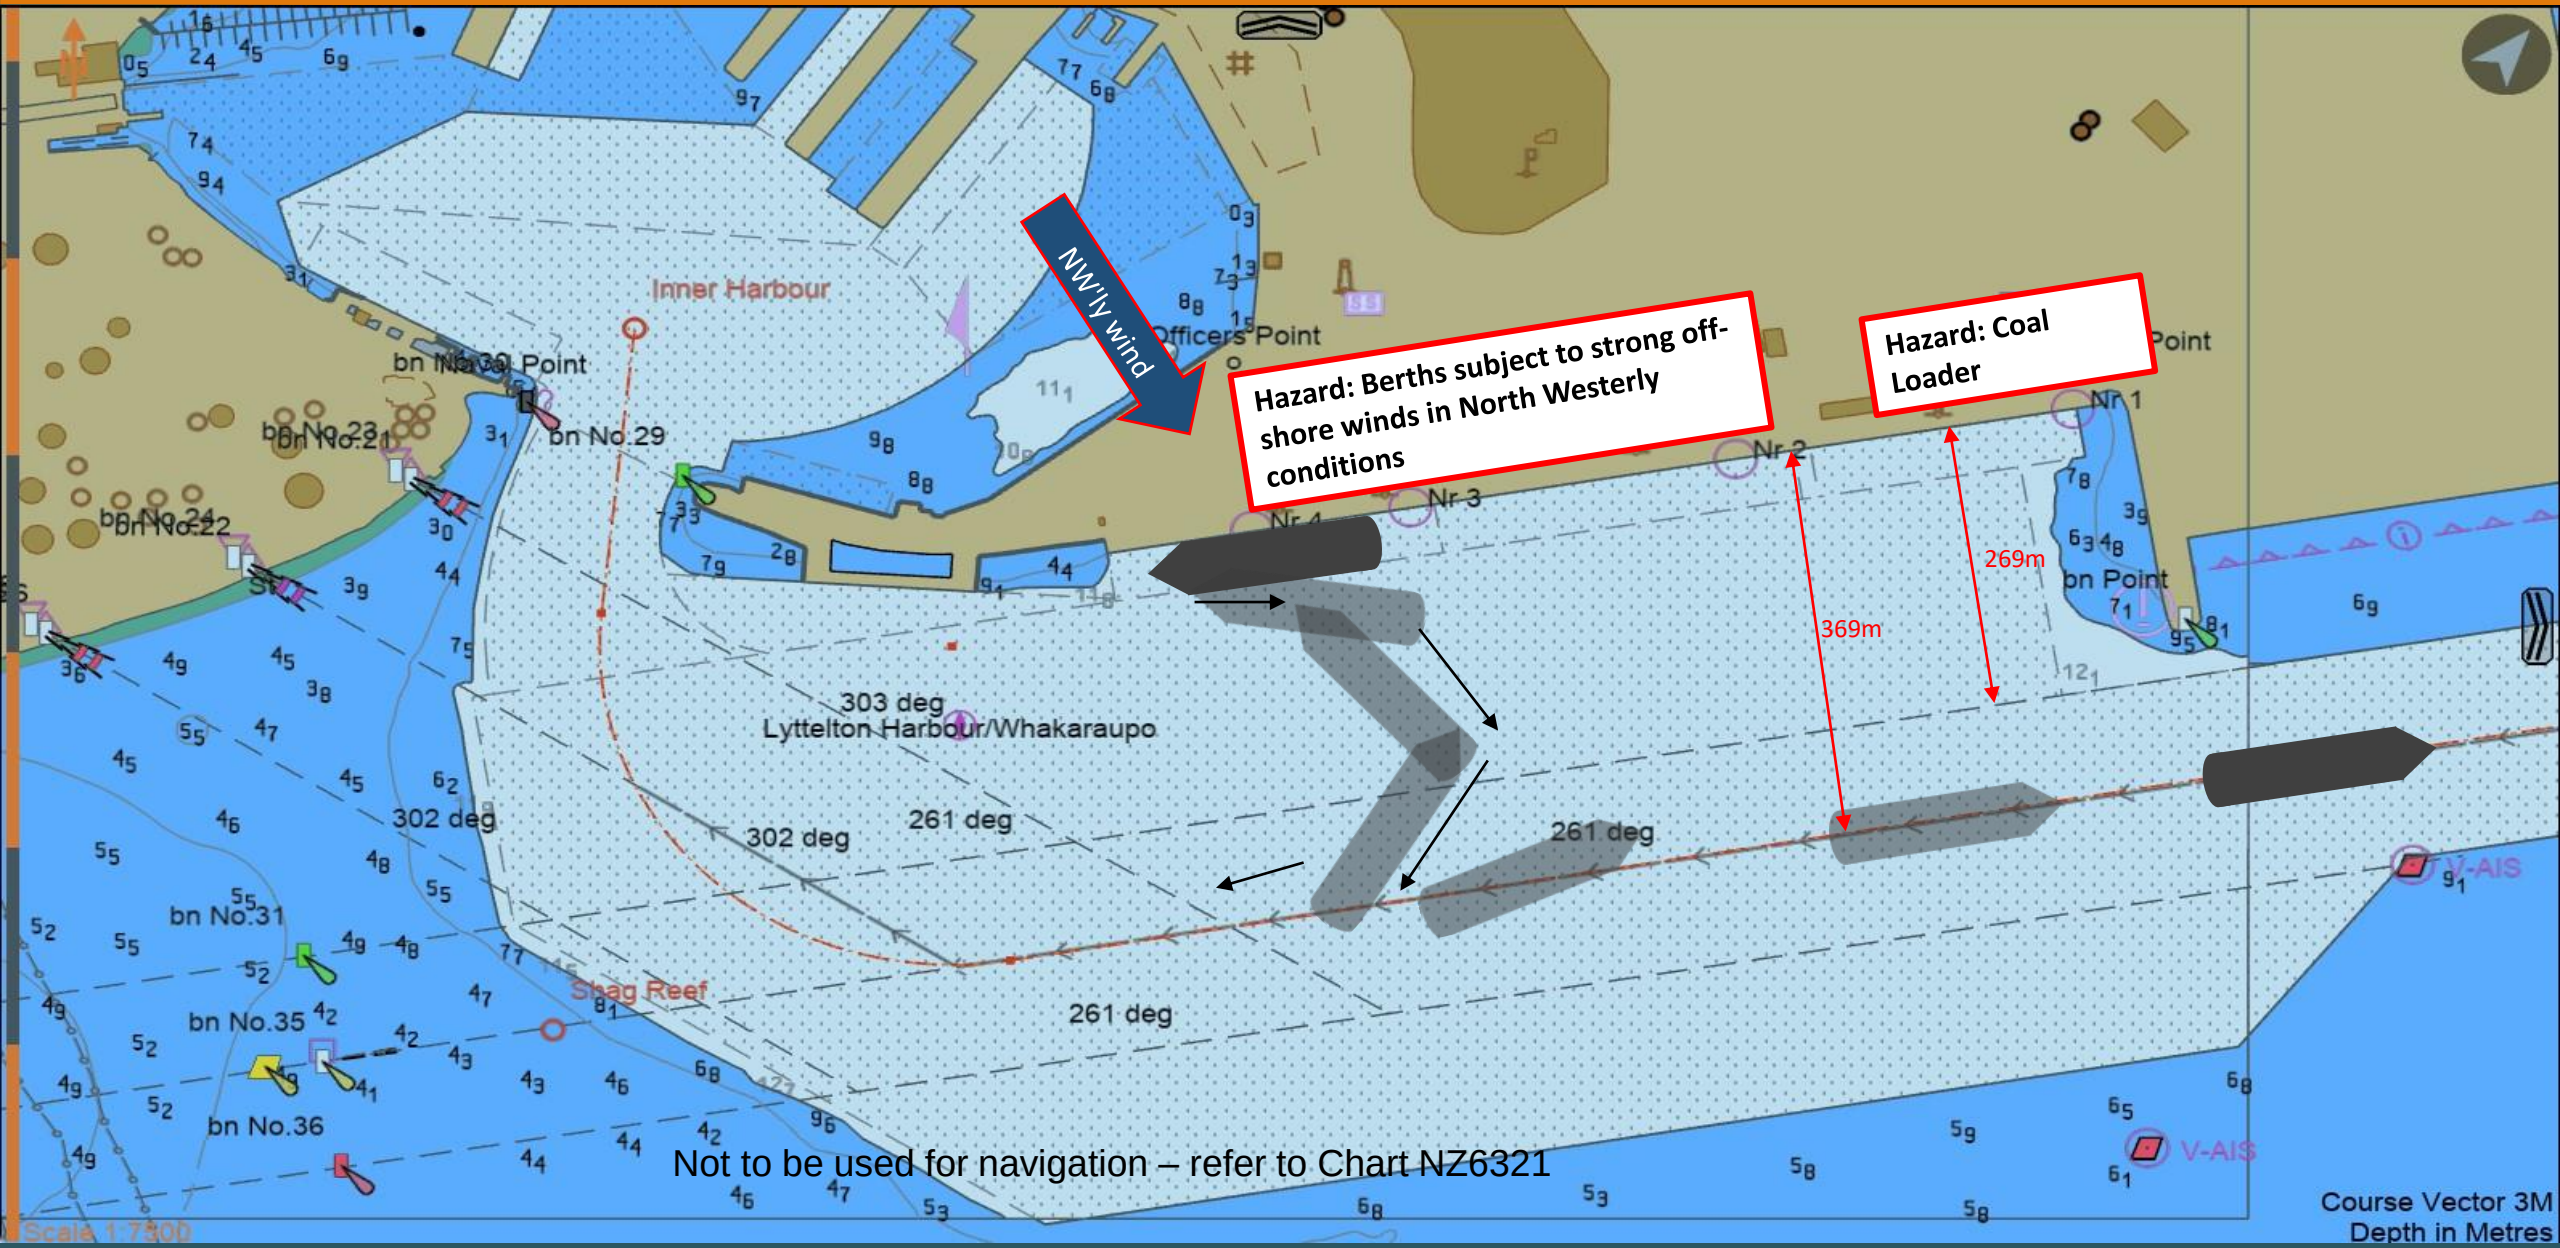

Not to be used for navigation – refer to Chart NZ6321

Issued: 19/02/2024
File: DEP-CQW-BW-SSTQ-B2P

Departure: CQ-West SSTQ to Breakwater (Bow to Port)

Lyttelton Port Company

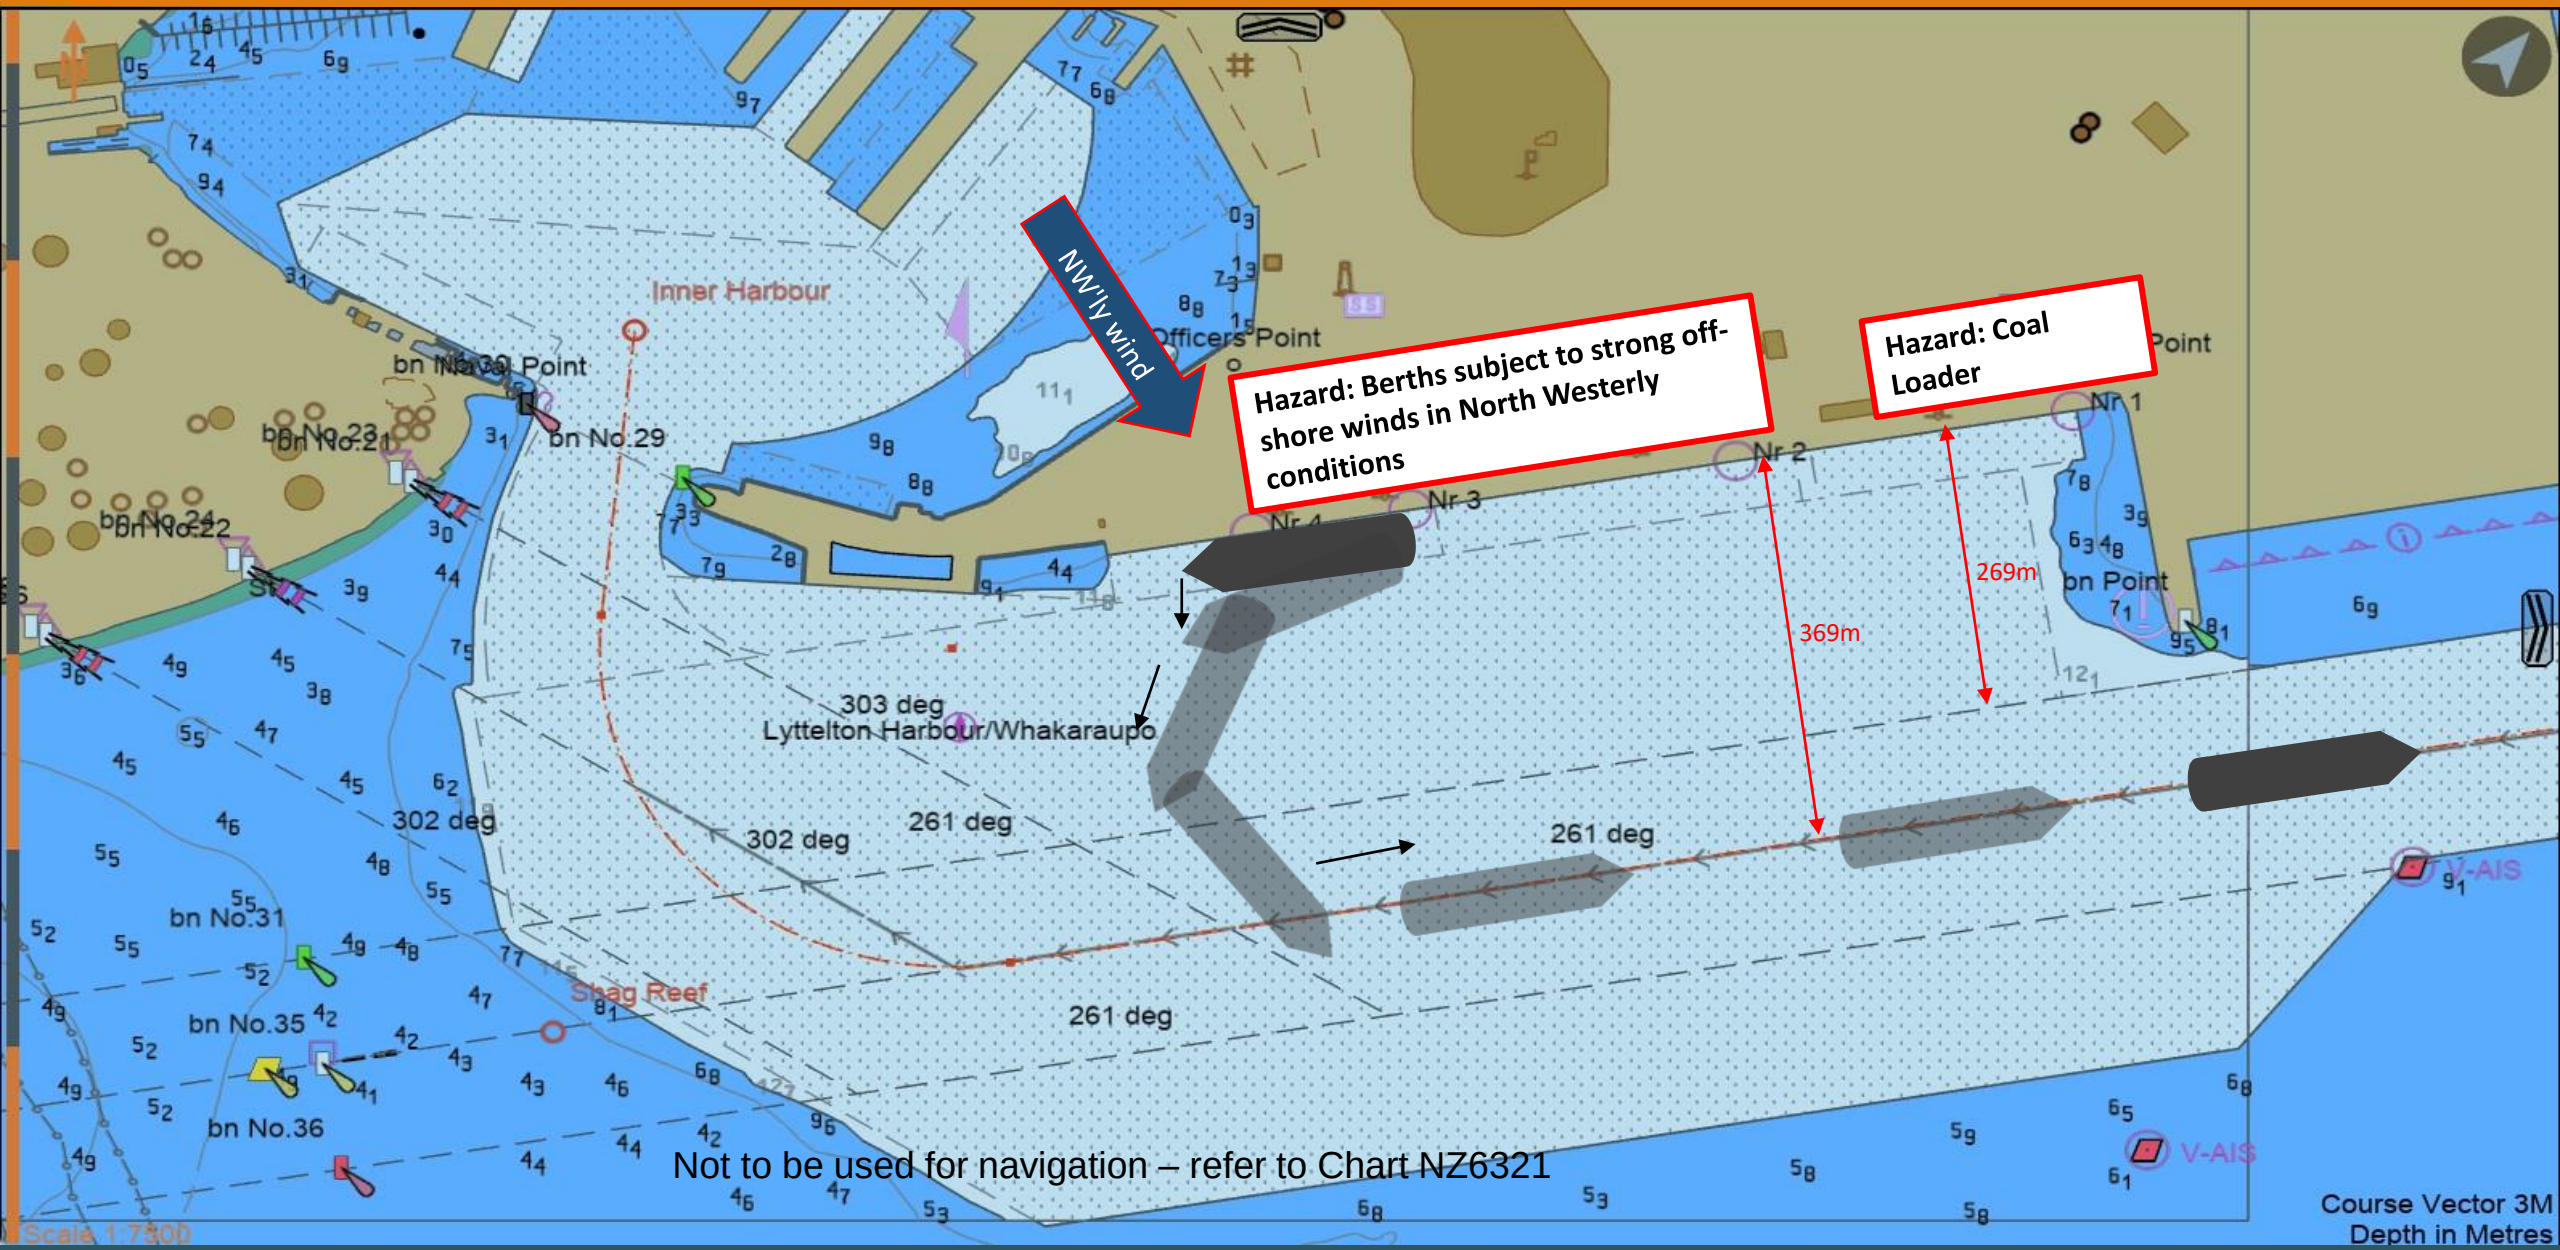

Not to be used for navigation – refer to Chart NZ6321

Issued: 19/02/2024
File: ARR-BW-2E-SSTQ

Arrival: Breakwater to 2East SSTQ

Lyttelton Port Company

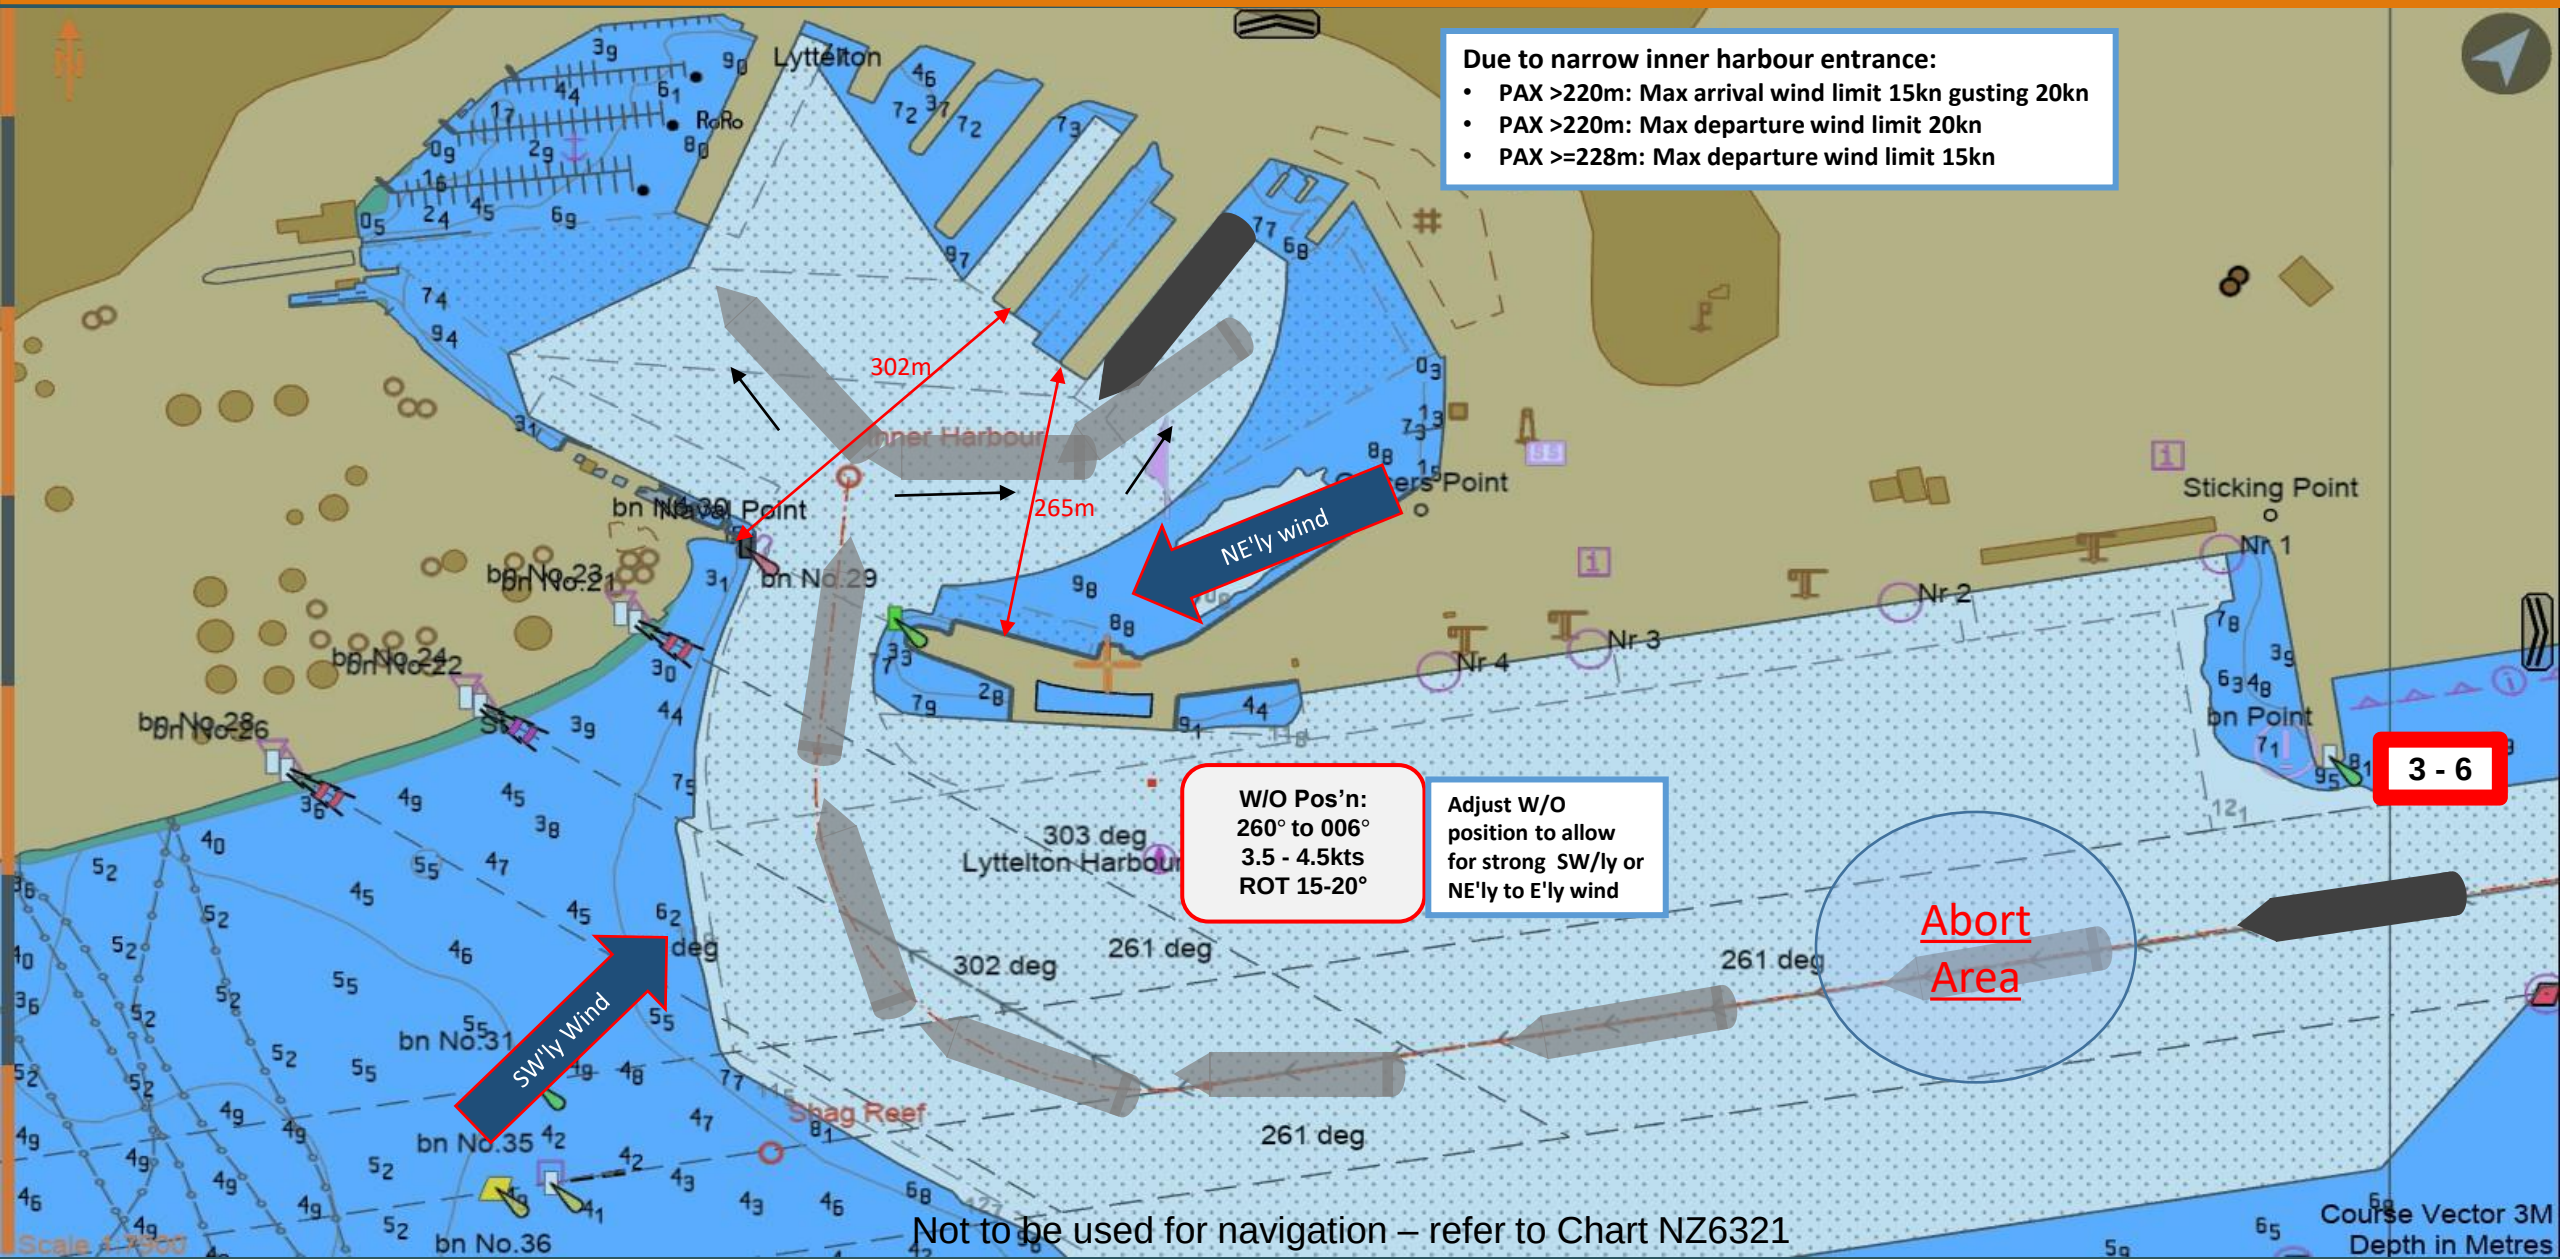

Not to be used for navigation – refer to Chart NZ6321

Issued: 19/02/2024
File: ARR-BW-2E-PSTQ

Arrival: Breakwater to 2East PSTQ

Lyttelton Port Company

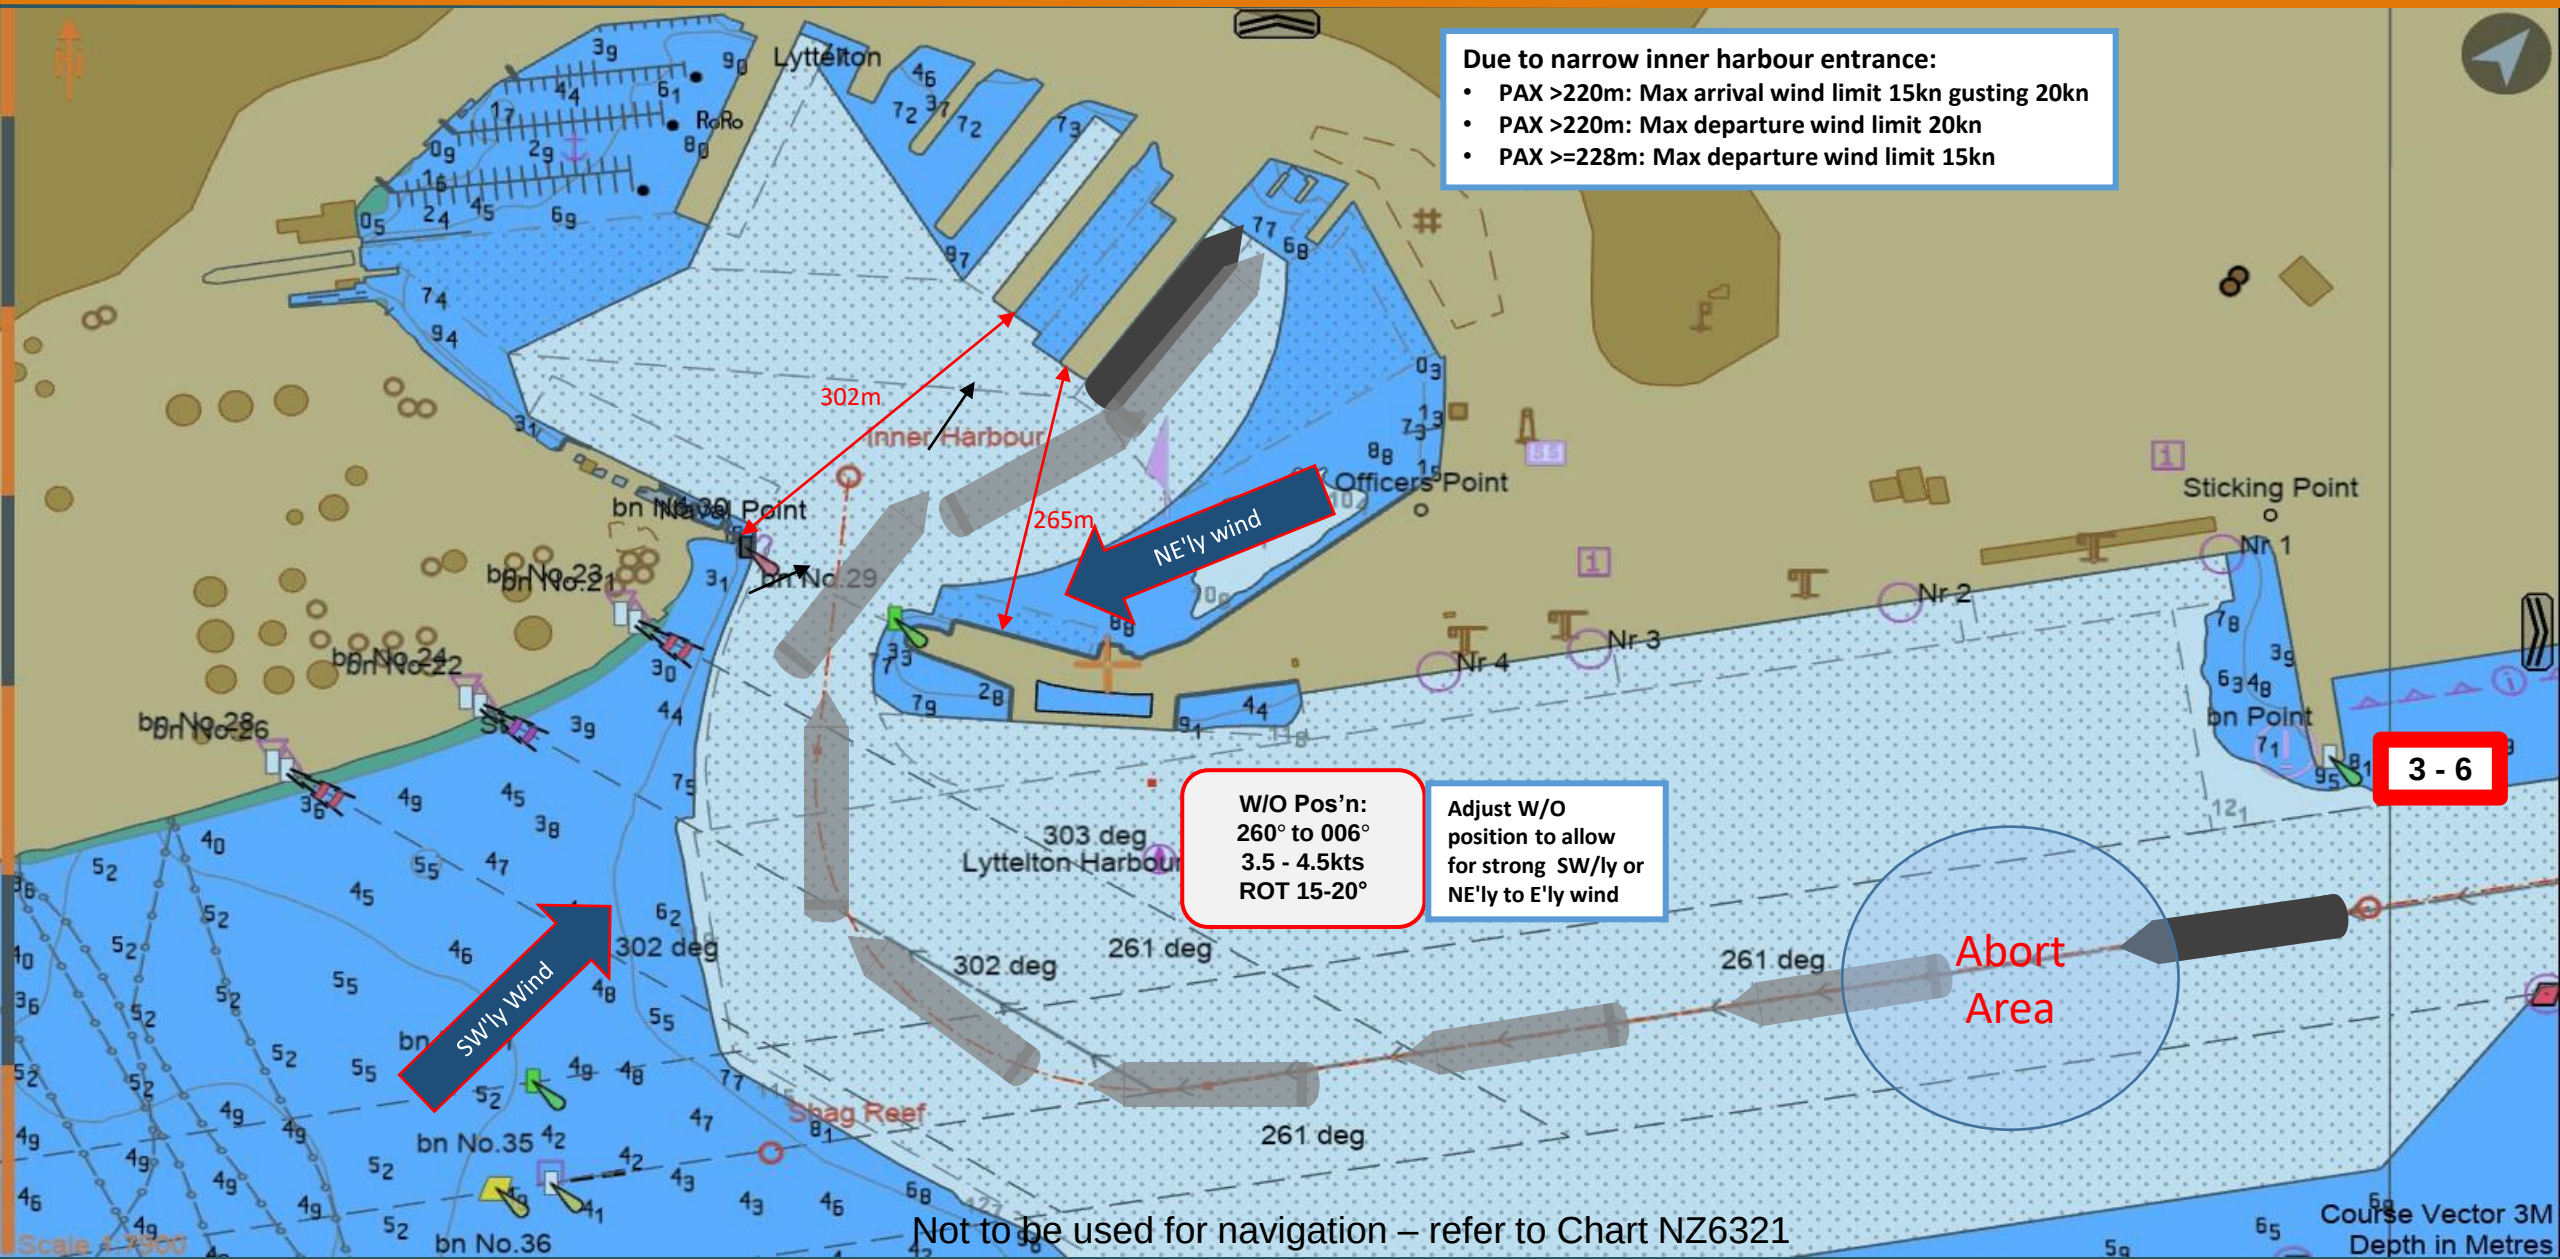

Not to be used for navigation – refer to Chart NZ6321

Issued: 19/02/2024
File: ARR-BW-7E-SSTQ

Arrival: Breakwater to 7East SSTQ

Lyttelton Port Company

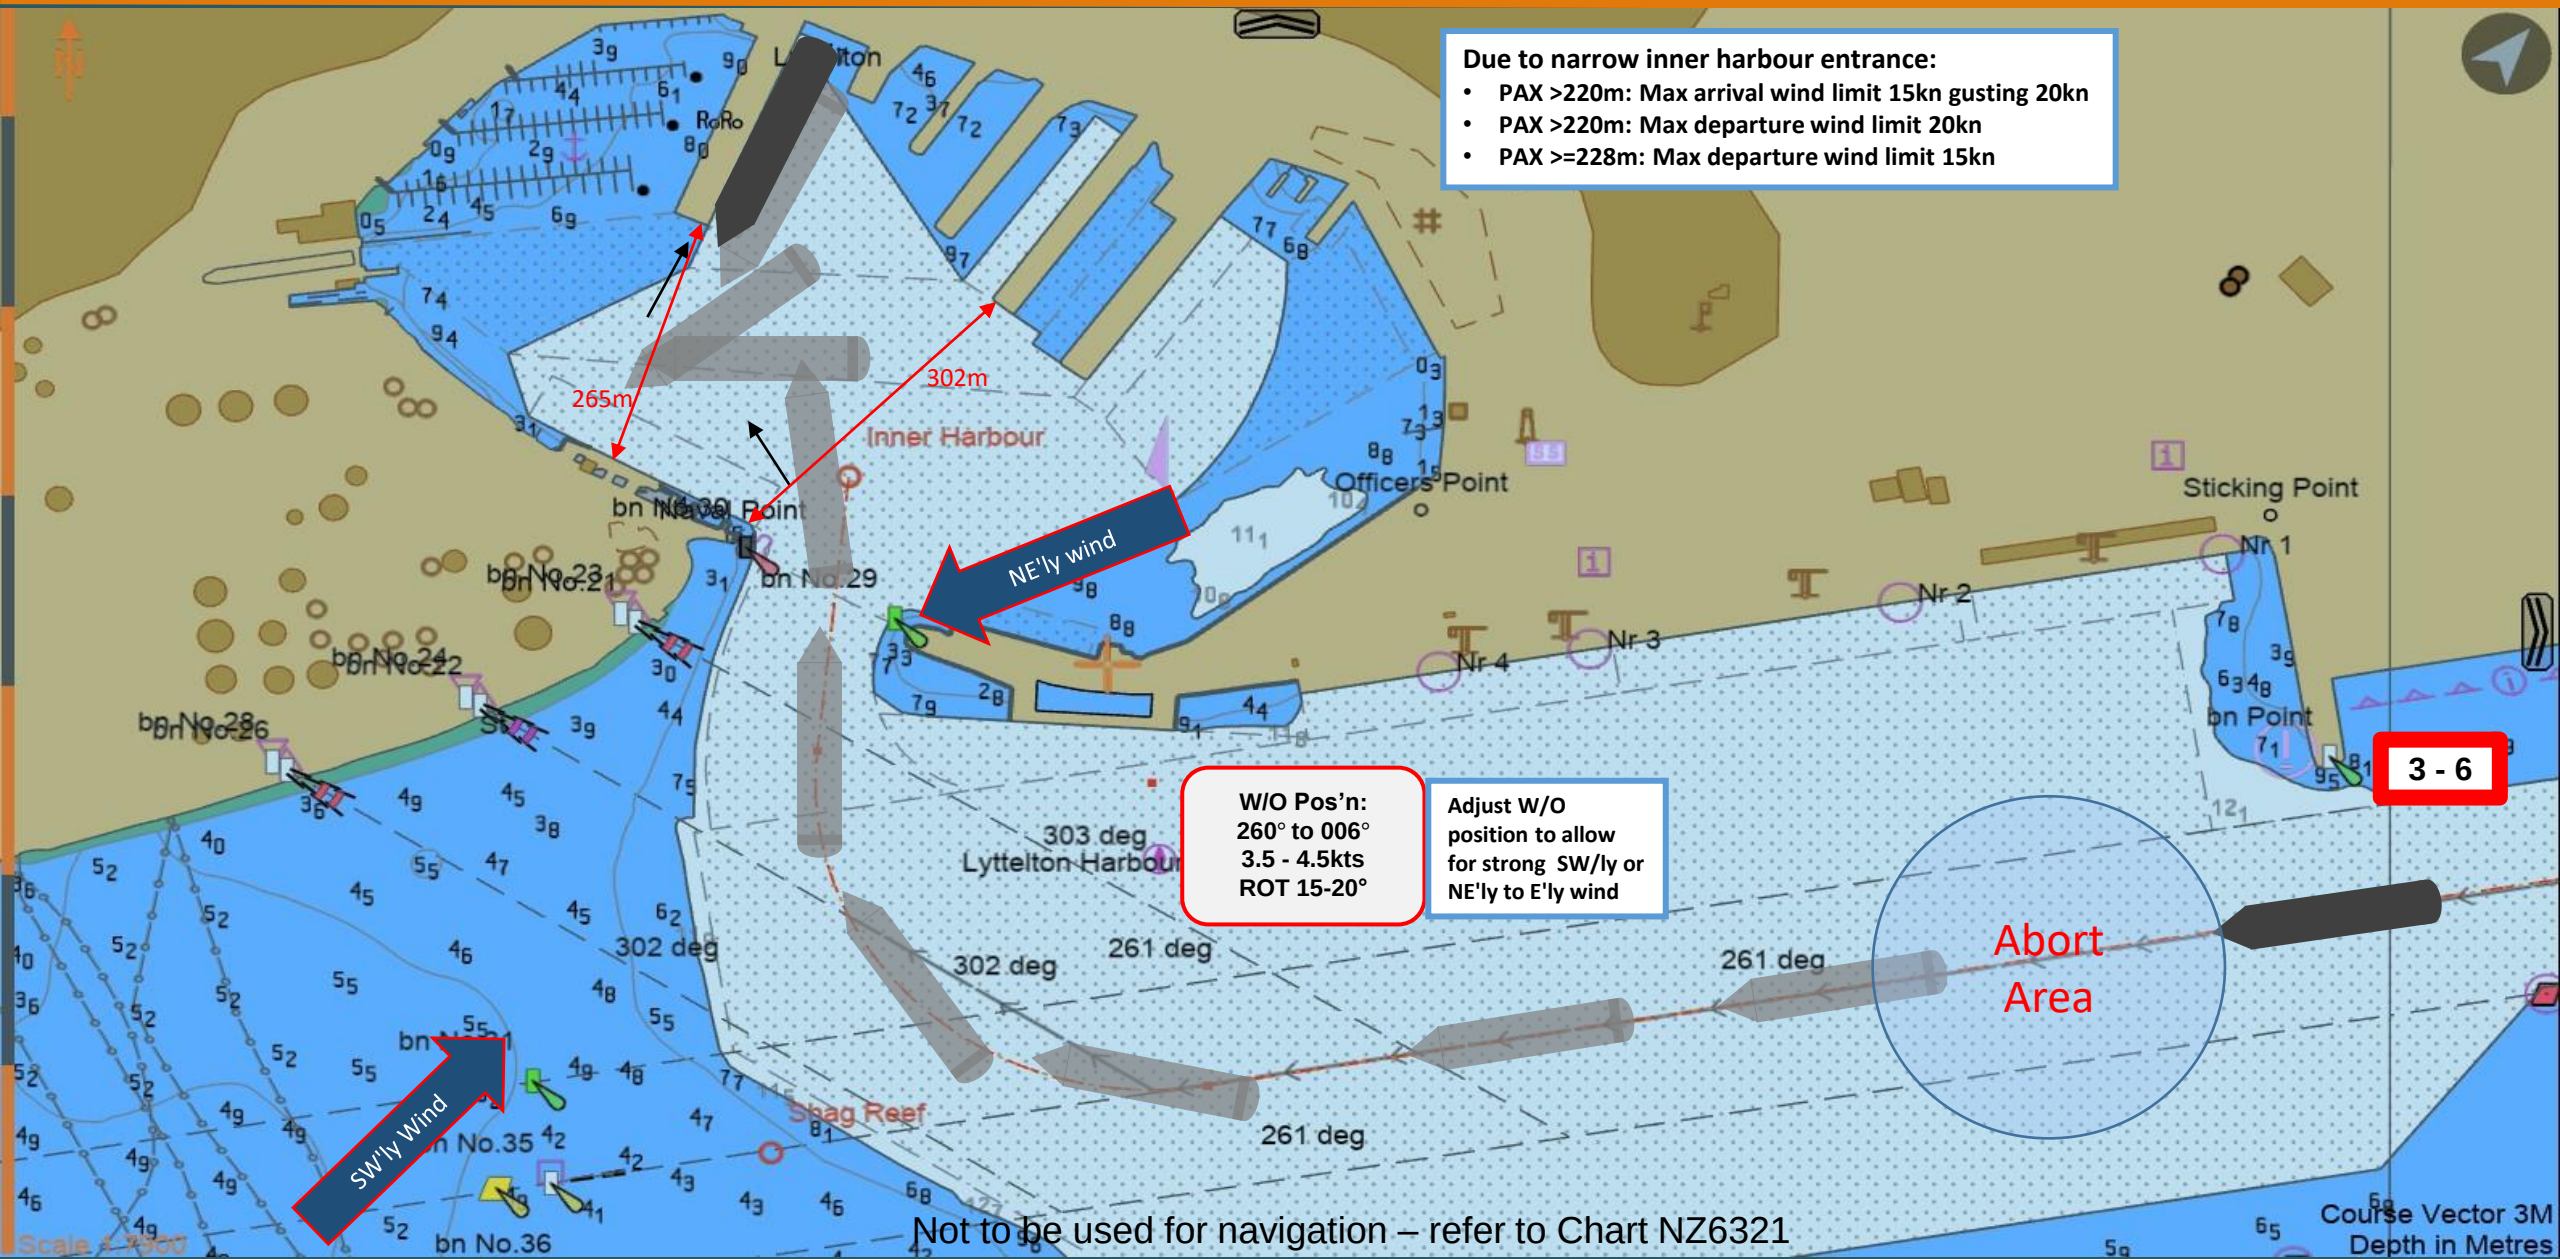

Not to be used for navigation – refer to Chart NZ6321

Issued: 19/02/2024
File: ARR-BW-7E-PSTQ

Arrival: Breakwater to 7East PSTQ

Lyttelton Port Company

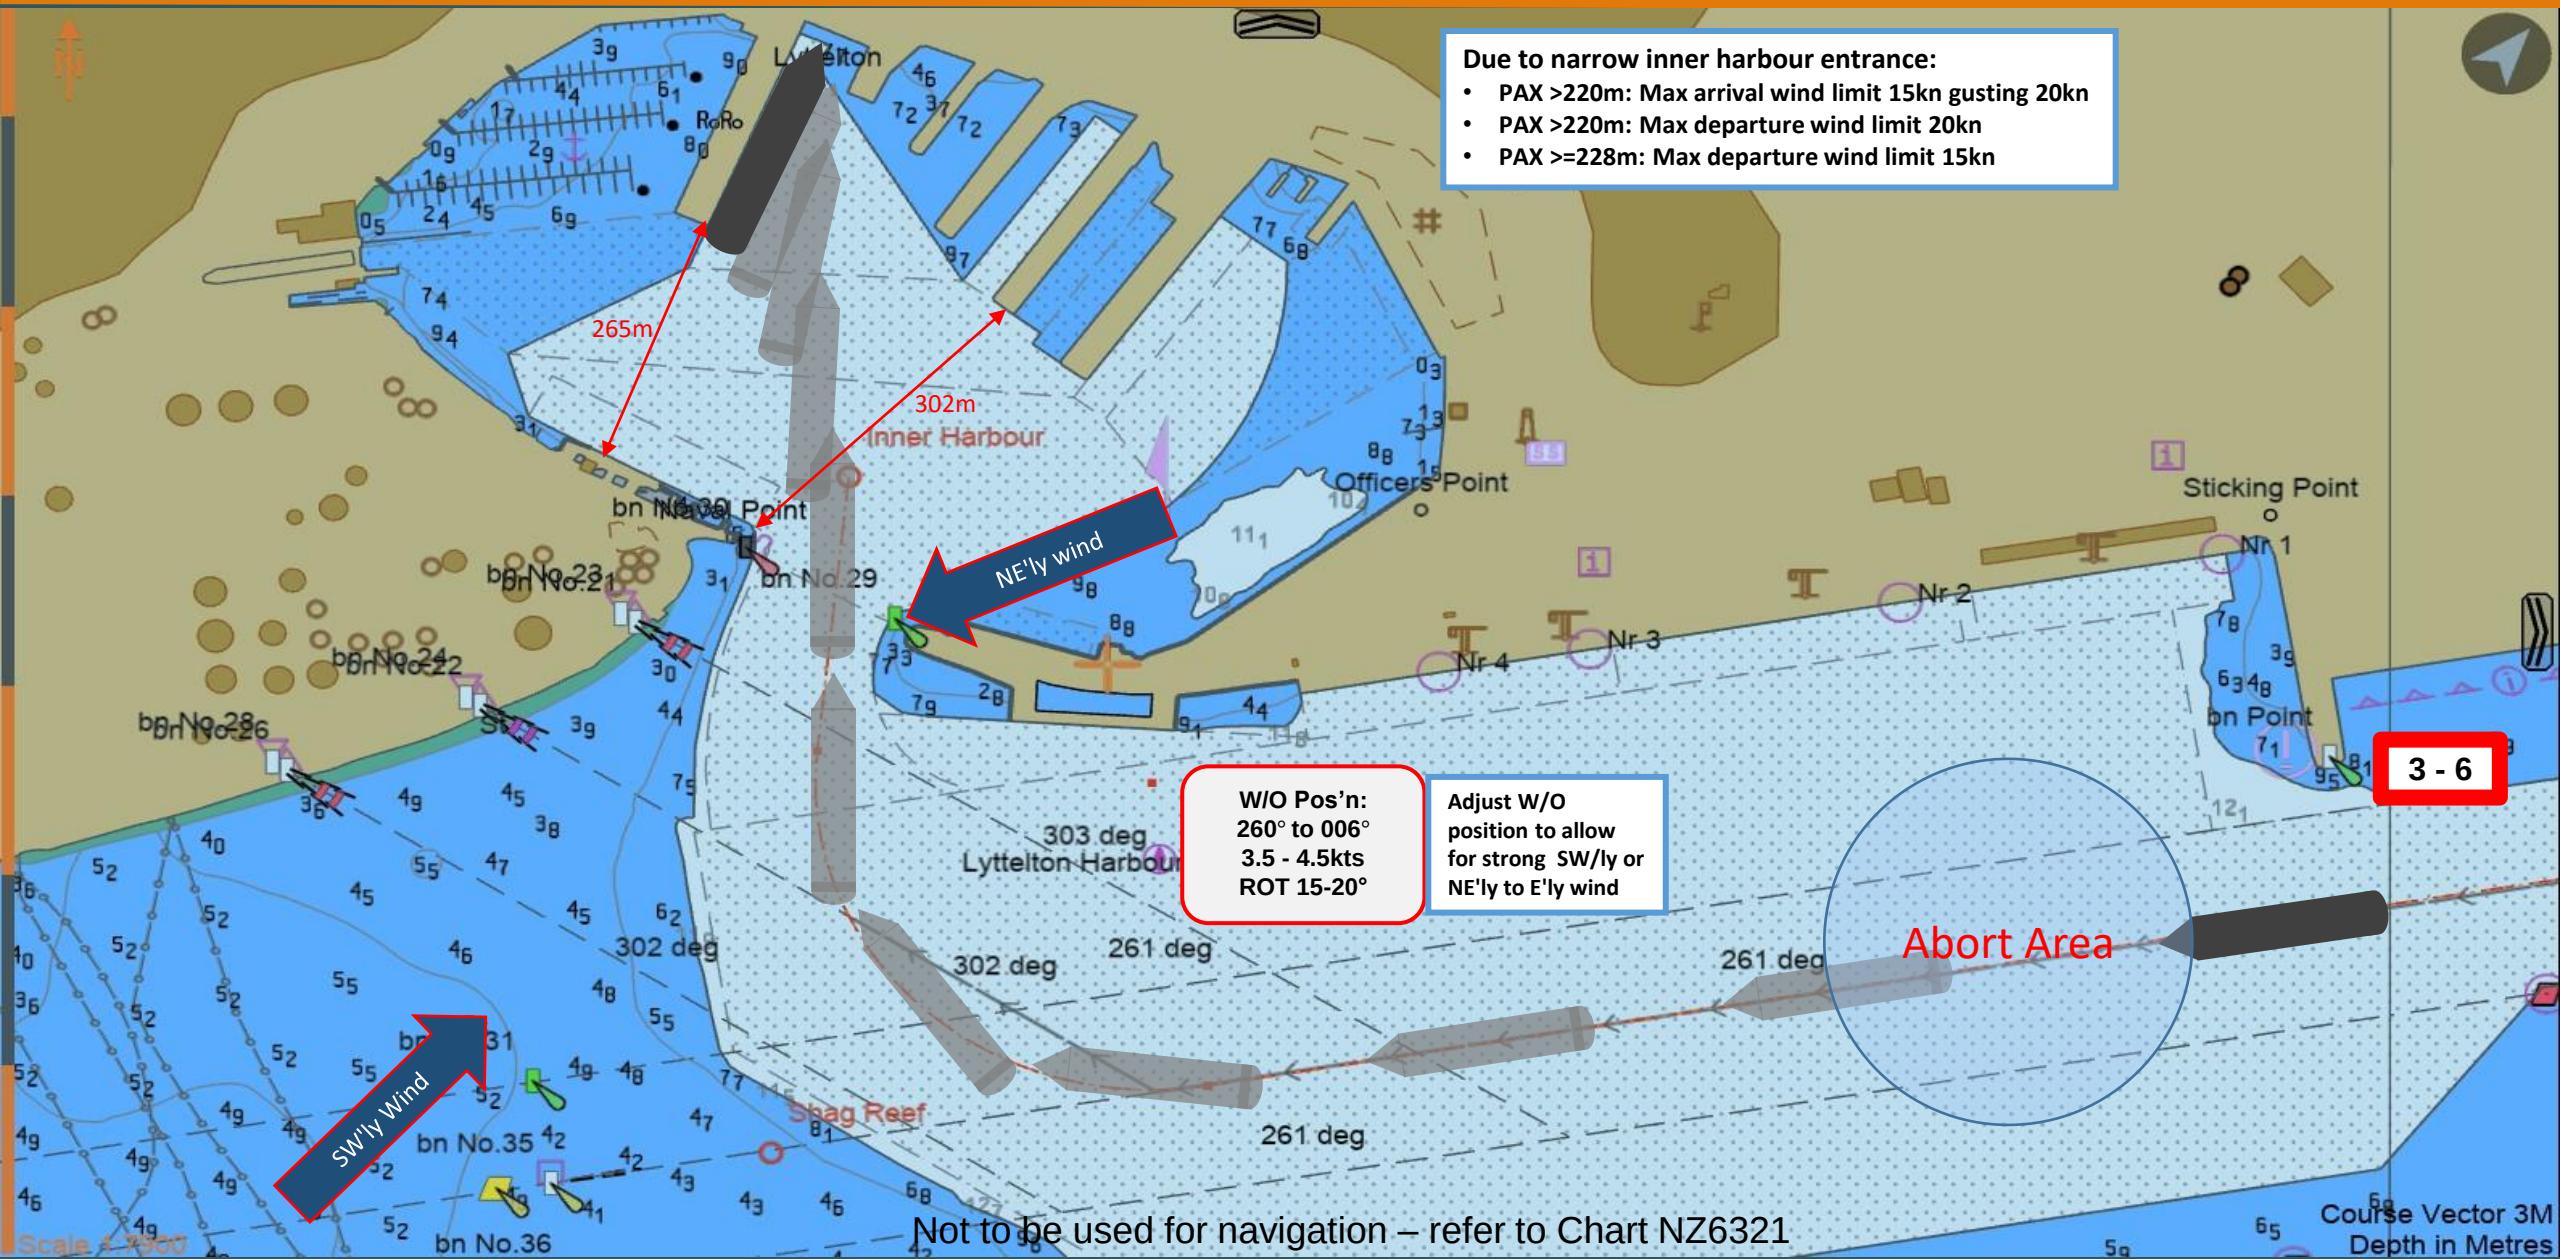

Not to be used for navigation – refer to Chart NZ6321

Issued: 19/02/2024
File: ARR-BW-3W-SSTQ

Arrival: Breakwater to 3West SSTQ

Lyttelton Port Company

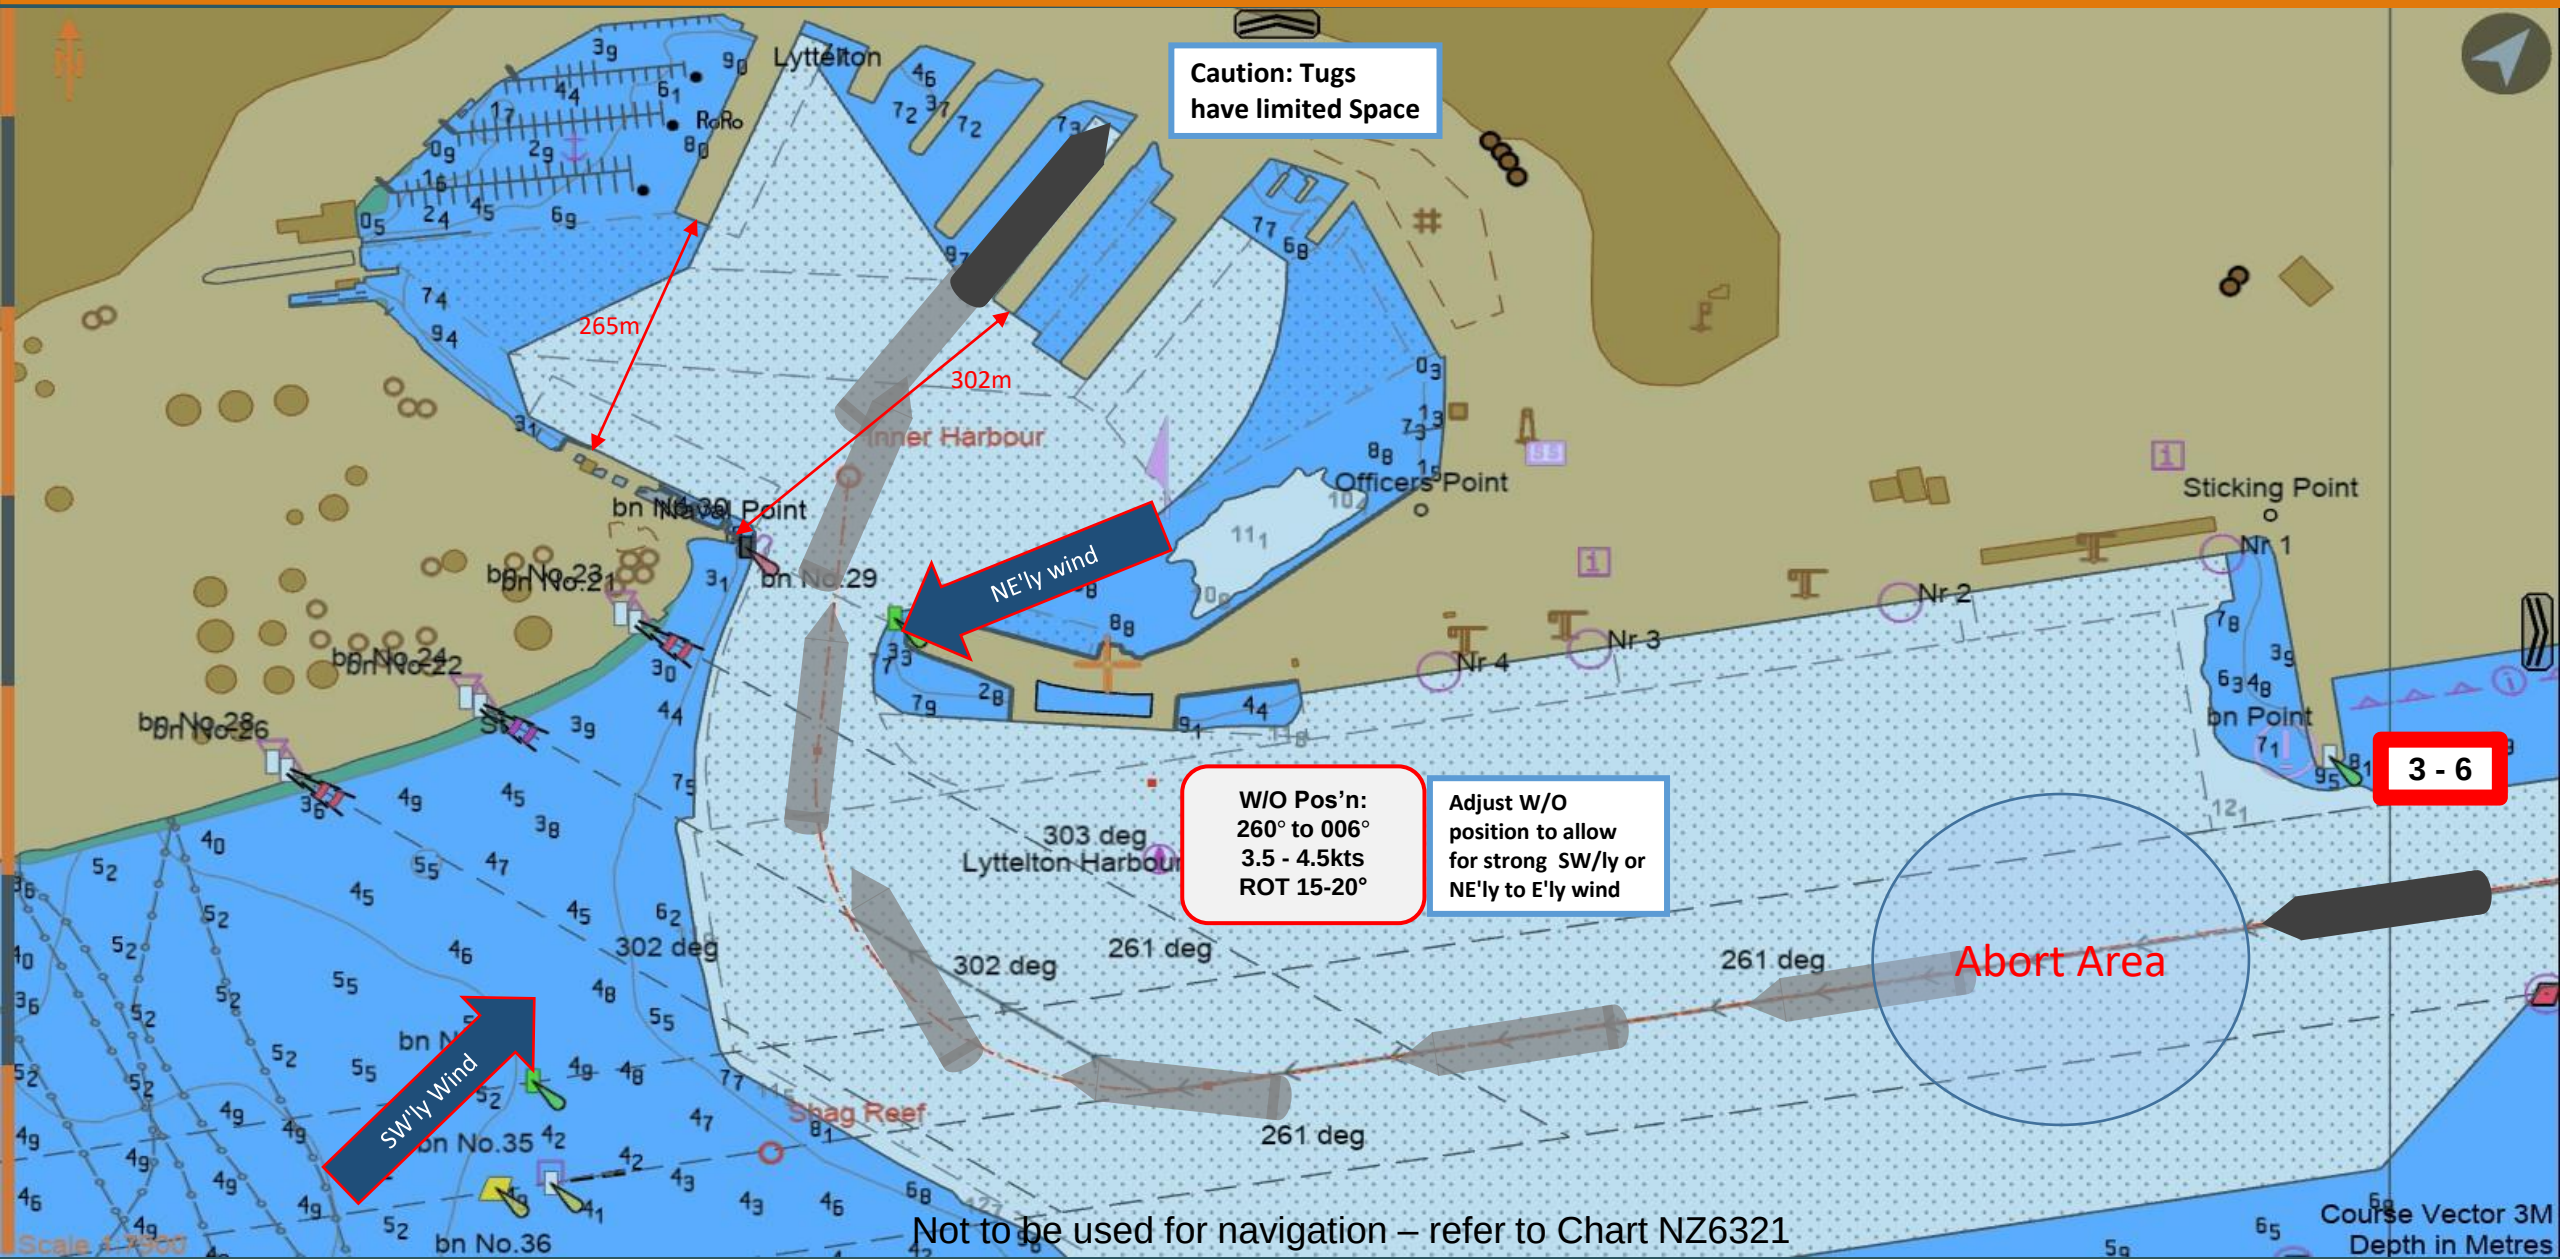

Not to be used for navigation – refer to Chart NZ6321

Issued: 19/02/2024
File: ARR-BW-3W-PSTQ

Arrival: Breakwater to 3West PSTQ

Lyttelton Port Company

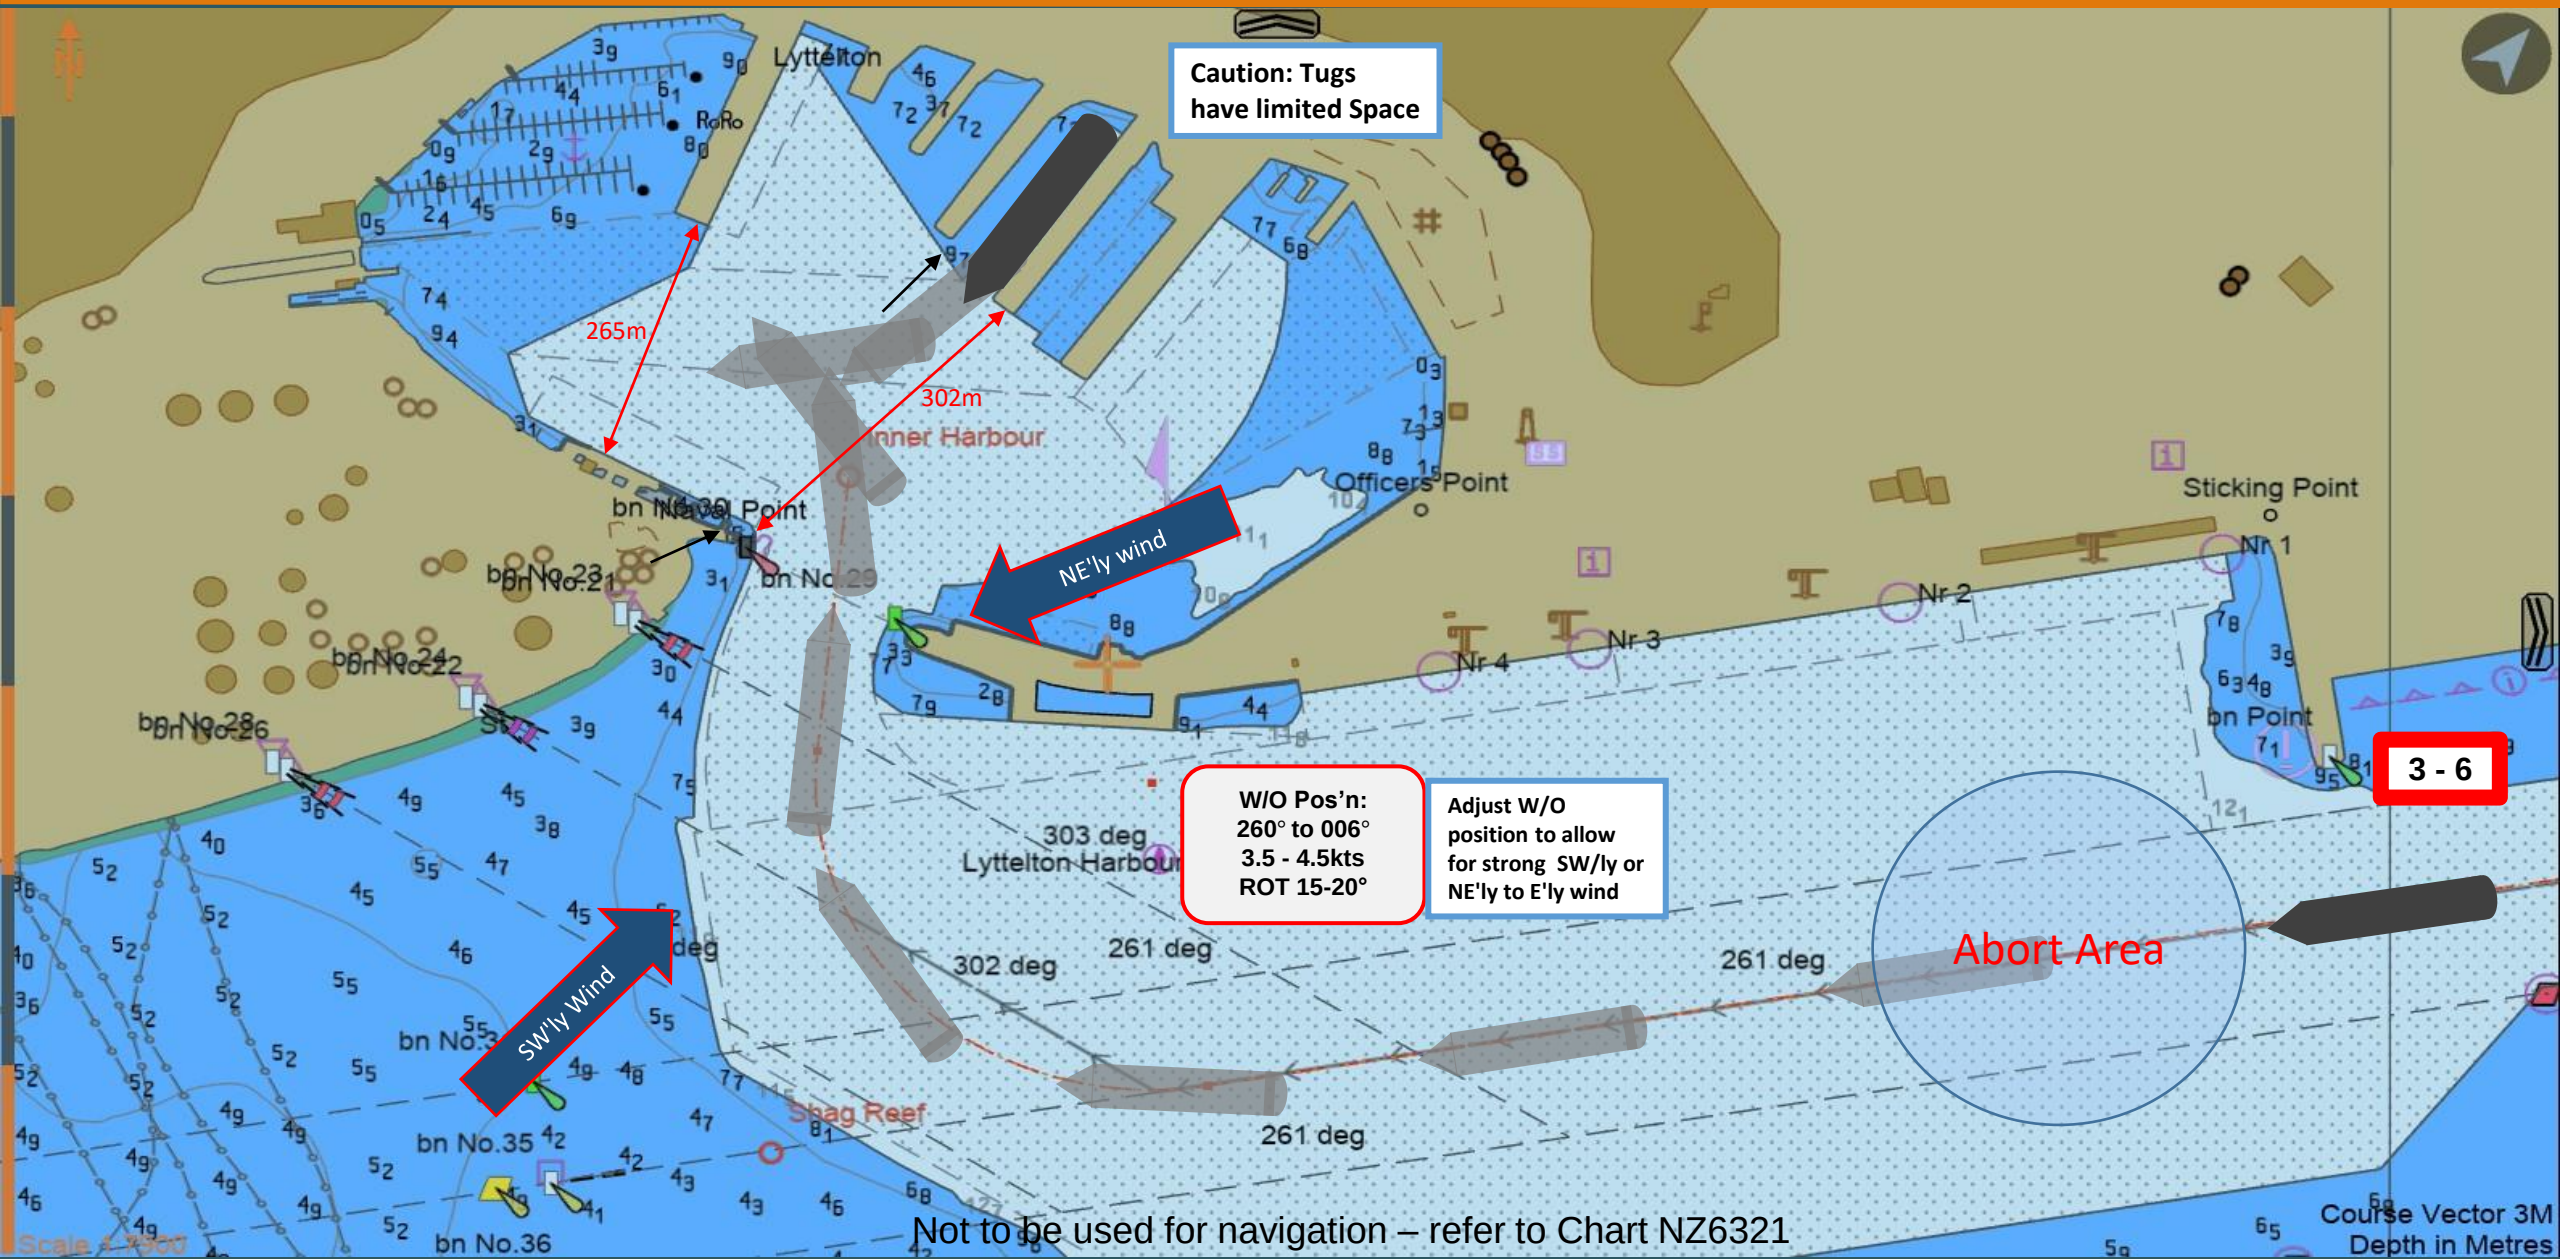

Not to be used for navigation – refer to Chart NZ6321

Issued: 19/02/2024
File: ARR-BW-OB-SSTQ

Arrival: Breakwater to Oil Berth SSTQ

Lyttelton Port Company

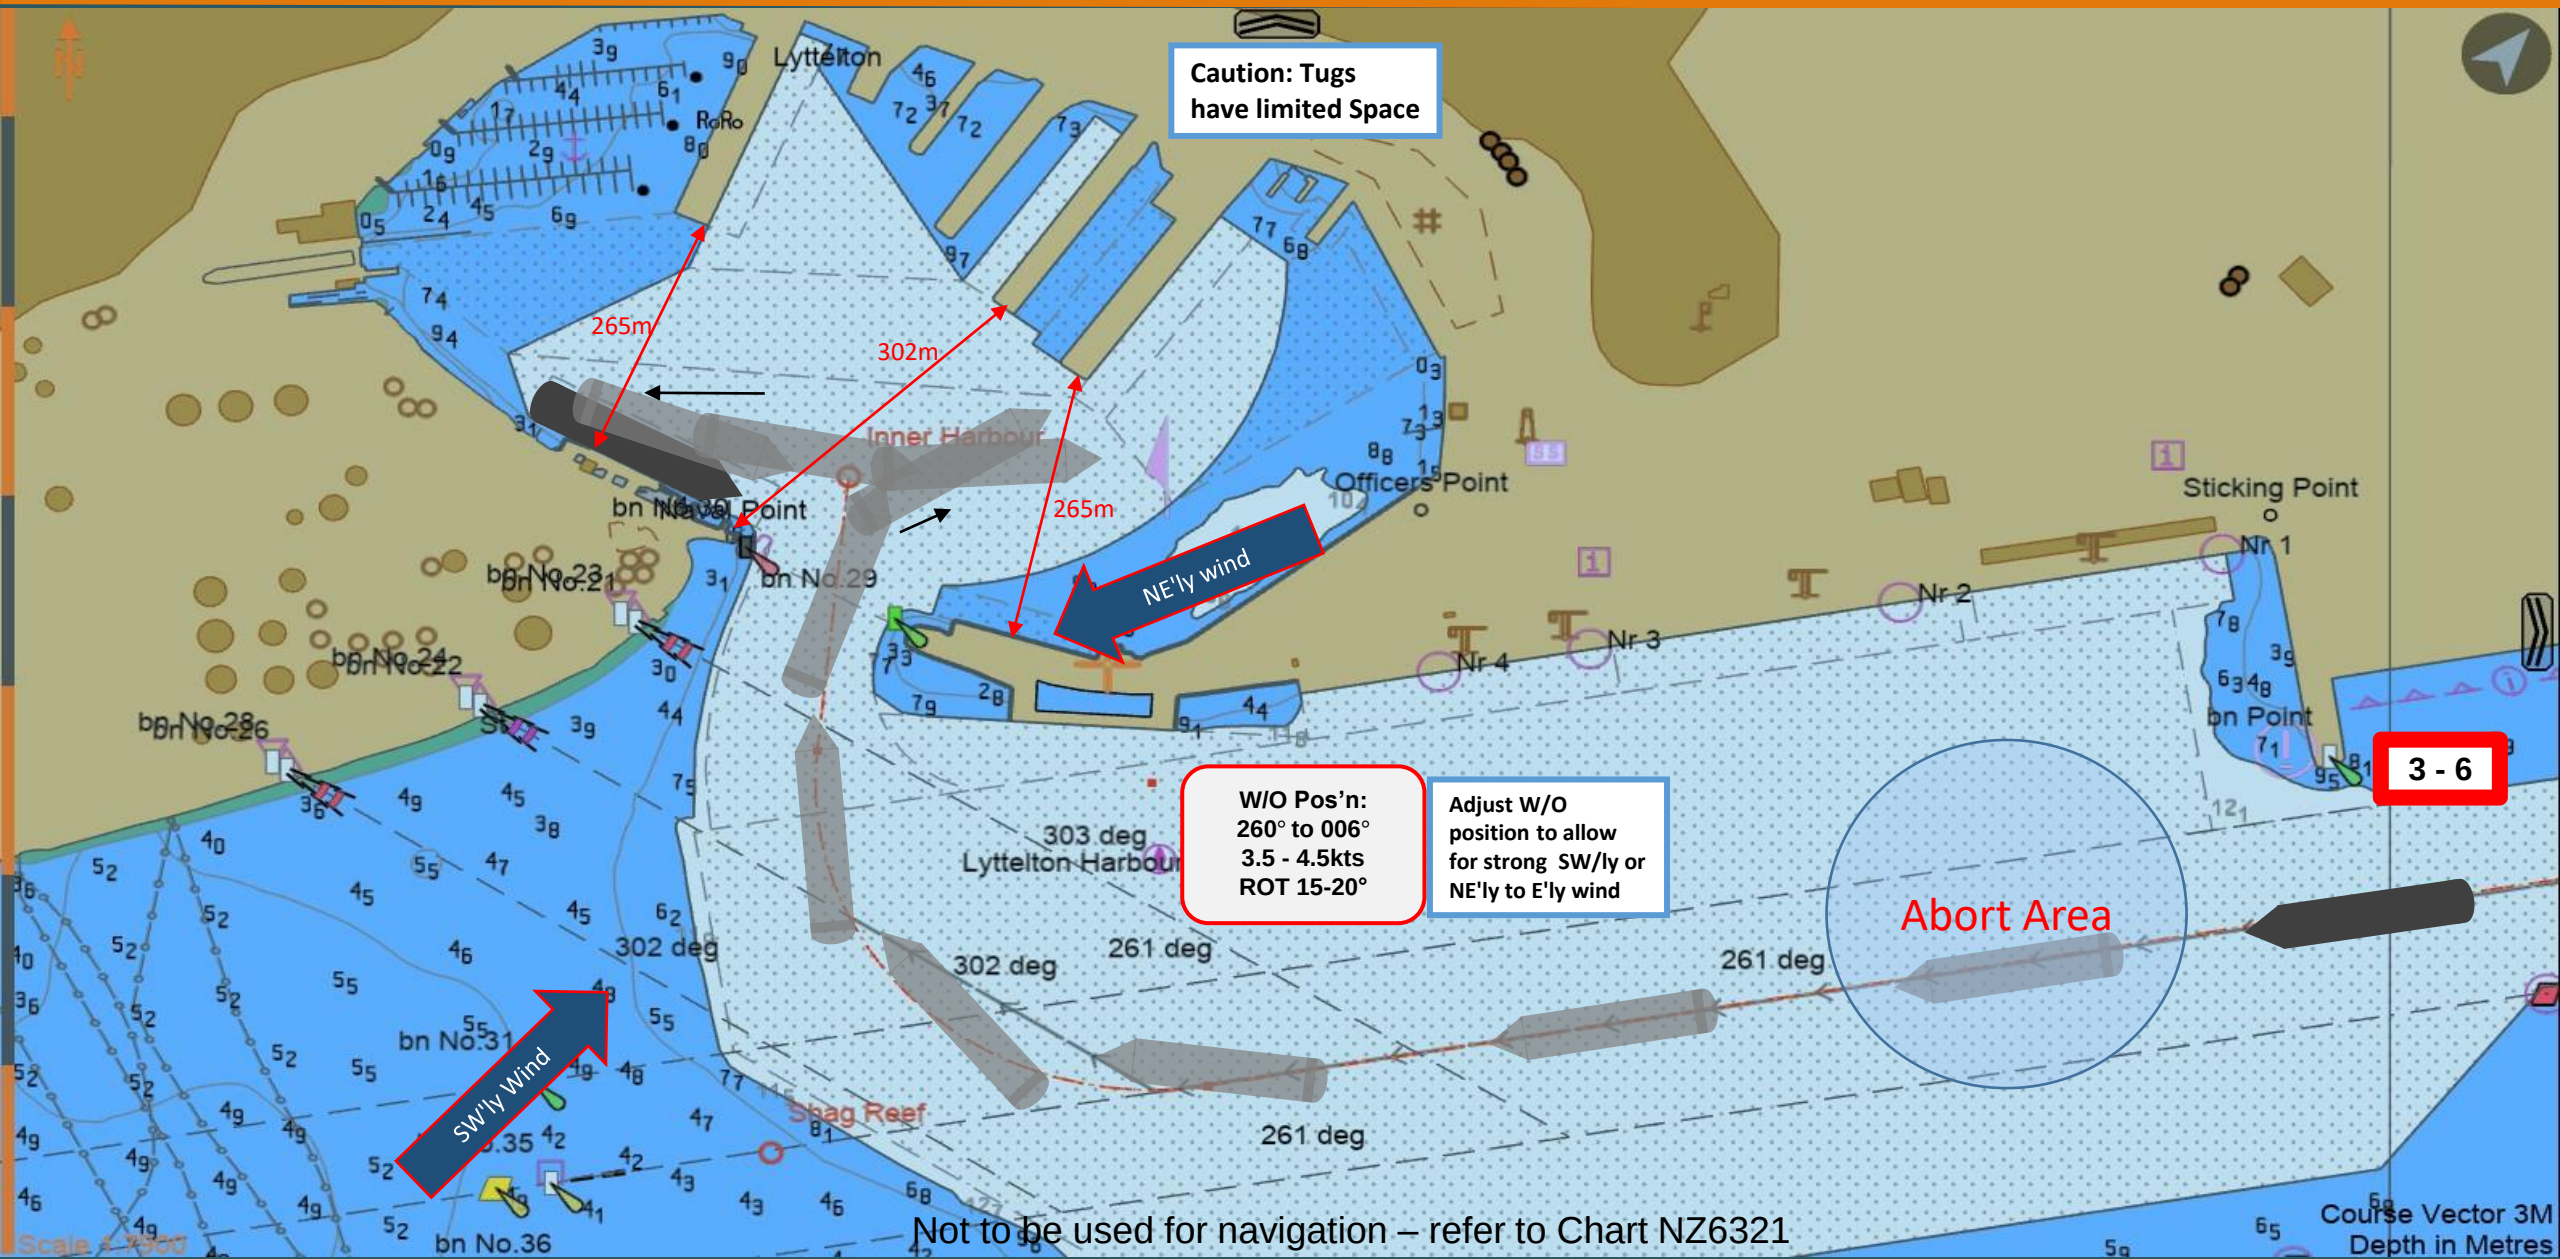

Not to be used for navigation – refer to Chart NZ6321

Issued: 19/02/2024
File: DEP-2E-BW-SSTQ_V1

Departure: 2East SSTQ to Breakwater

Lyttelton Port Company

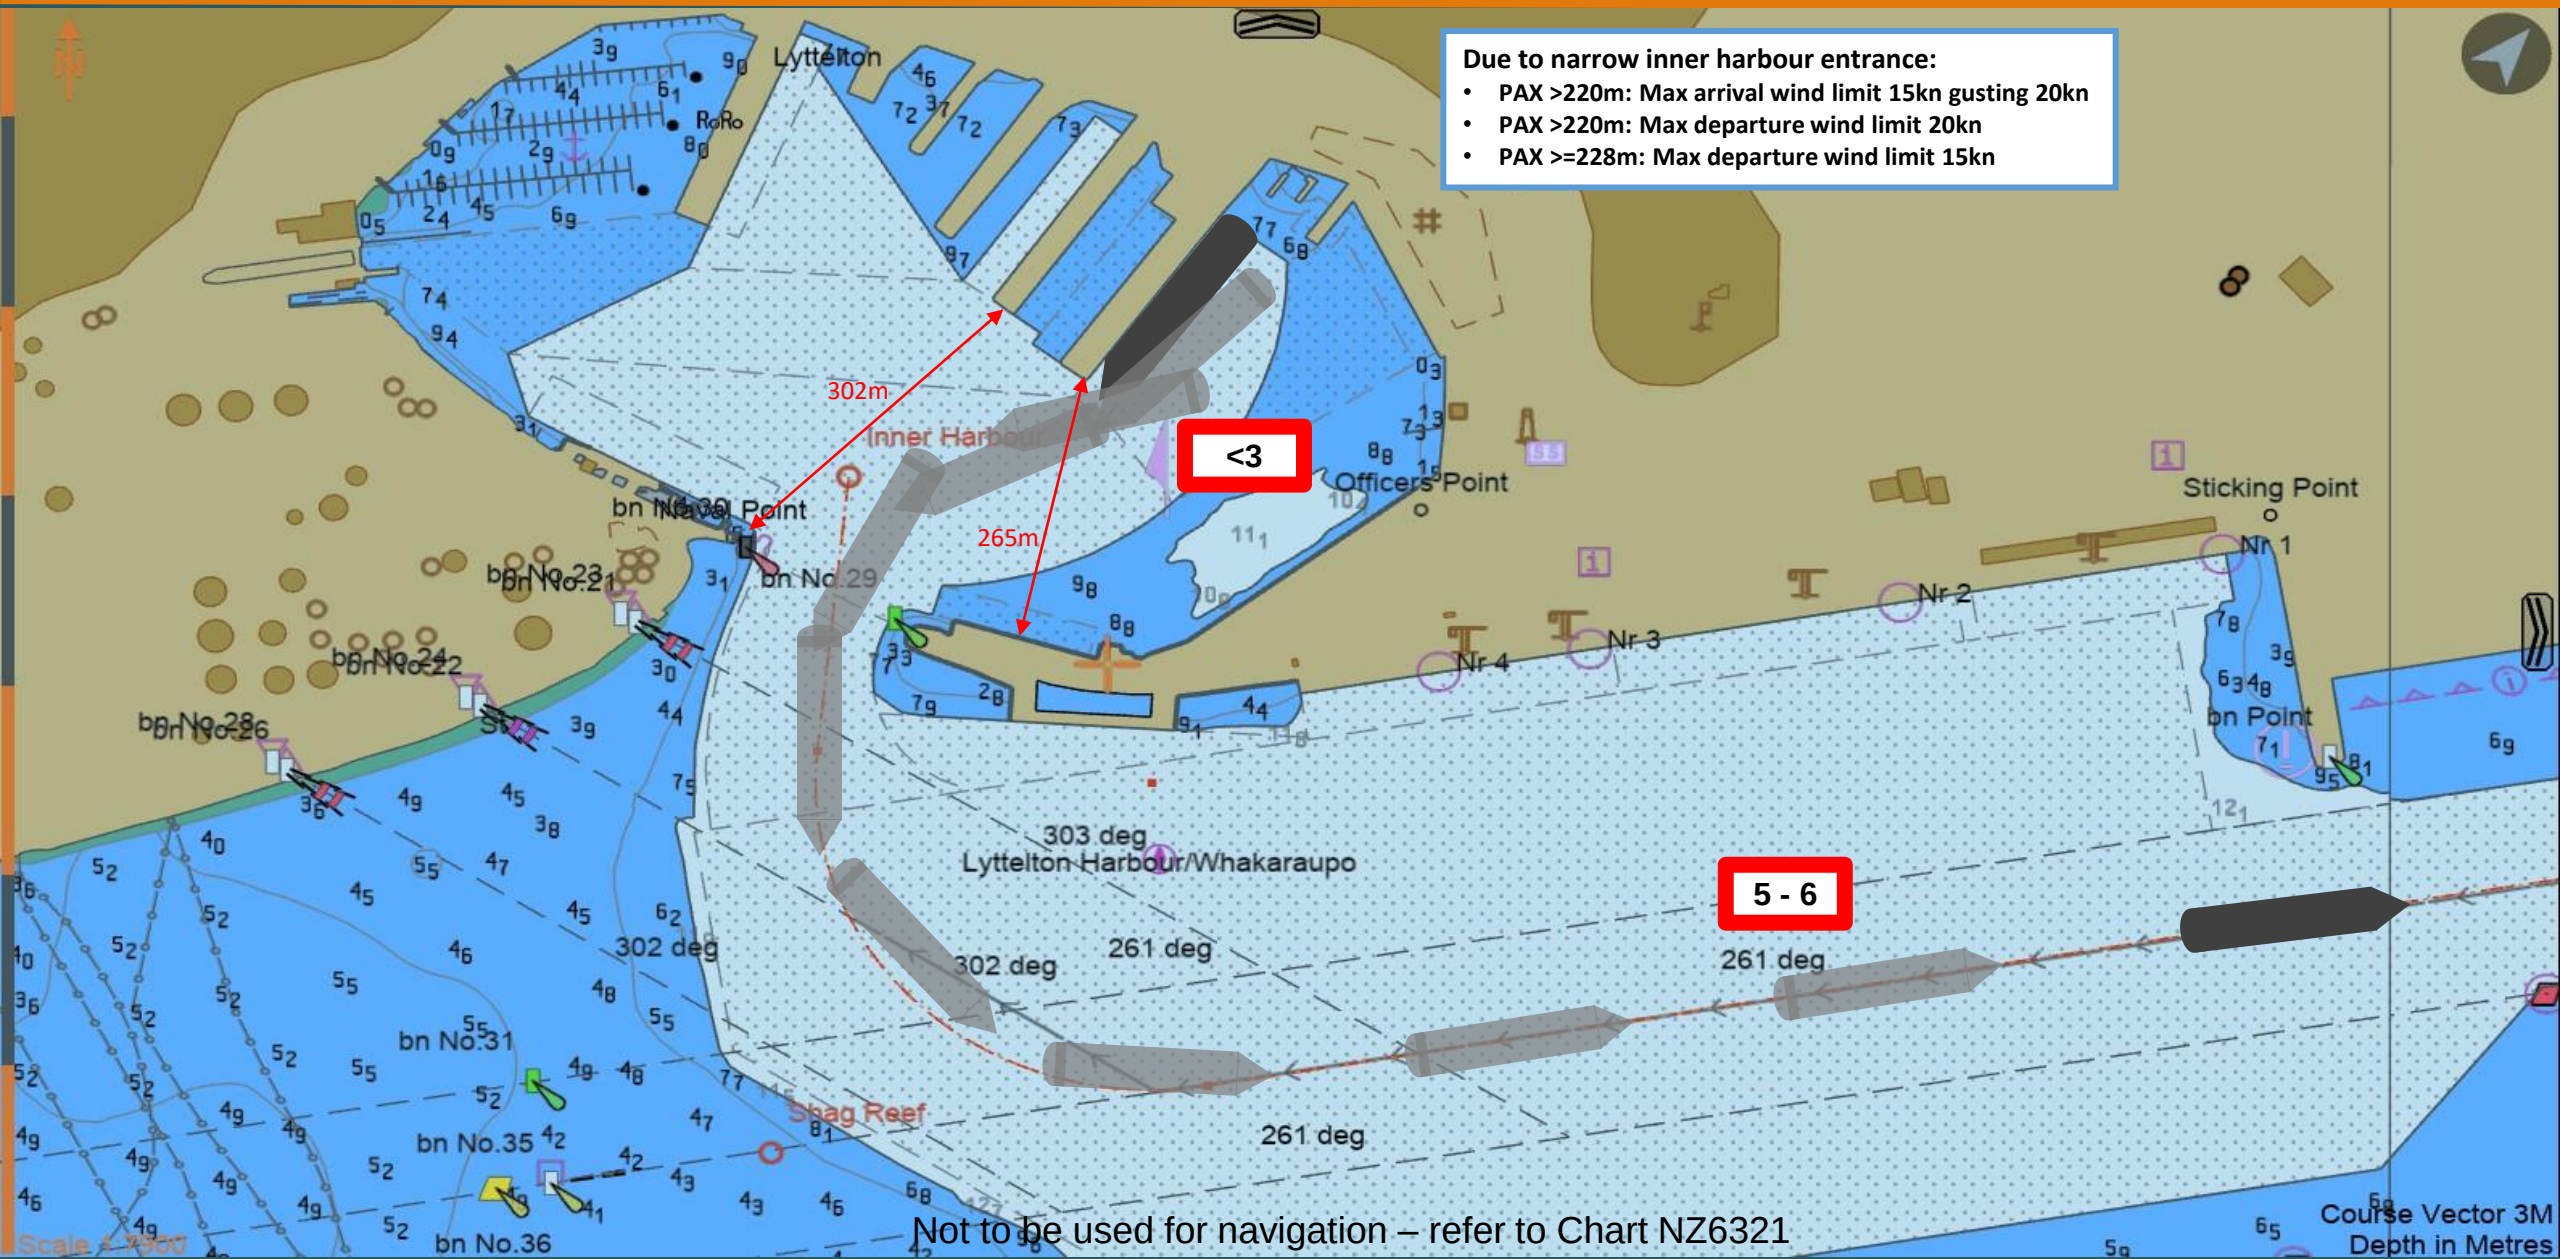

Not to be used for navigation – refer to Chart NZ6321

Issued: 19/02/2024
File: DEP-2E-BW-SSTQ_V2

Departure: 2East SSTQ to Breakwater

Lyttelton Port Company

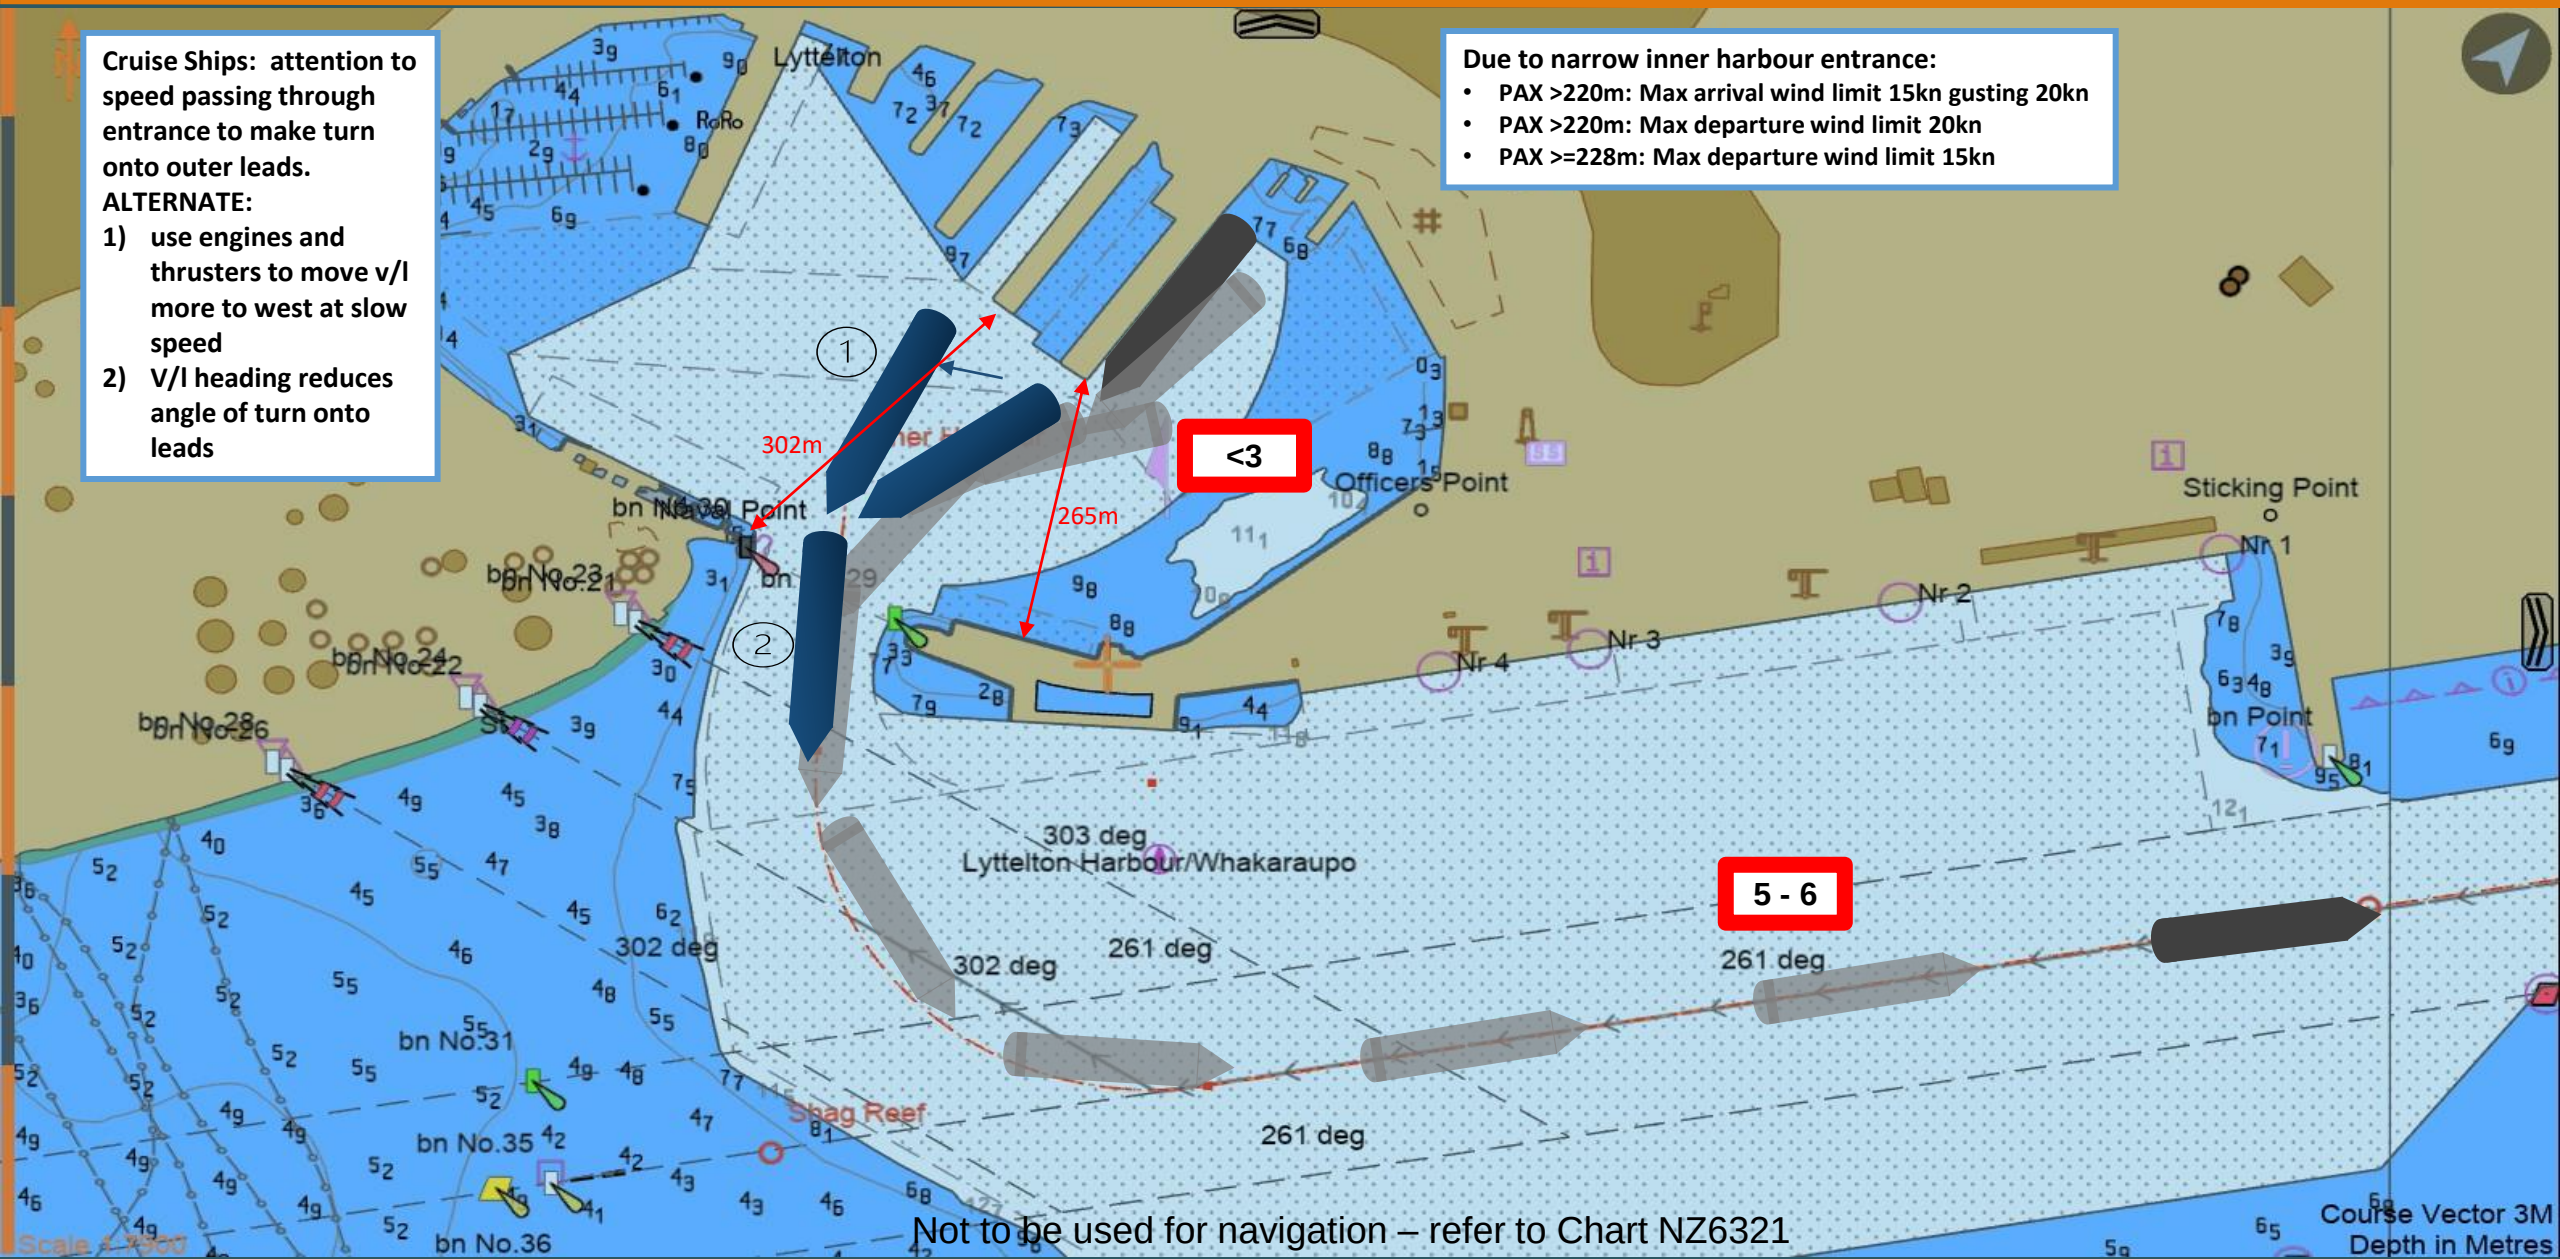

Not to be used for navigation – refer to Chart NZ6321

Issued: 19/02/2024
File: DEP-2E-BW-PSTQ

Departure: 2East PSTQ to Breakwater

Lyttelton Port Company

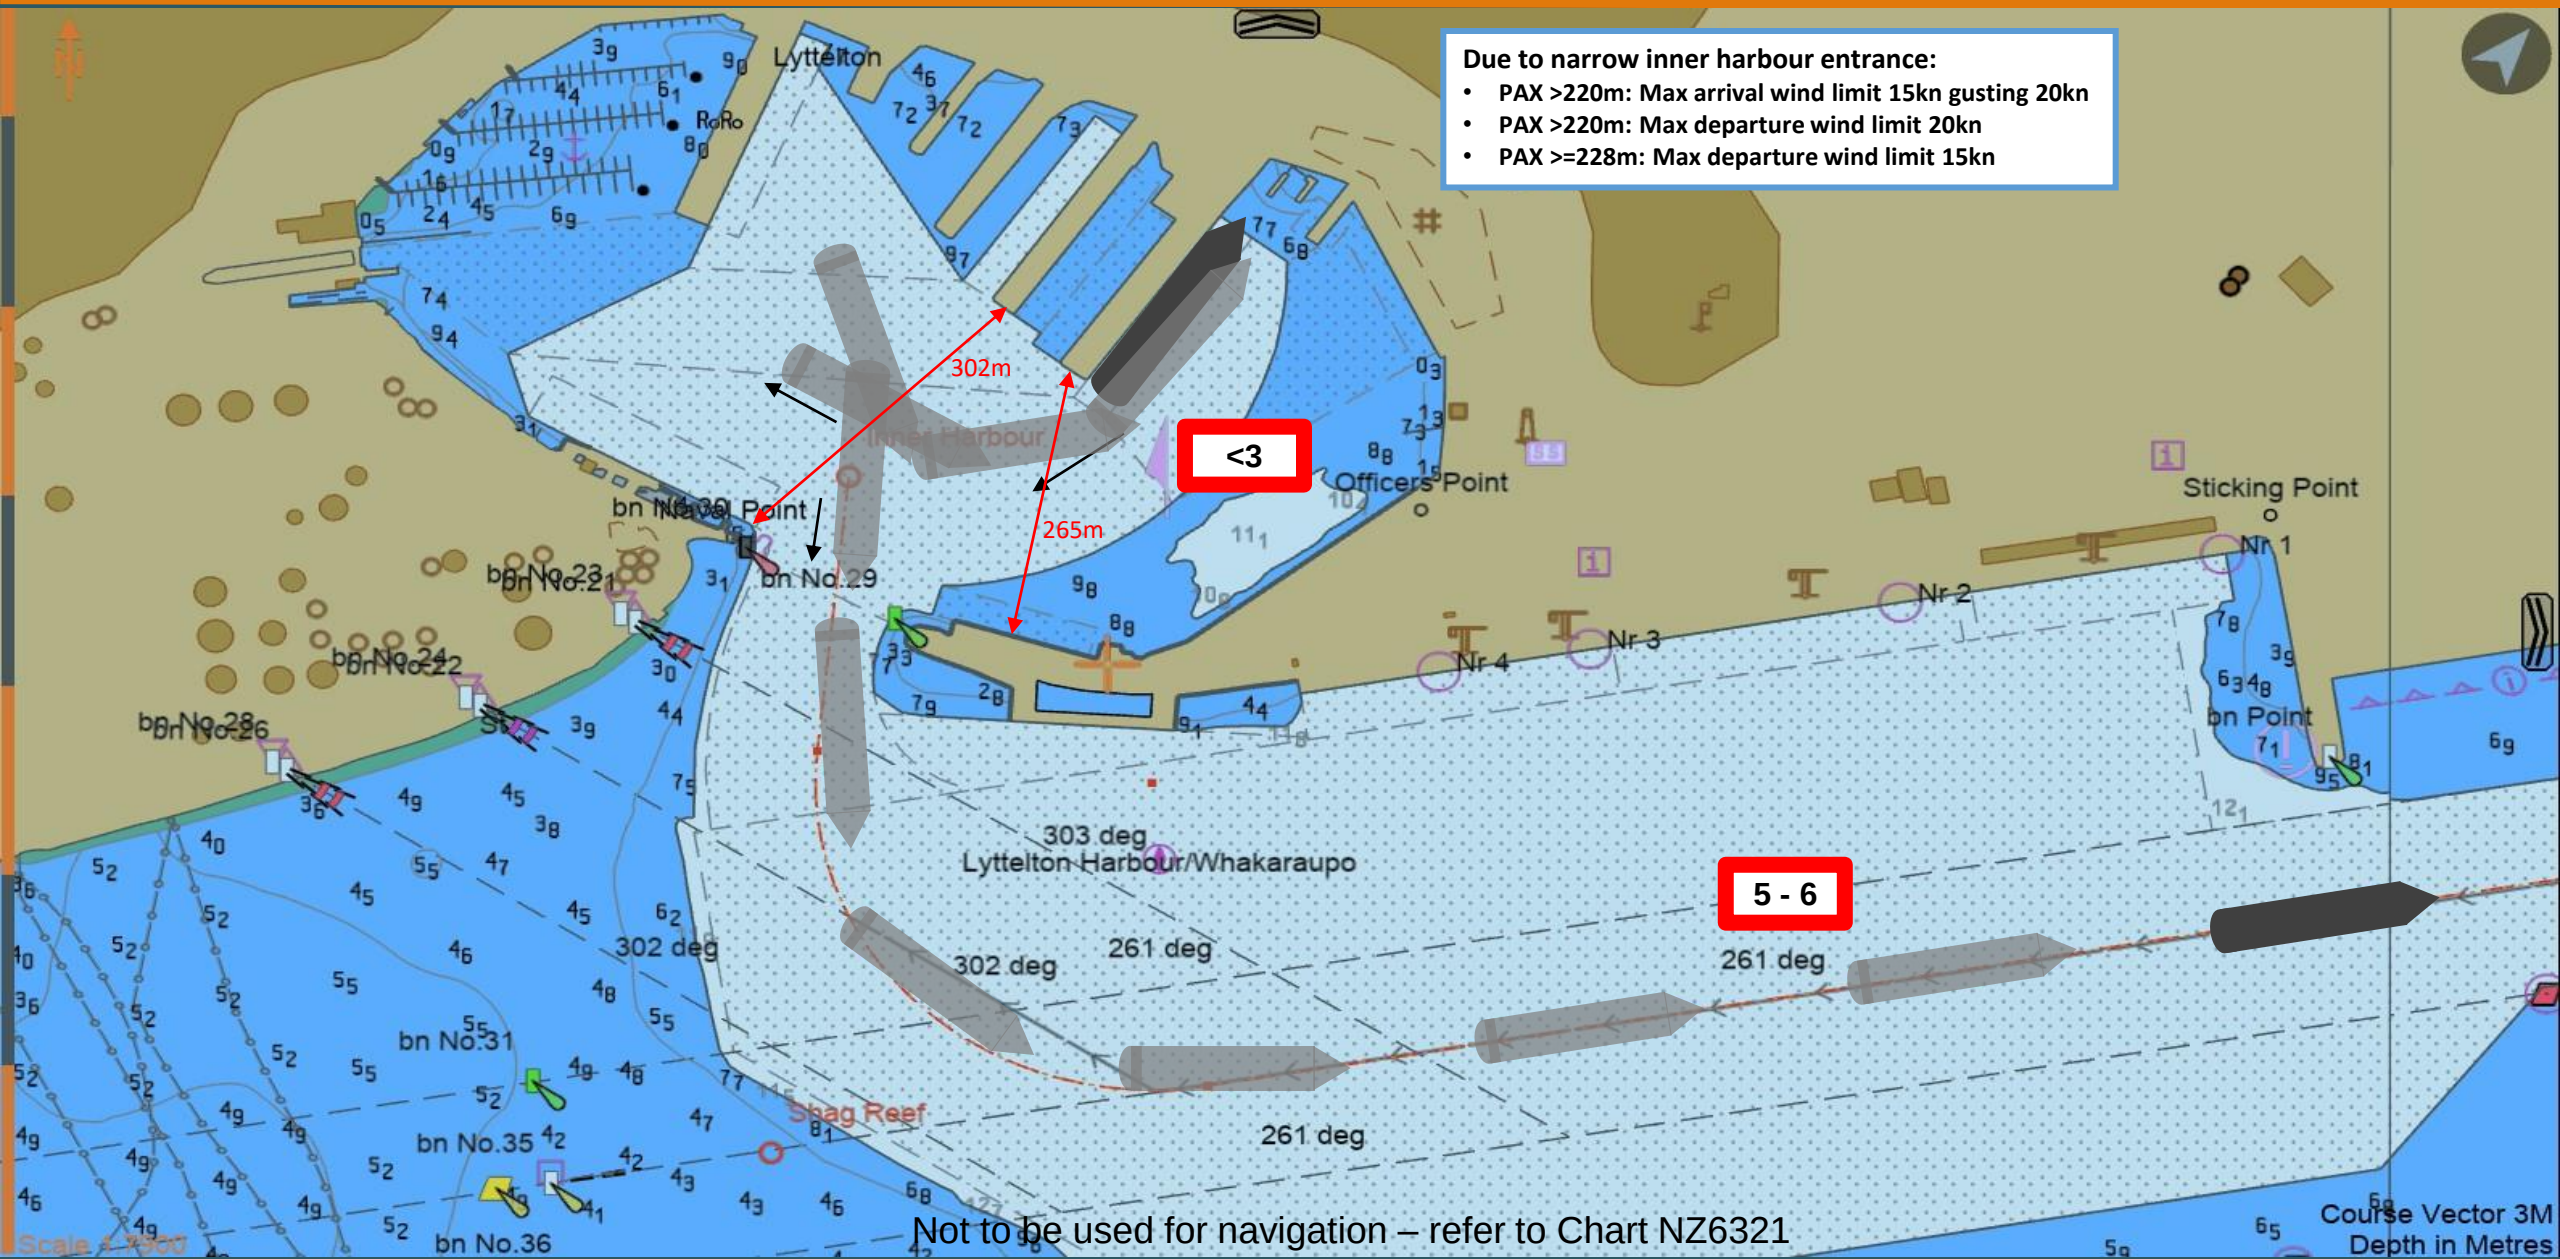

Not to be used for navigation – refer to Chart NZ6321

Issued: 19/02/2024
File: DEP-7E-BW-SSTQ

Departure: 7East SSTQ to Breakwater

Lyttelton Port Company

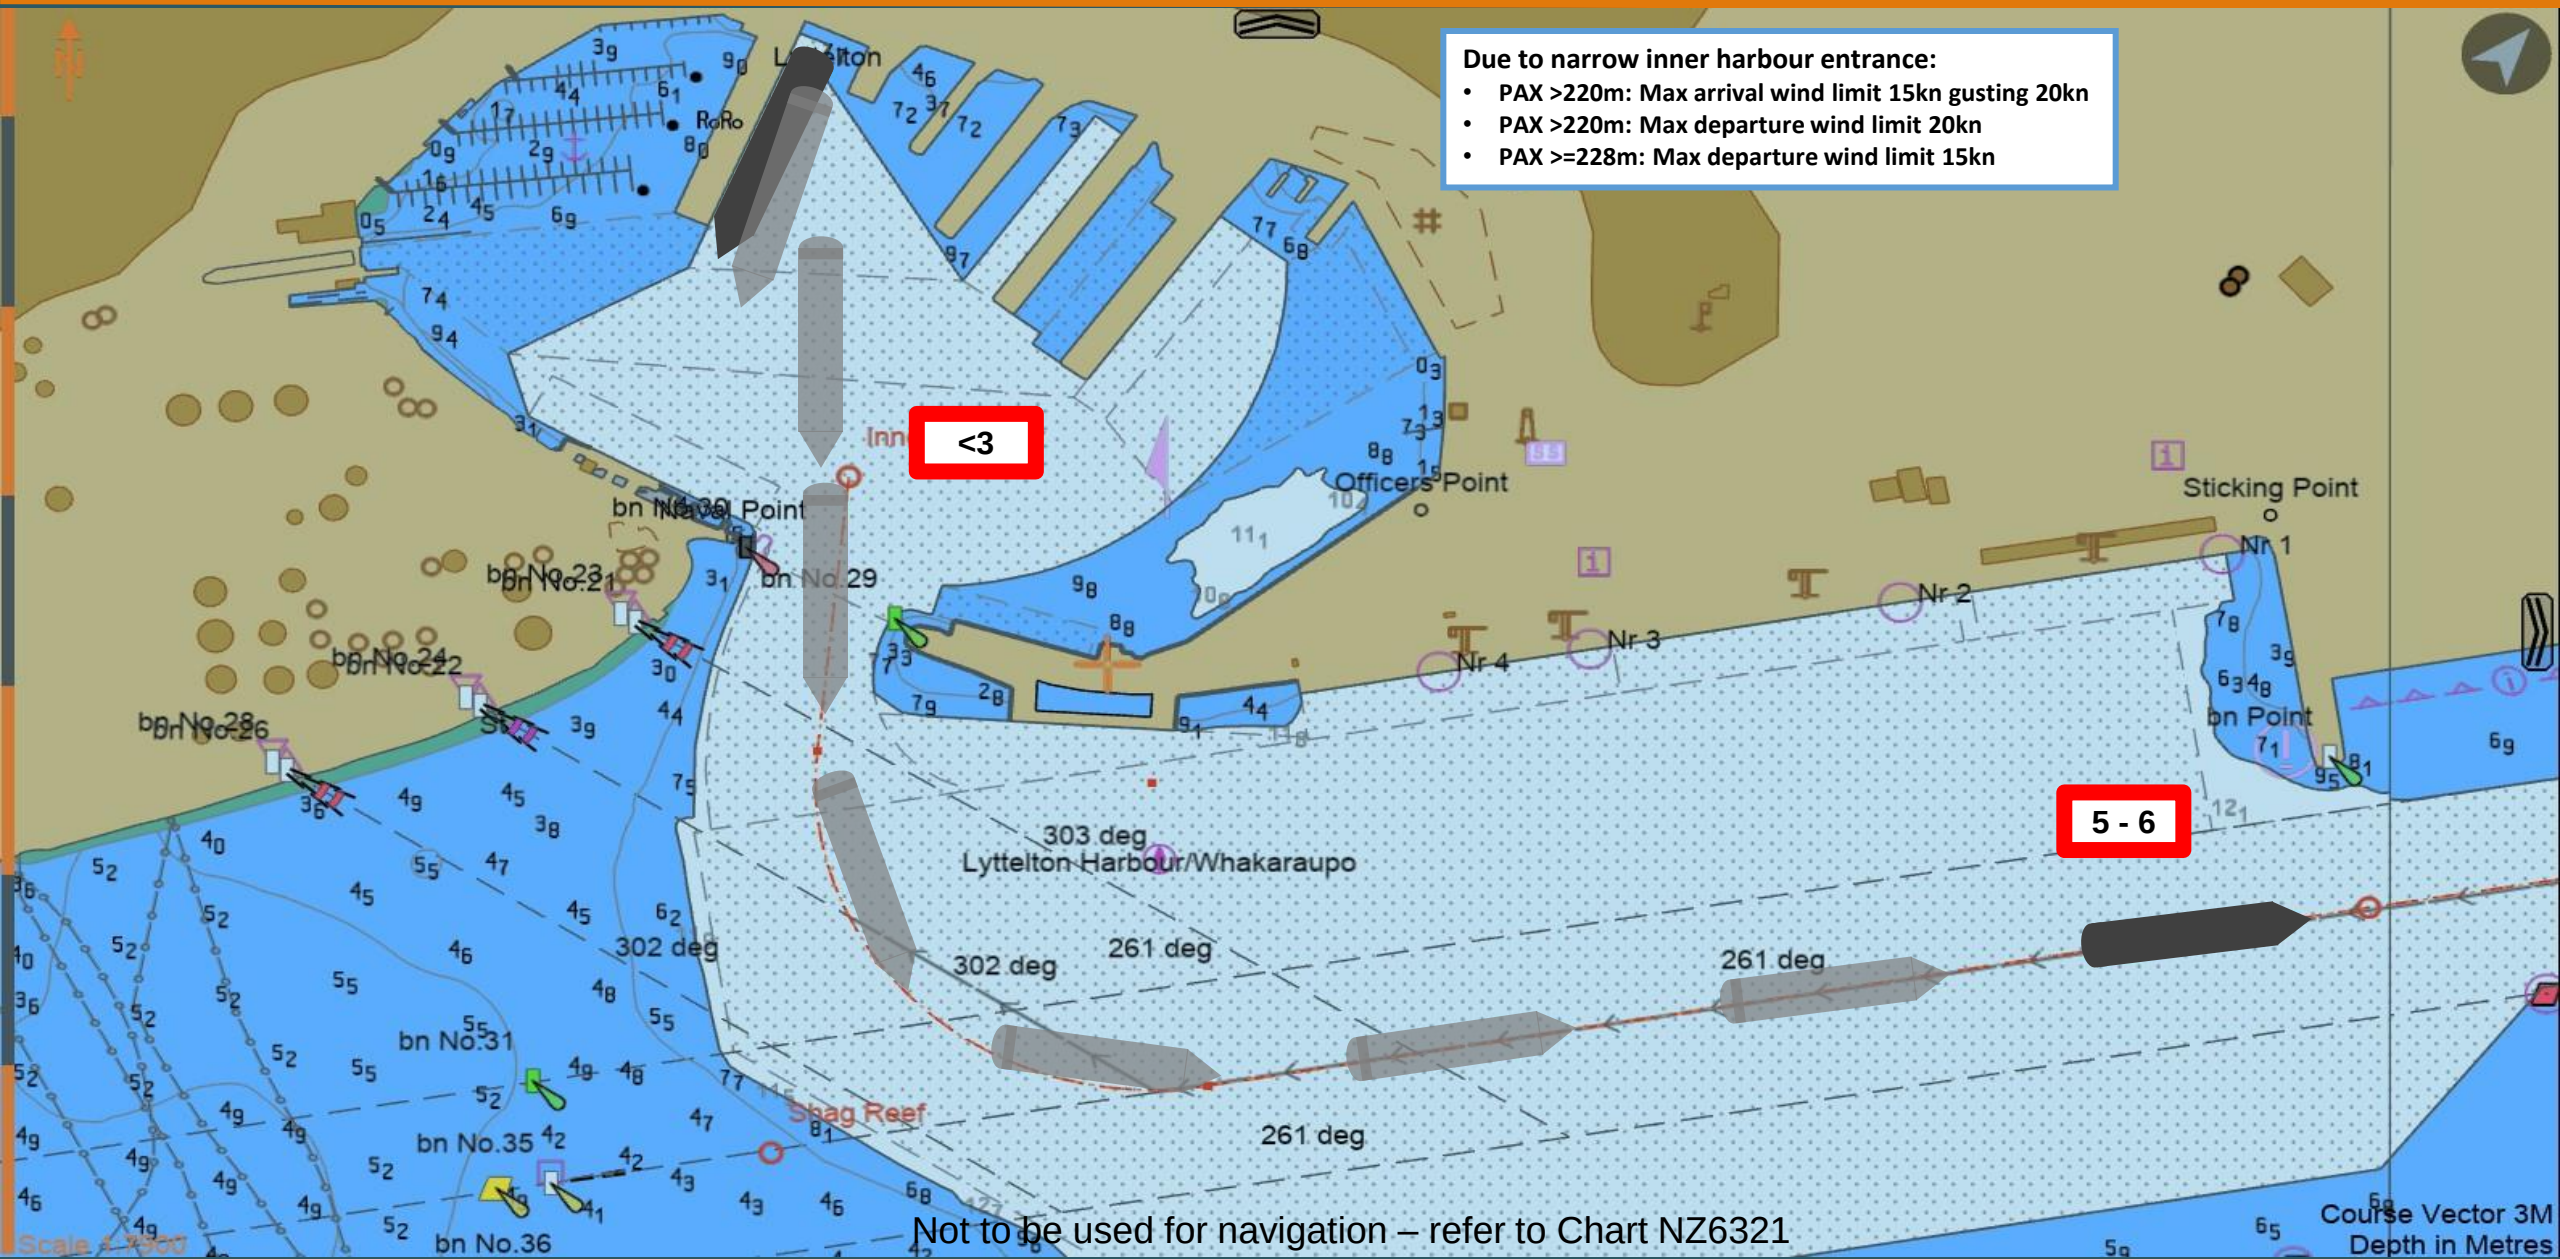

Not to be used for navigation – refer to Chart NZ6321

Issued: 19/02/2024
File: DEP-7E-BW-PSTQ

Departure: 7East PSTQ to Breakwater

Lyttelton Port Company

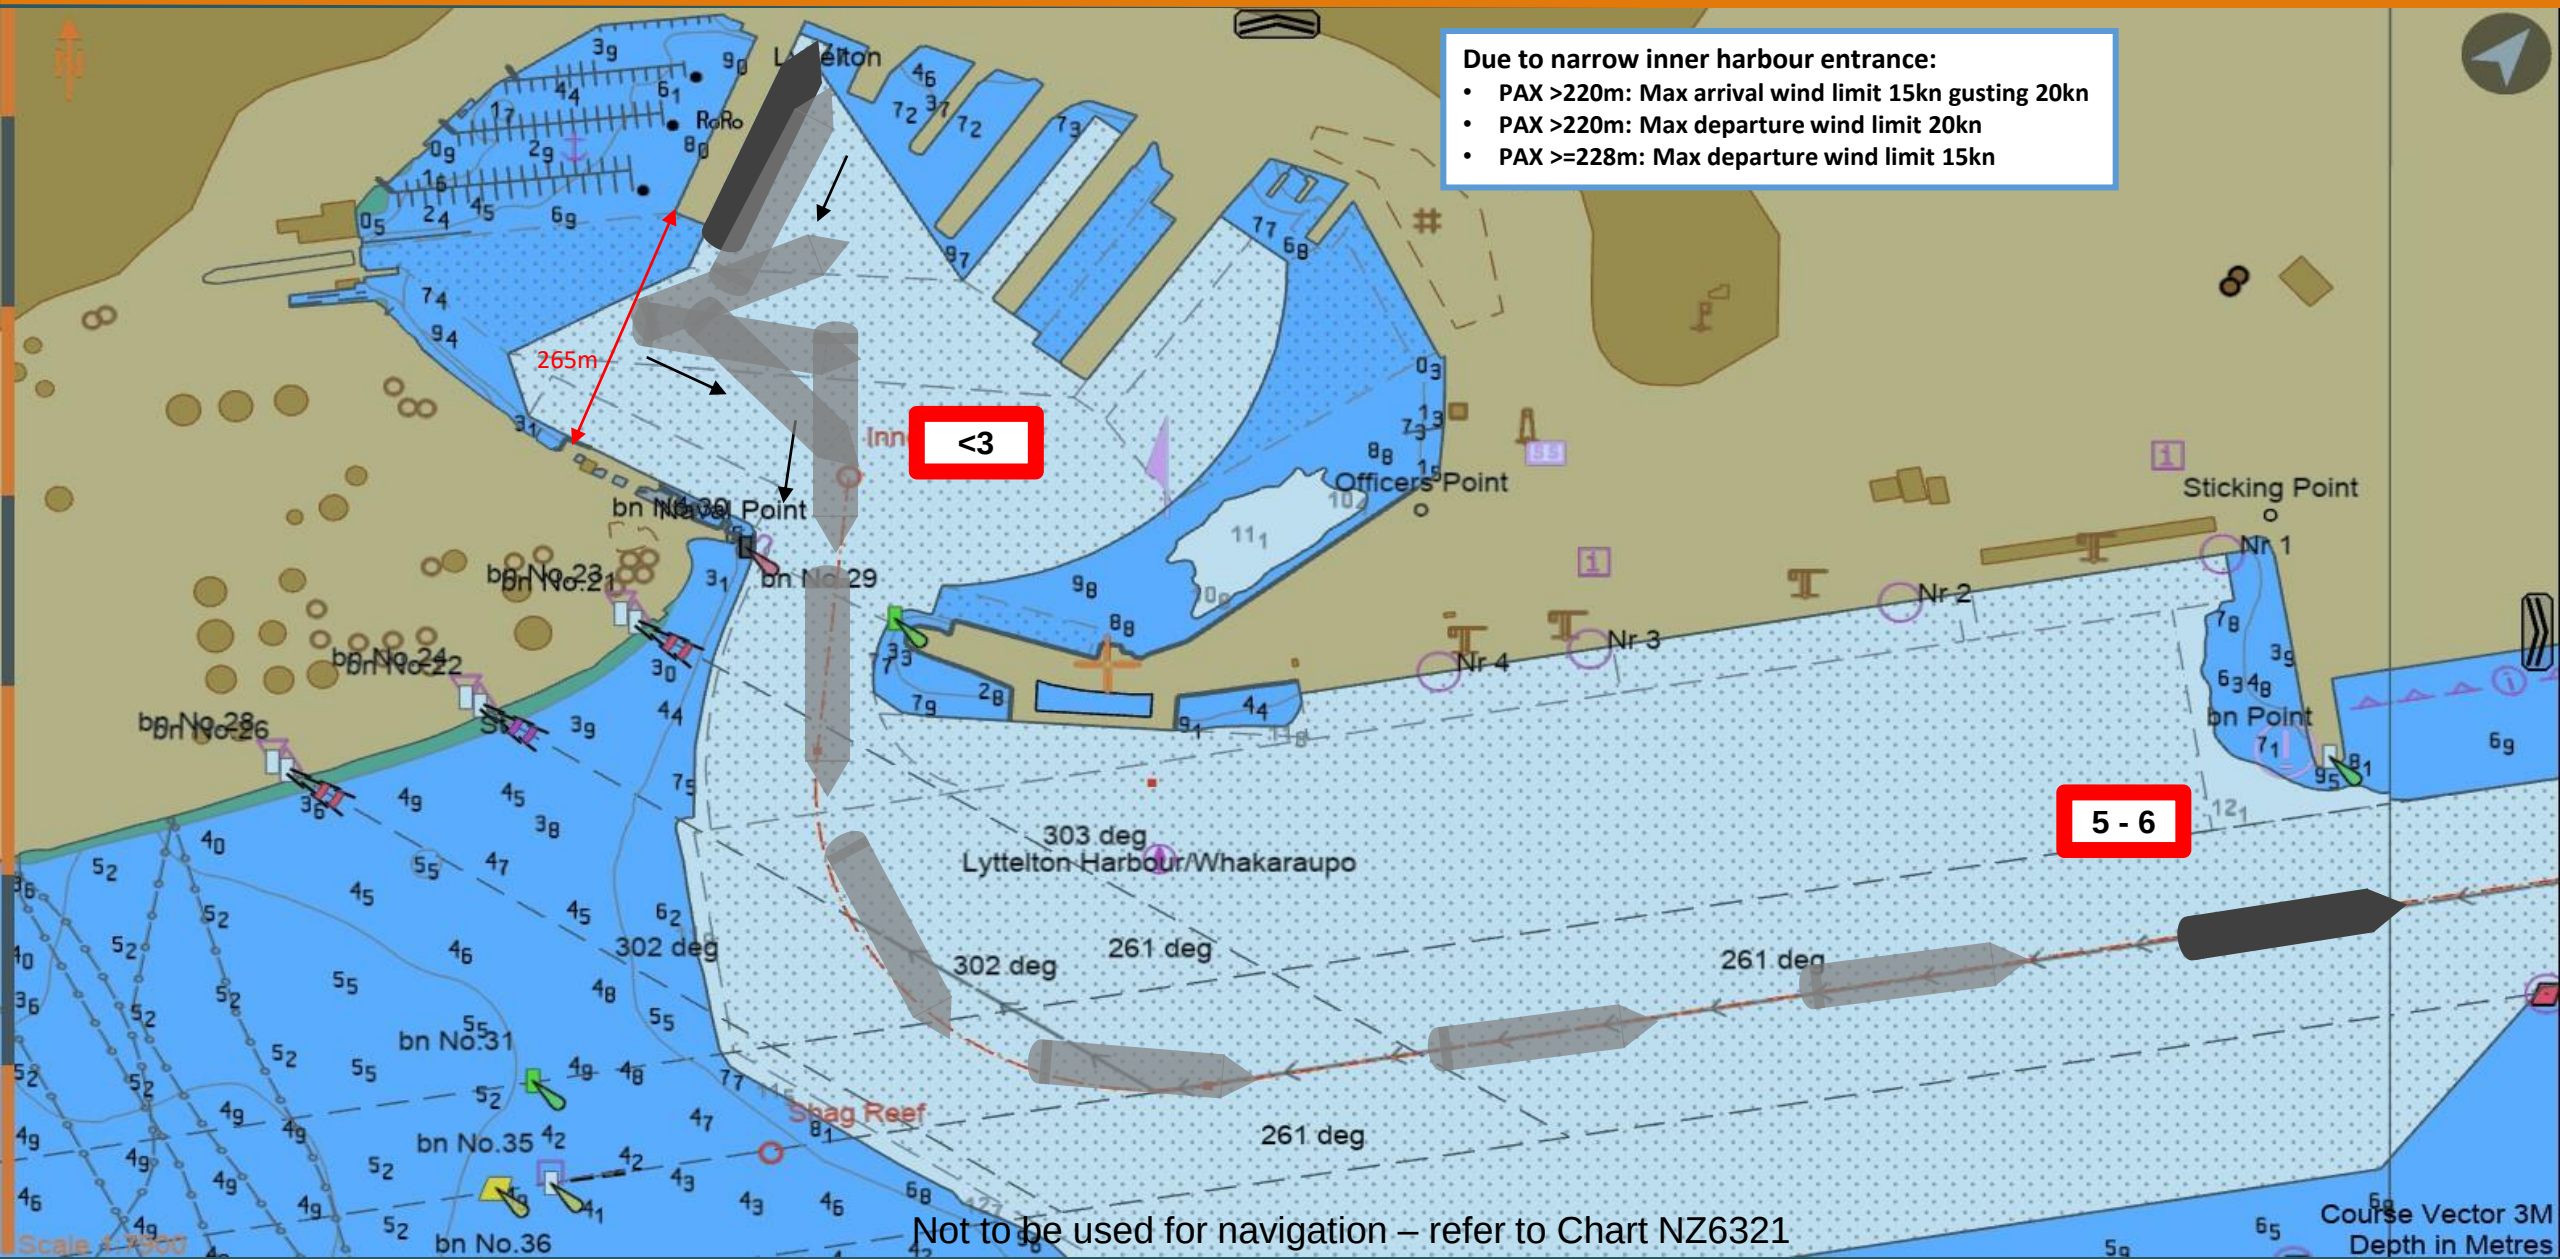

Not to be used for navigation – refer to Chart NZ6321

Issued: 19/02/2024
File: DEP-3W-BW-SSTQ

Departure: 3West SSTQ to Breakwater

Lyttelton Port Company

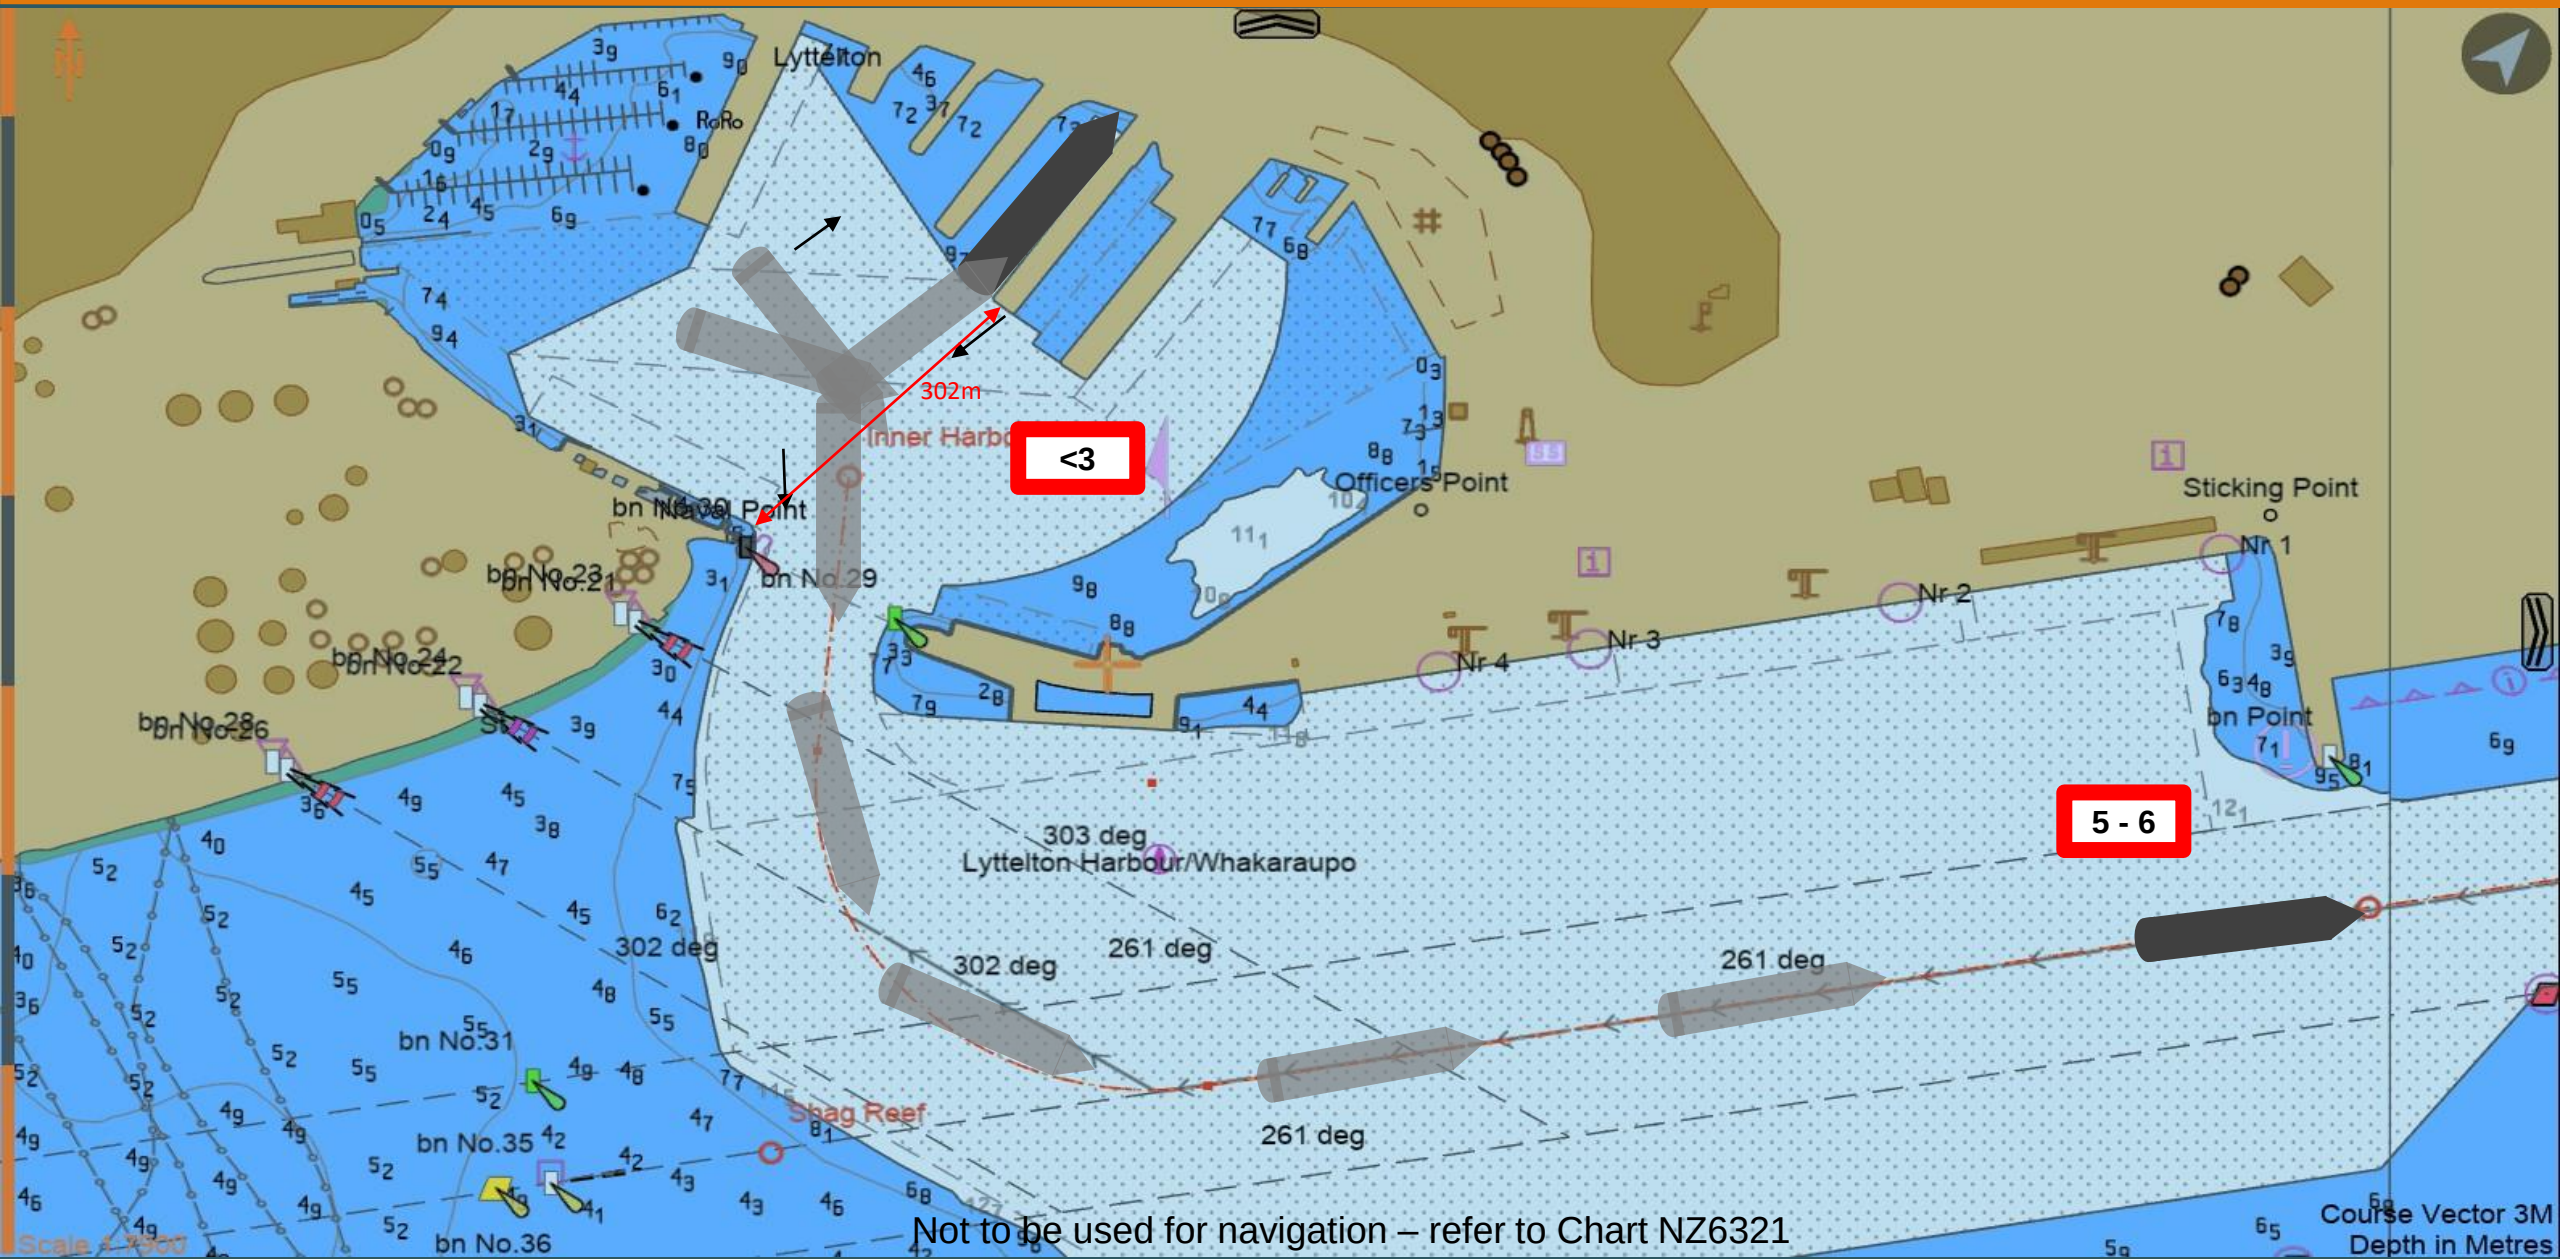

Not to be used for navigation – refer to Chart NZ6321

Issued: 19/02/2024
File: DEP-3W-BW-PSTQ

Departure: 3West PSTQ to Breakwater

Lyttelton Port Company

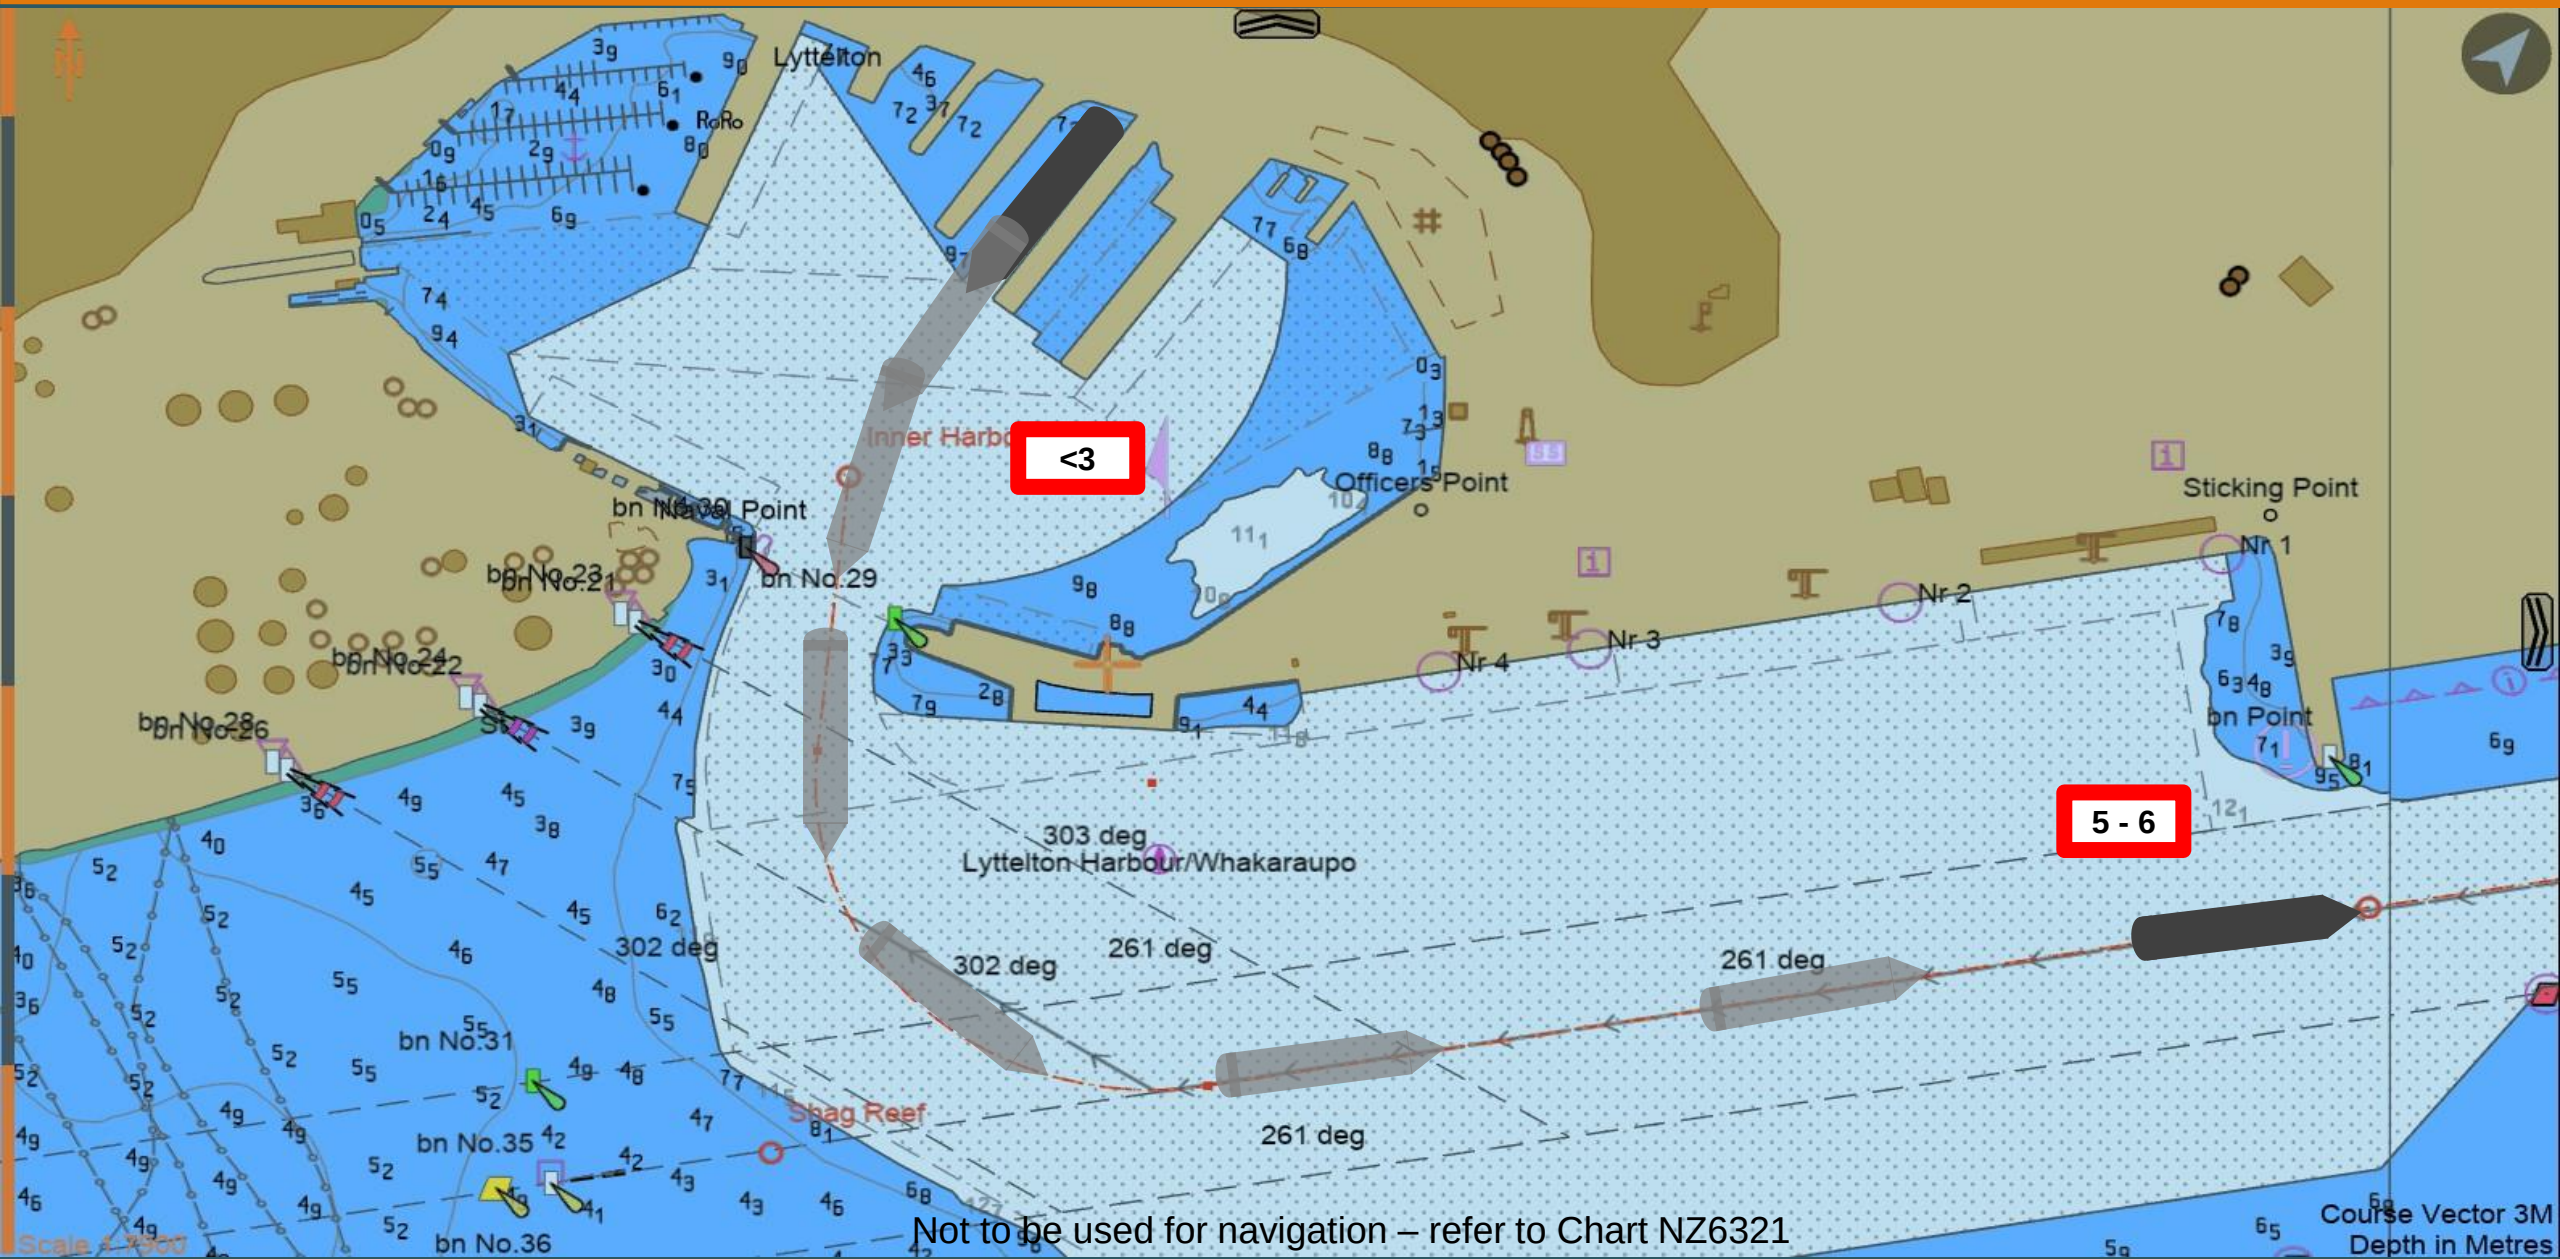

Not to be used for navigation – refer to Chart NZ6321

Issued: 19/02/2024
File: DEP-OB-BW-SSTQ

Departure: Oil Berth SSTQ to Breakwater

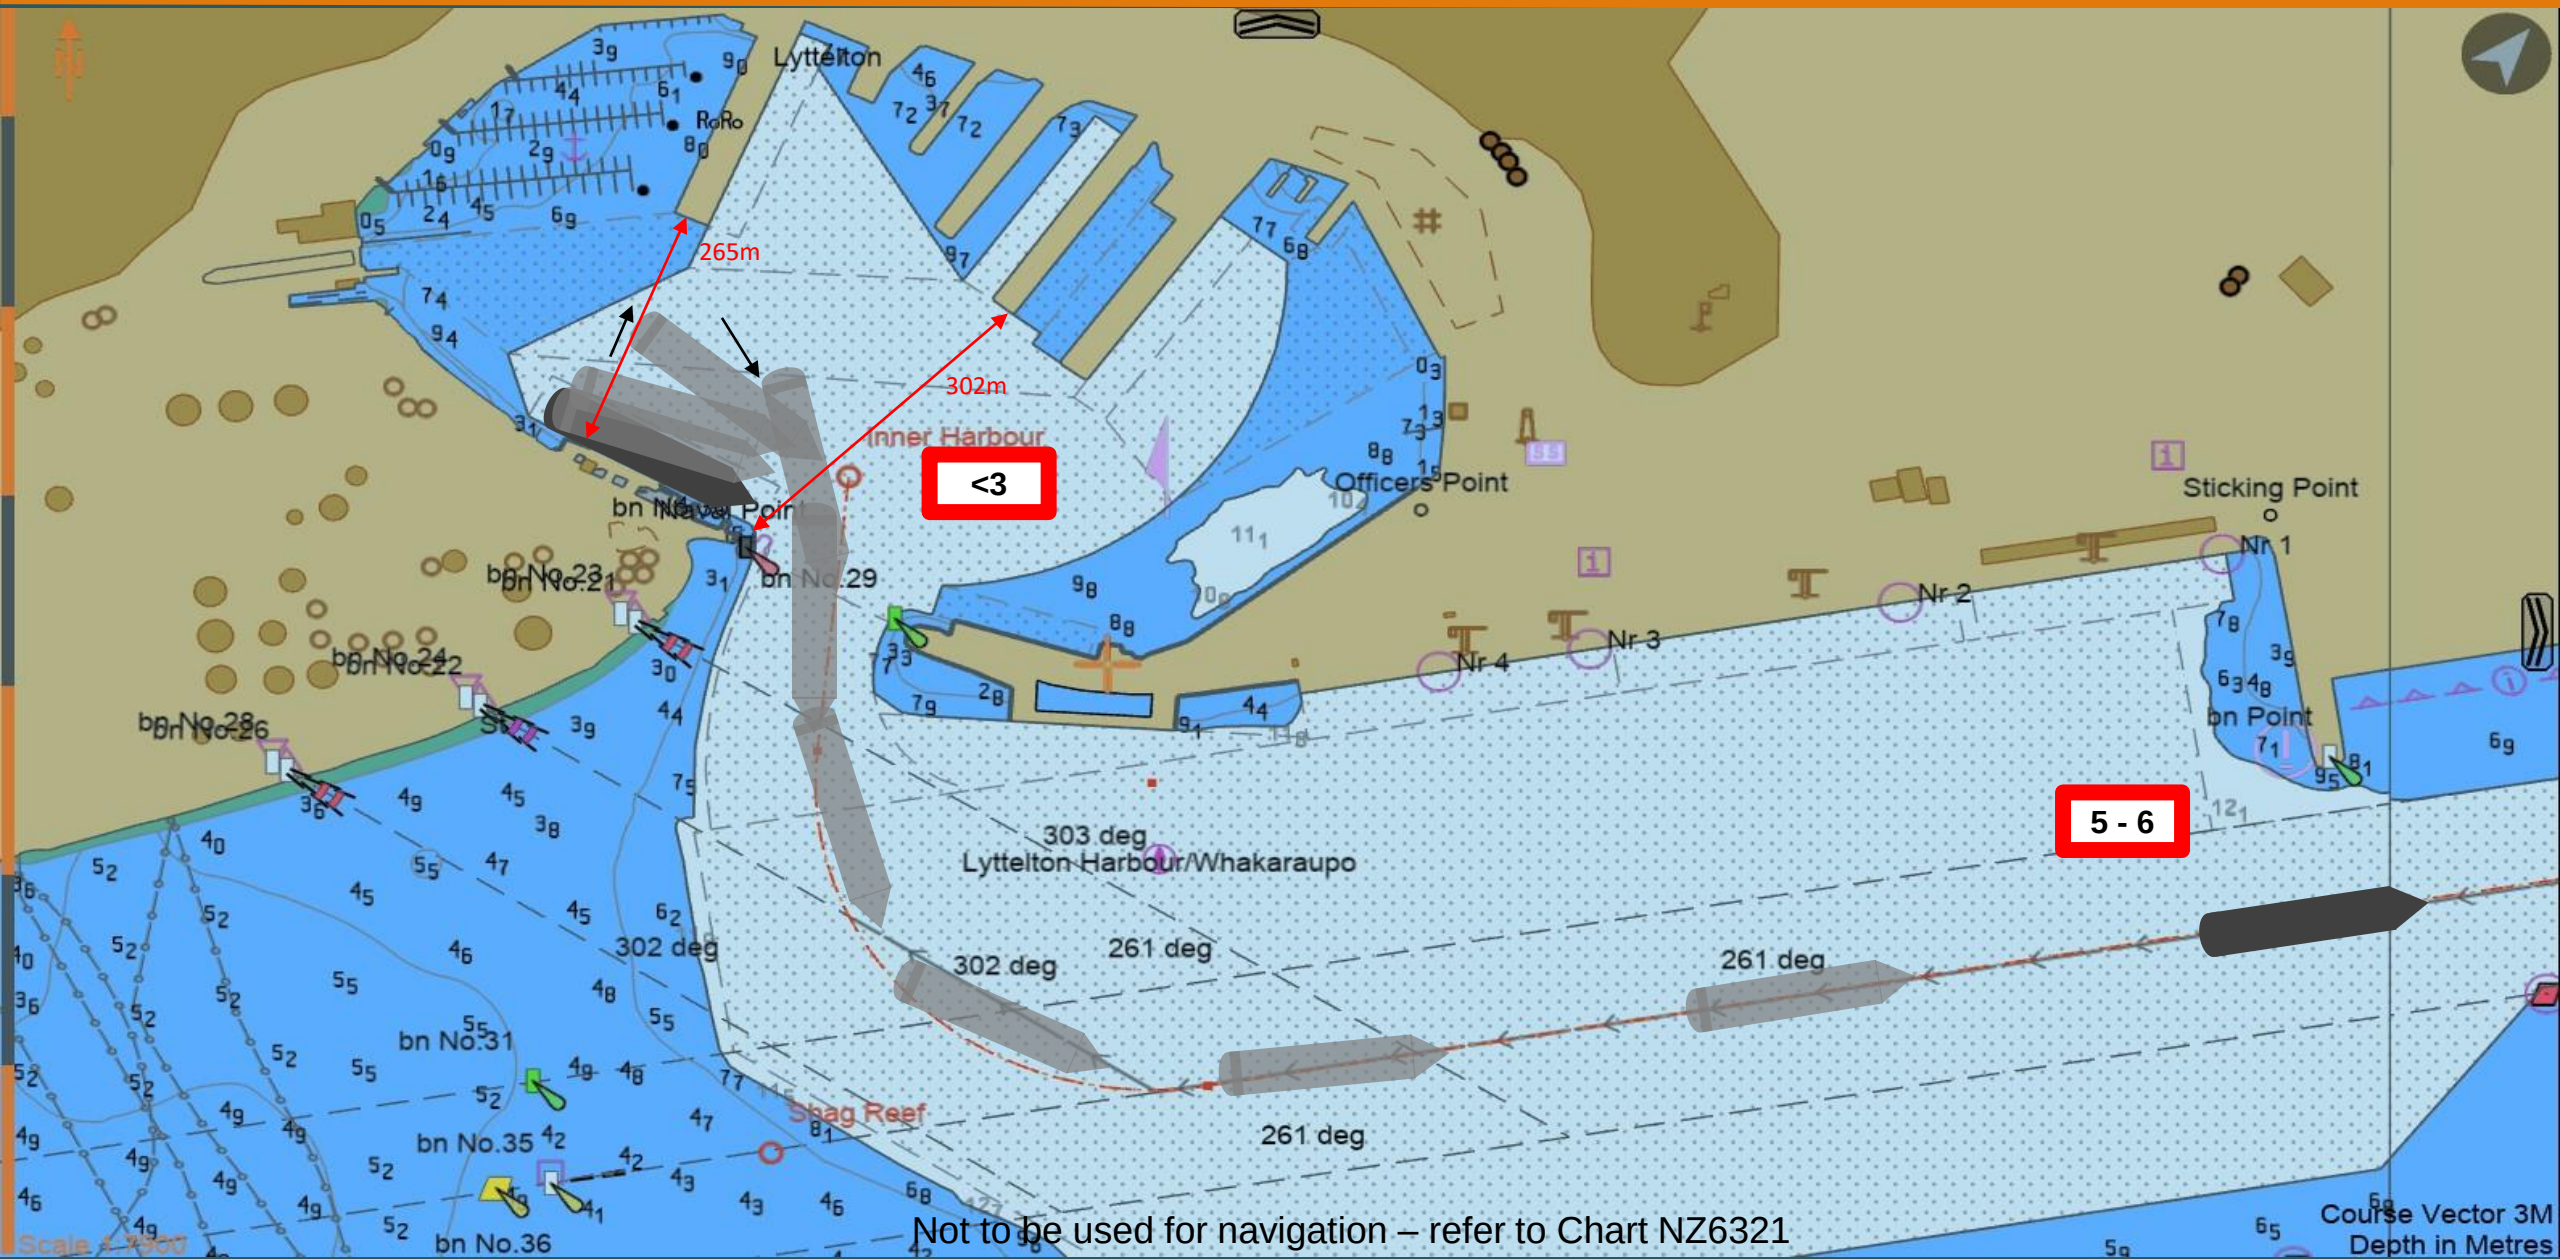

Not to be used for navigation – refer to Chart NZ6321

Issued: 19/02/2024
File: SFT-DD-3W-PSTQ

Shift: Dry Dock to 3West PSTQ

Lyttelton Port Company

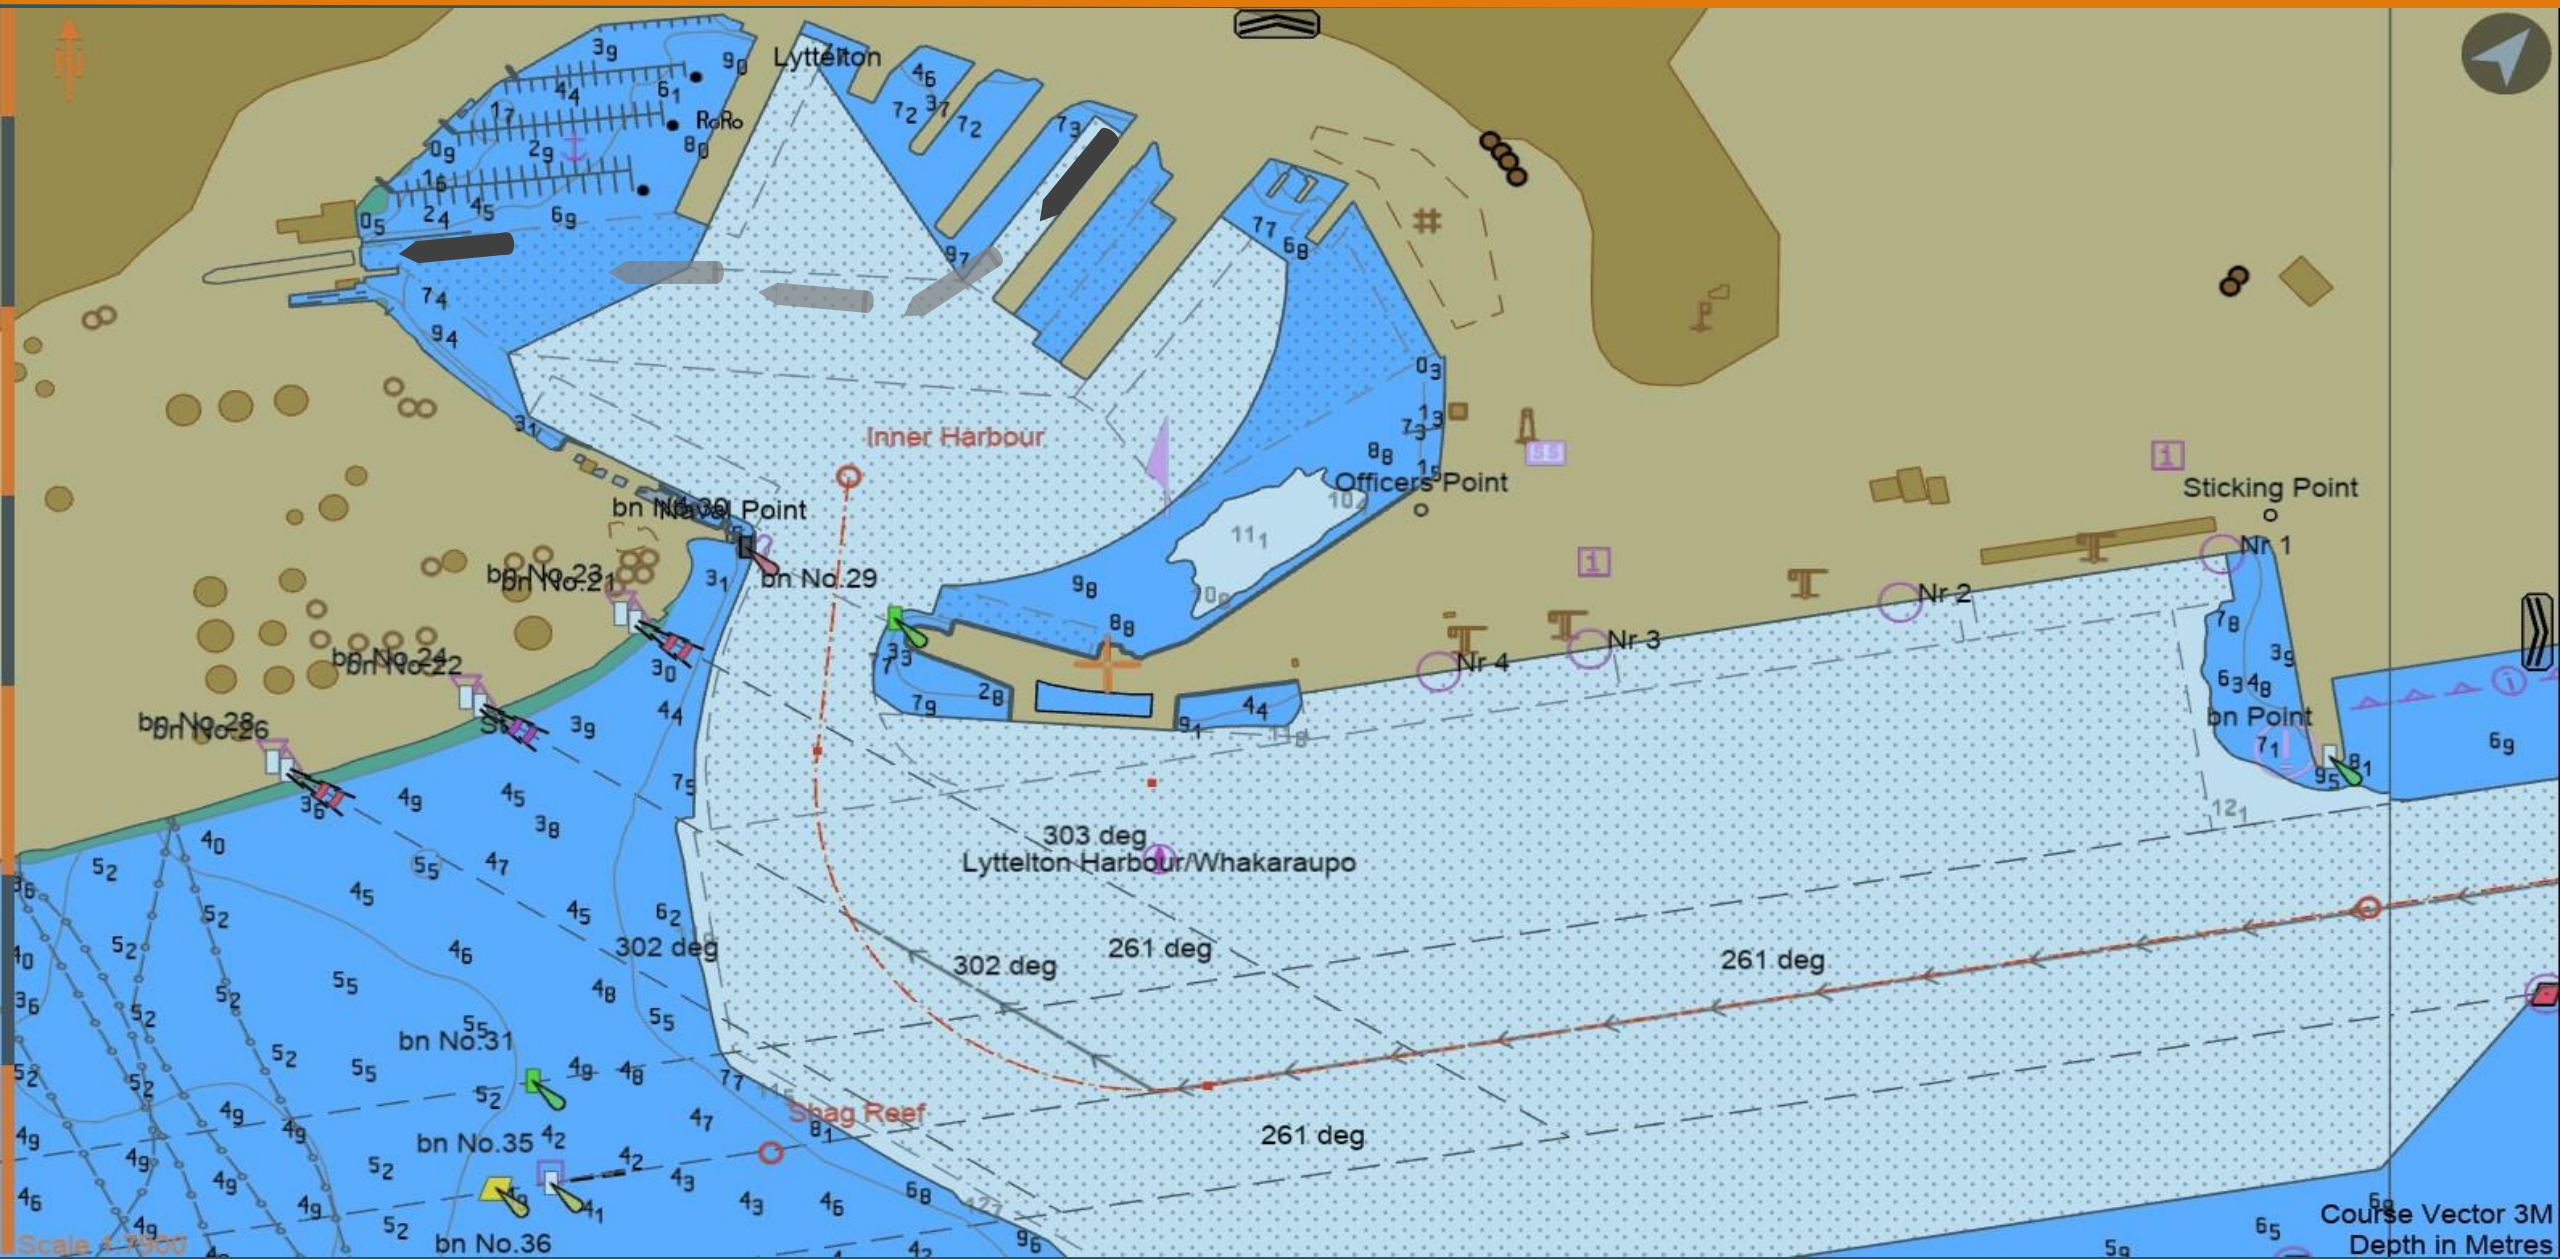

Issued: 19/02/2024
File: ARR-BW-DD

Arrival: Breakwater to Dry Dock

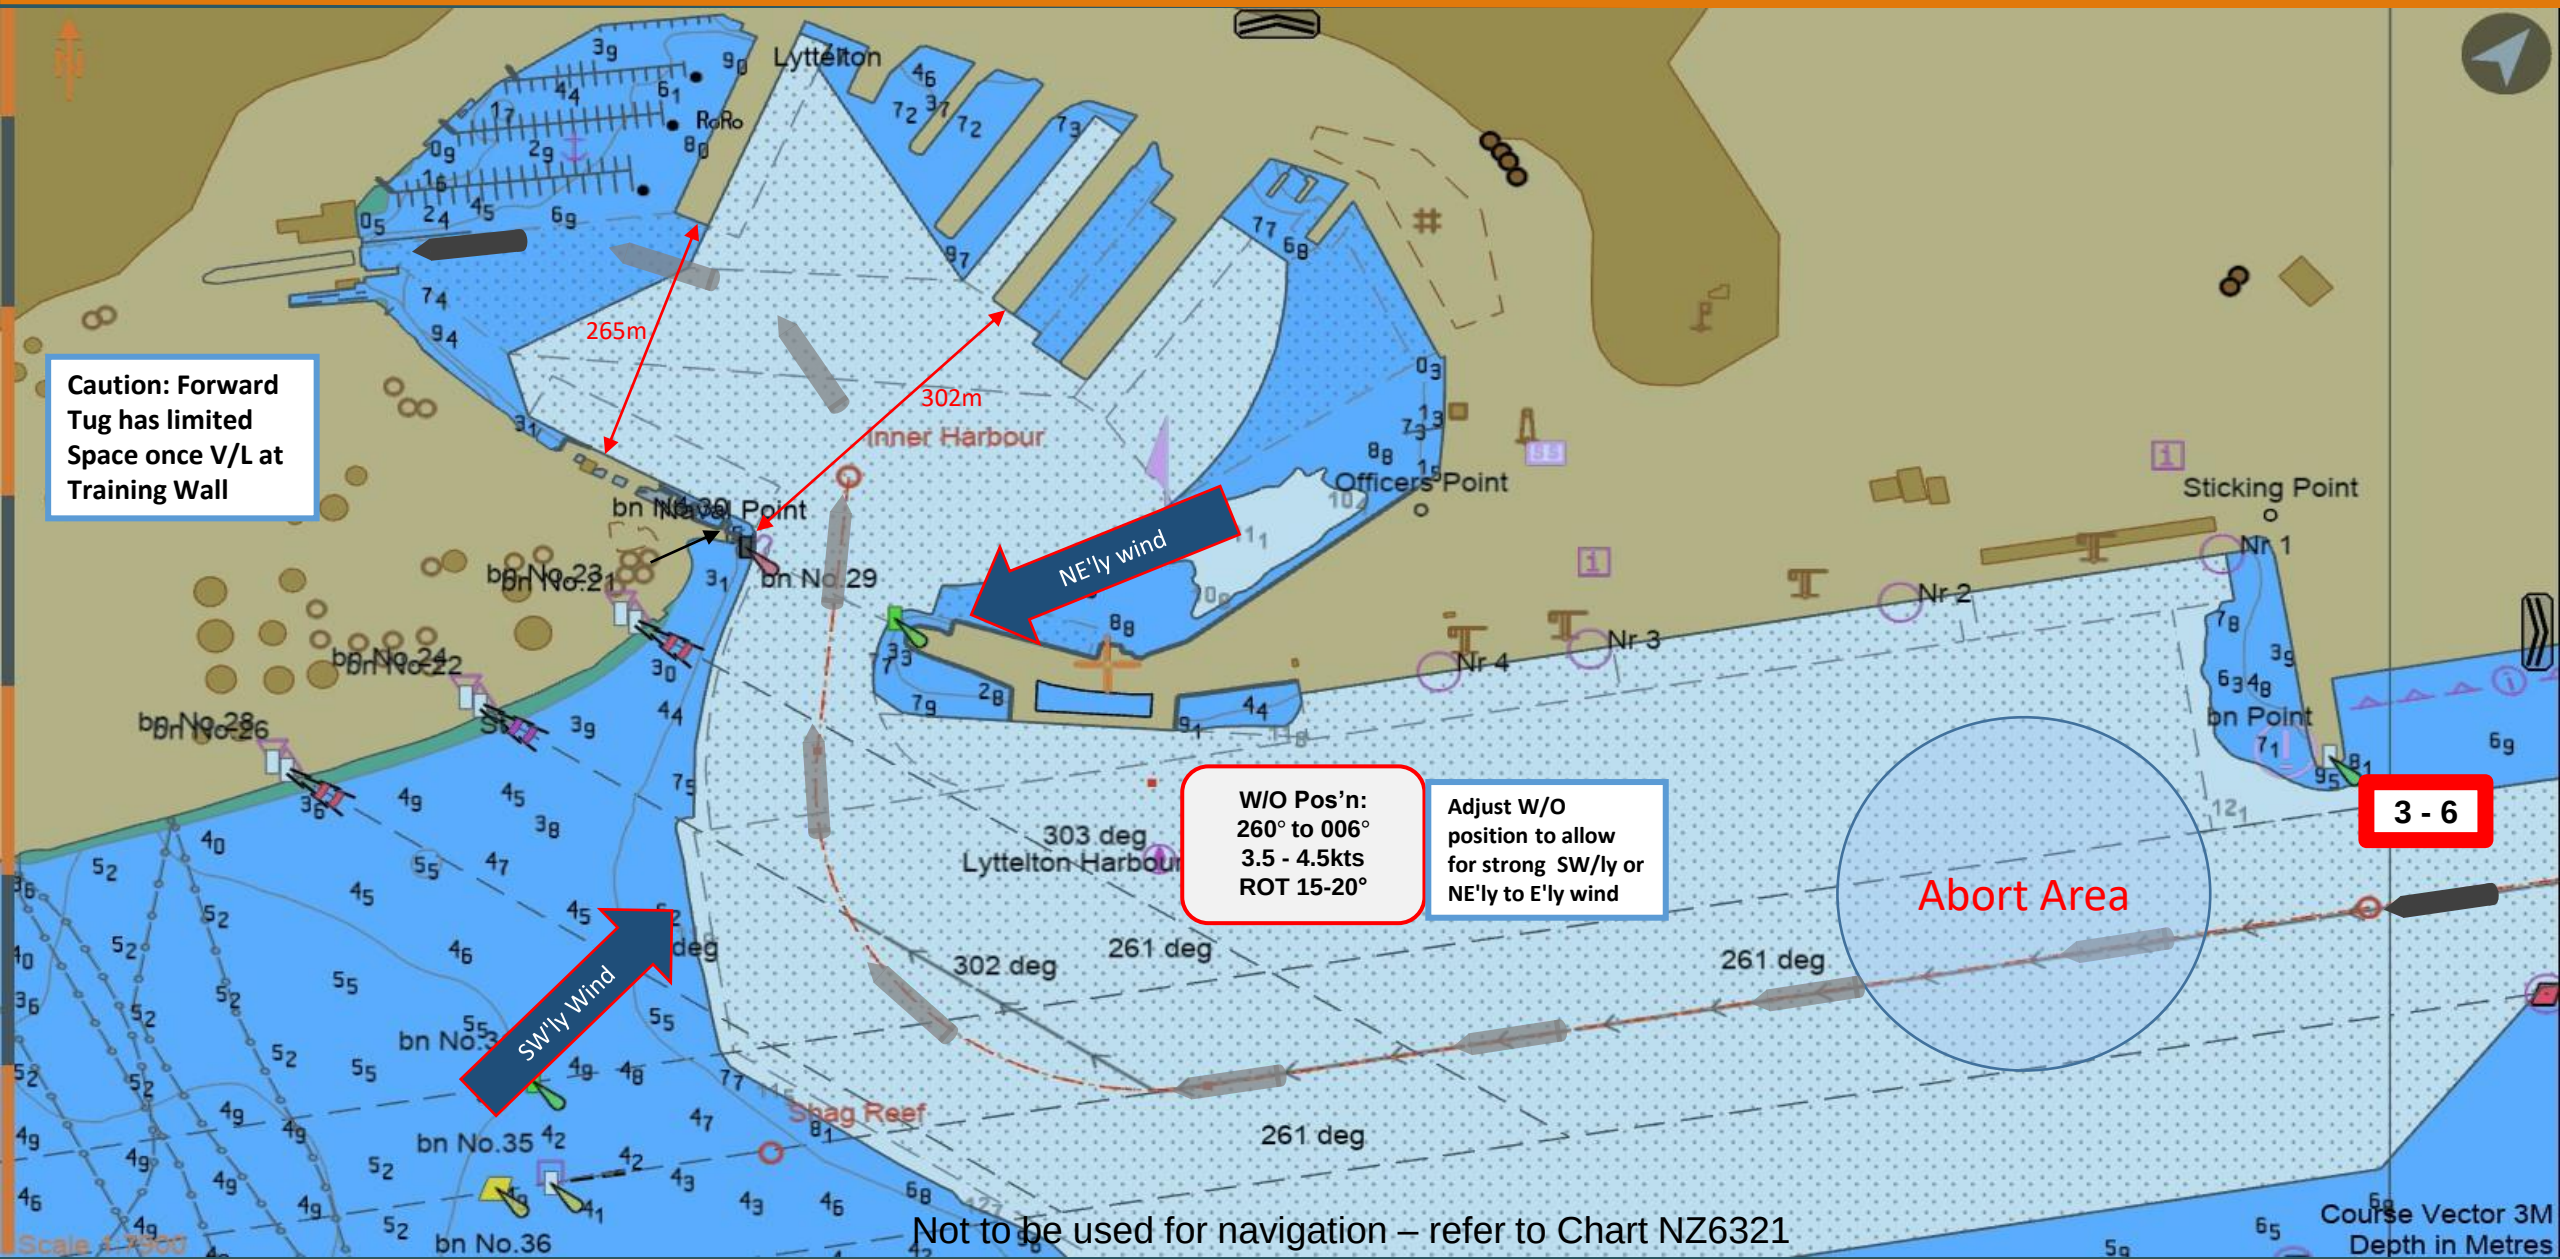

Not to be used for navigation – refer to Chart NZ6321

Issued: 19/02/2024
File: SFT-CQ1-SSTQ-7E-PSTQ

Shift: CQ1 SSTQ to 7E PSTQ

Lyttelton Port Company

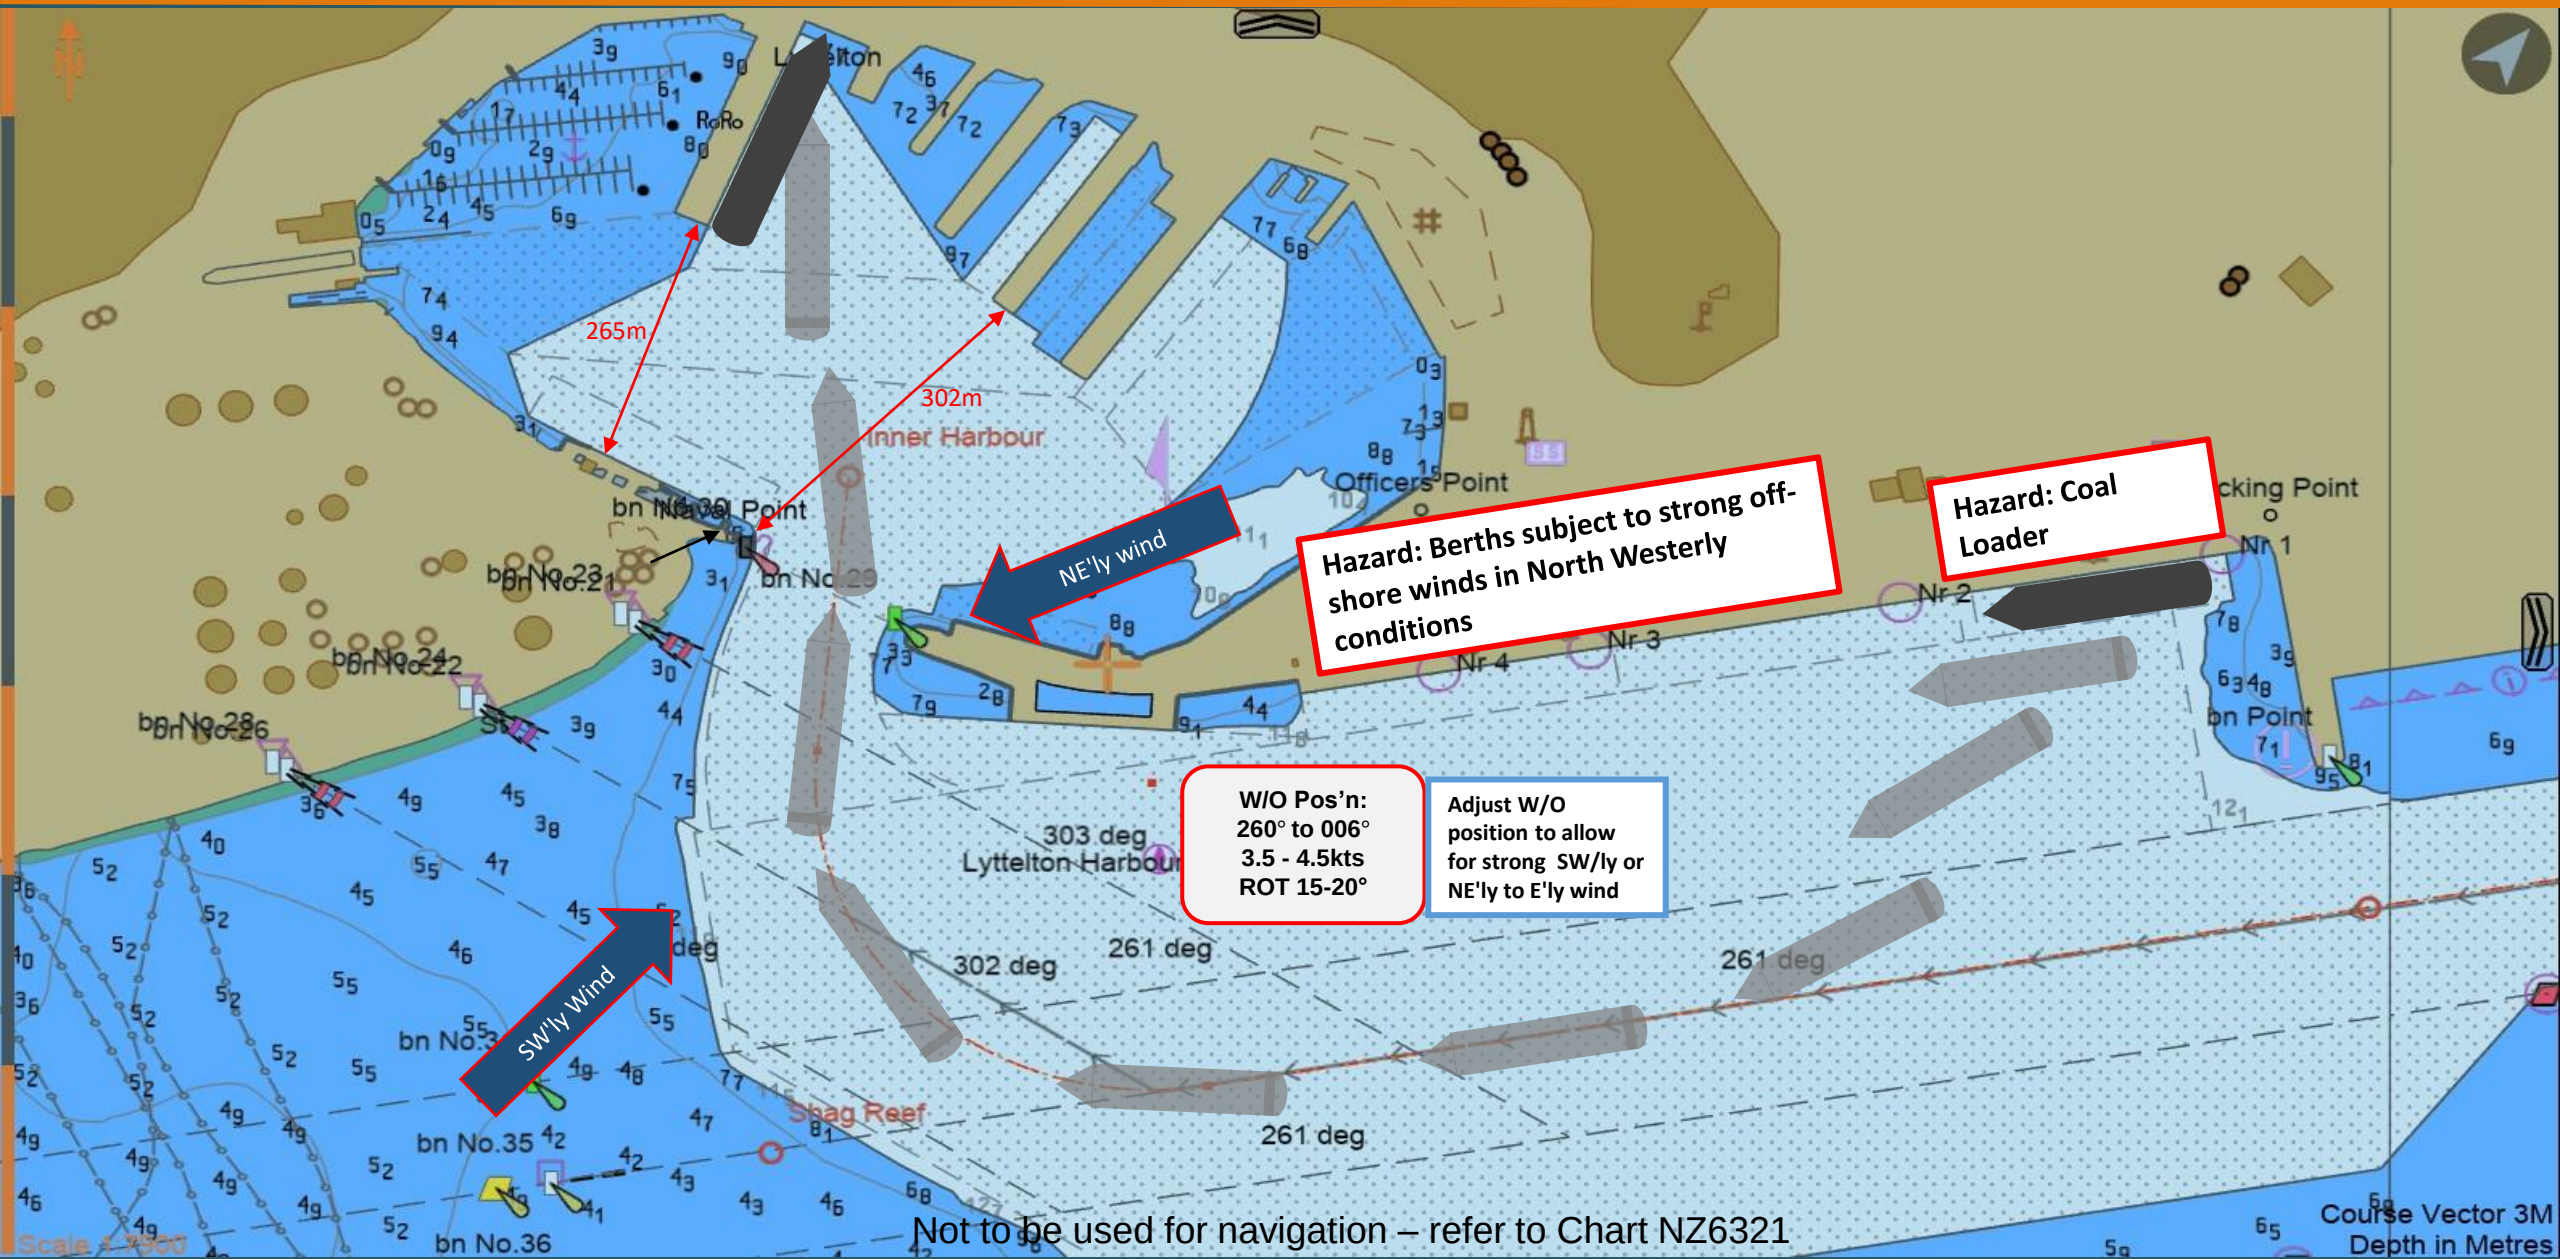

Not to be used for navigation – refer to Chart NZ6321

Issued: 19/02/2024
File: SFT-CQ1-SSTQ-7E-SSTQ

Shift: CQ1 SSTQ to 7E SSTQ

Lyttelton Port Company

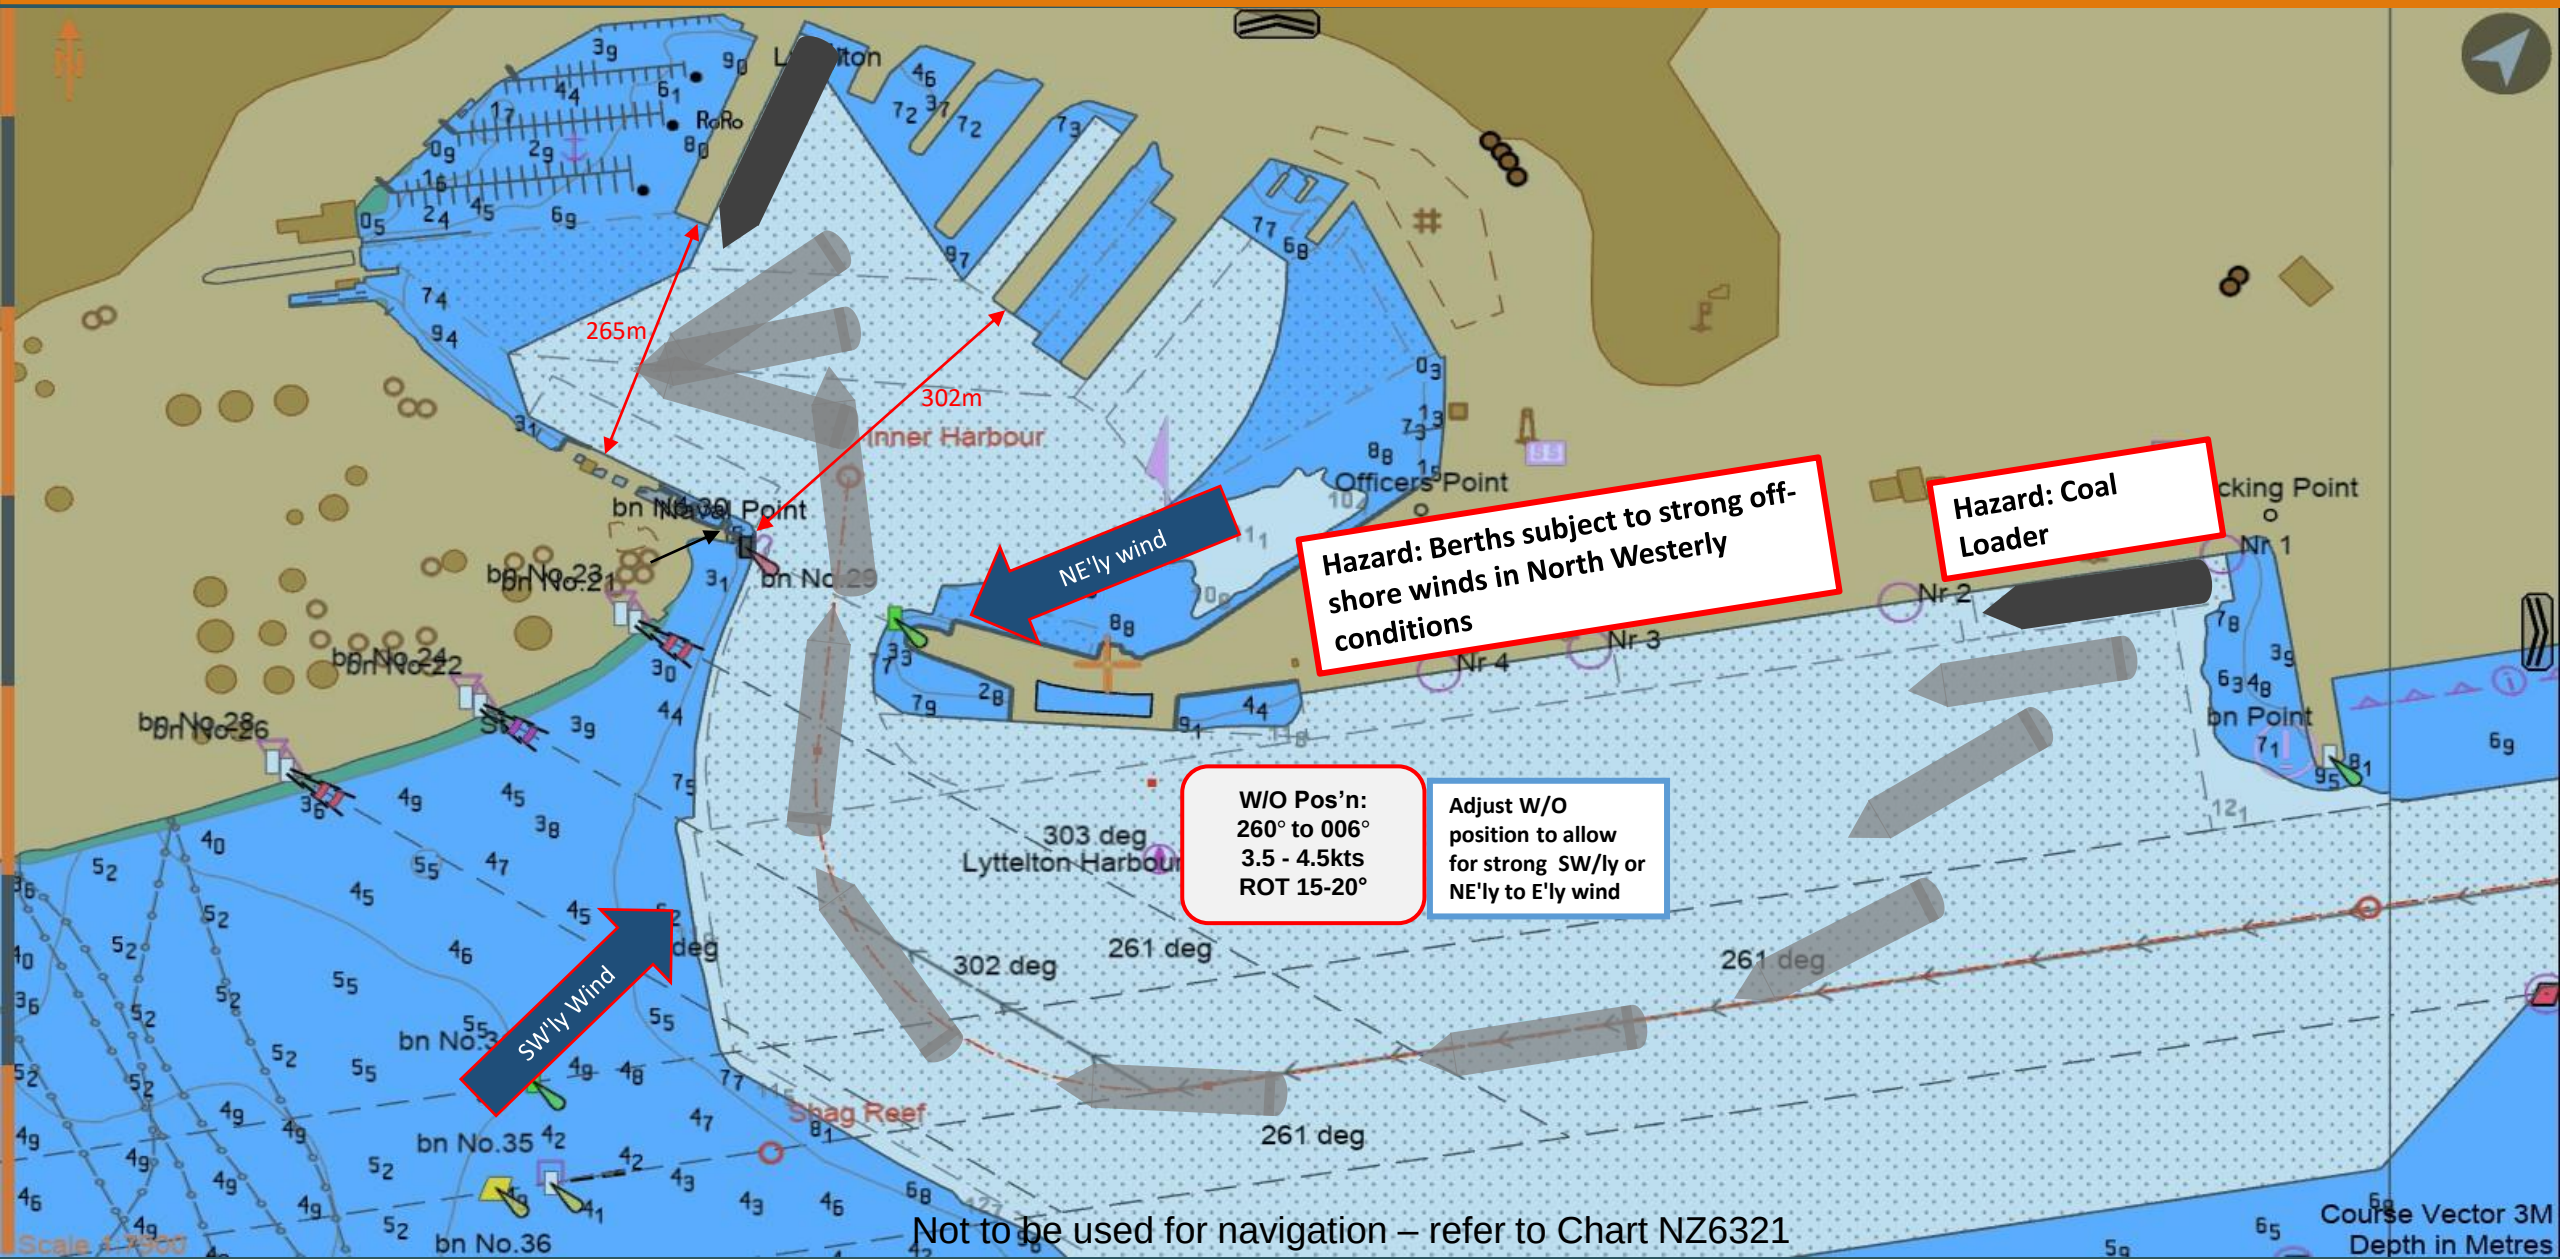

Not to be used for navigation – refer to Chart NZ6321

Issued: 19/02/2024
File: SFT-7E-SSTQ-CQ1-PSTQ

Shift: 7E SSTQ to CQ1 PSTQ

Lyttelton Port Company

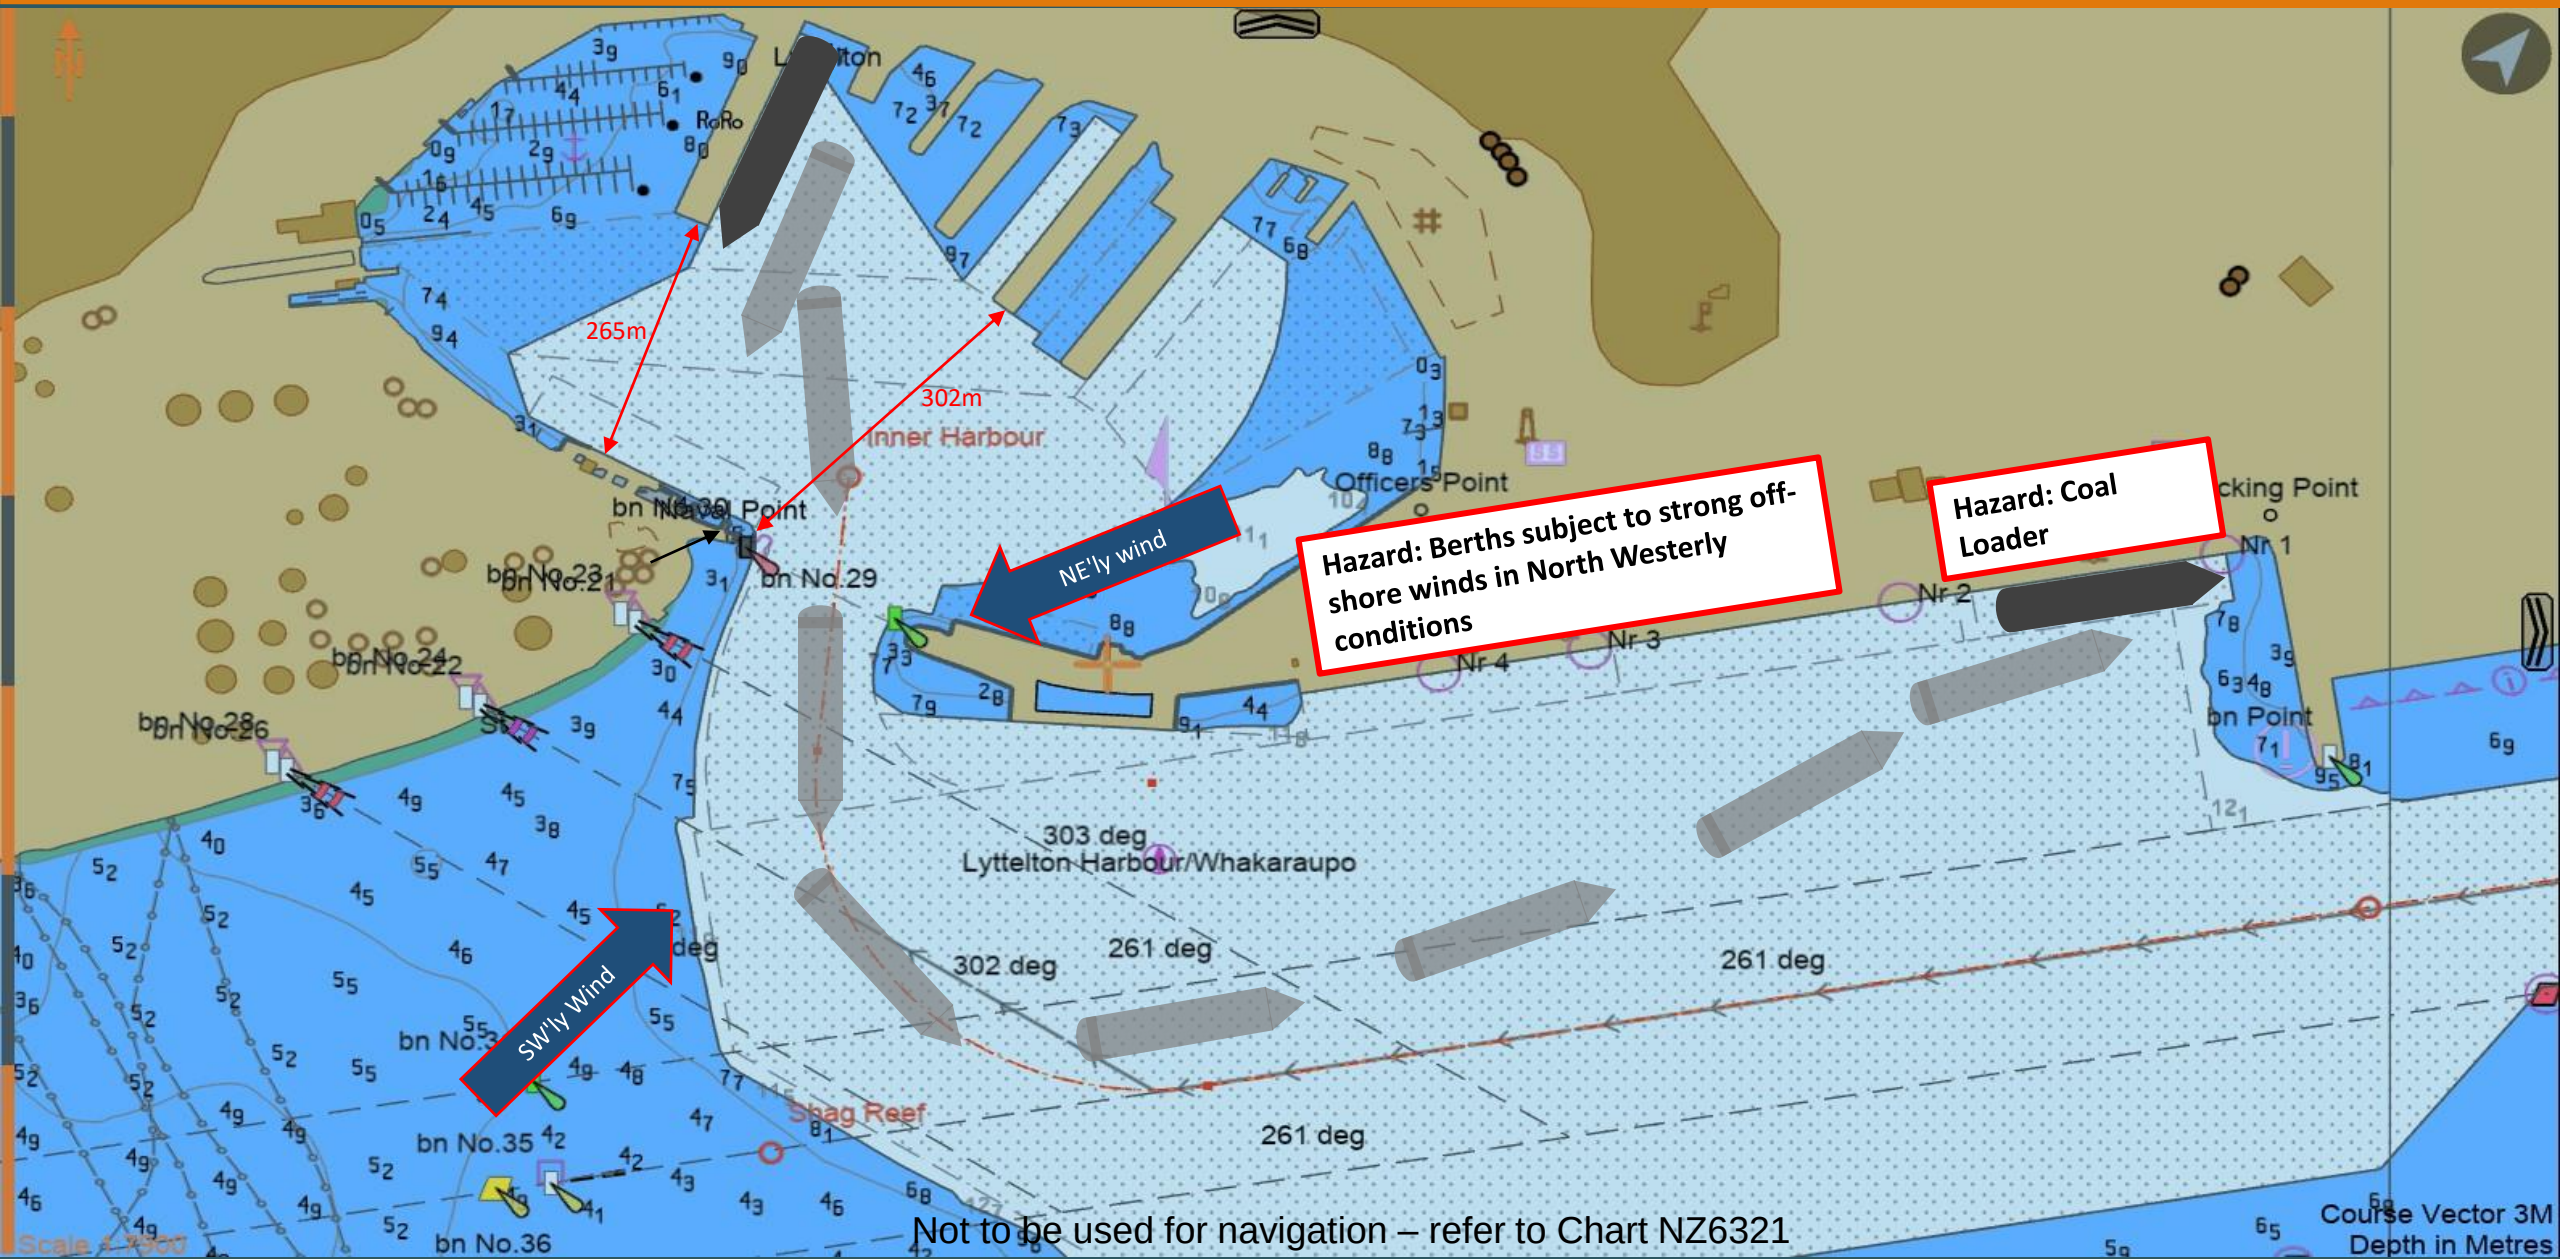

Not to be used for navigation – refer to Chart NZ6321

Issued: 19/02/2024
File: SFT-7E-PSTQ-CQ1-PSTQ

Shift: 7E PSTQ to CQ1 PSTQ

Lyttelton Port Company

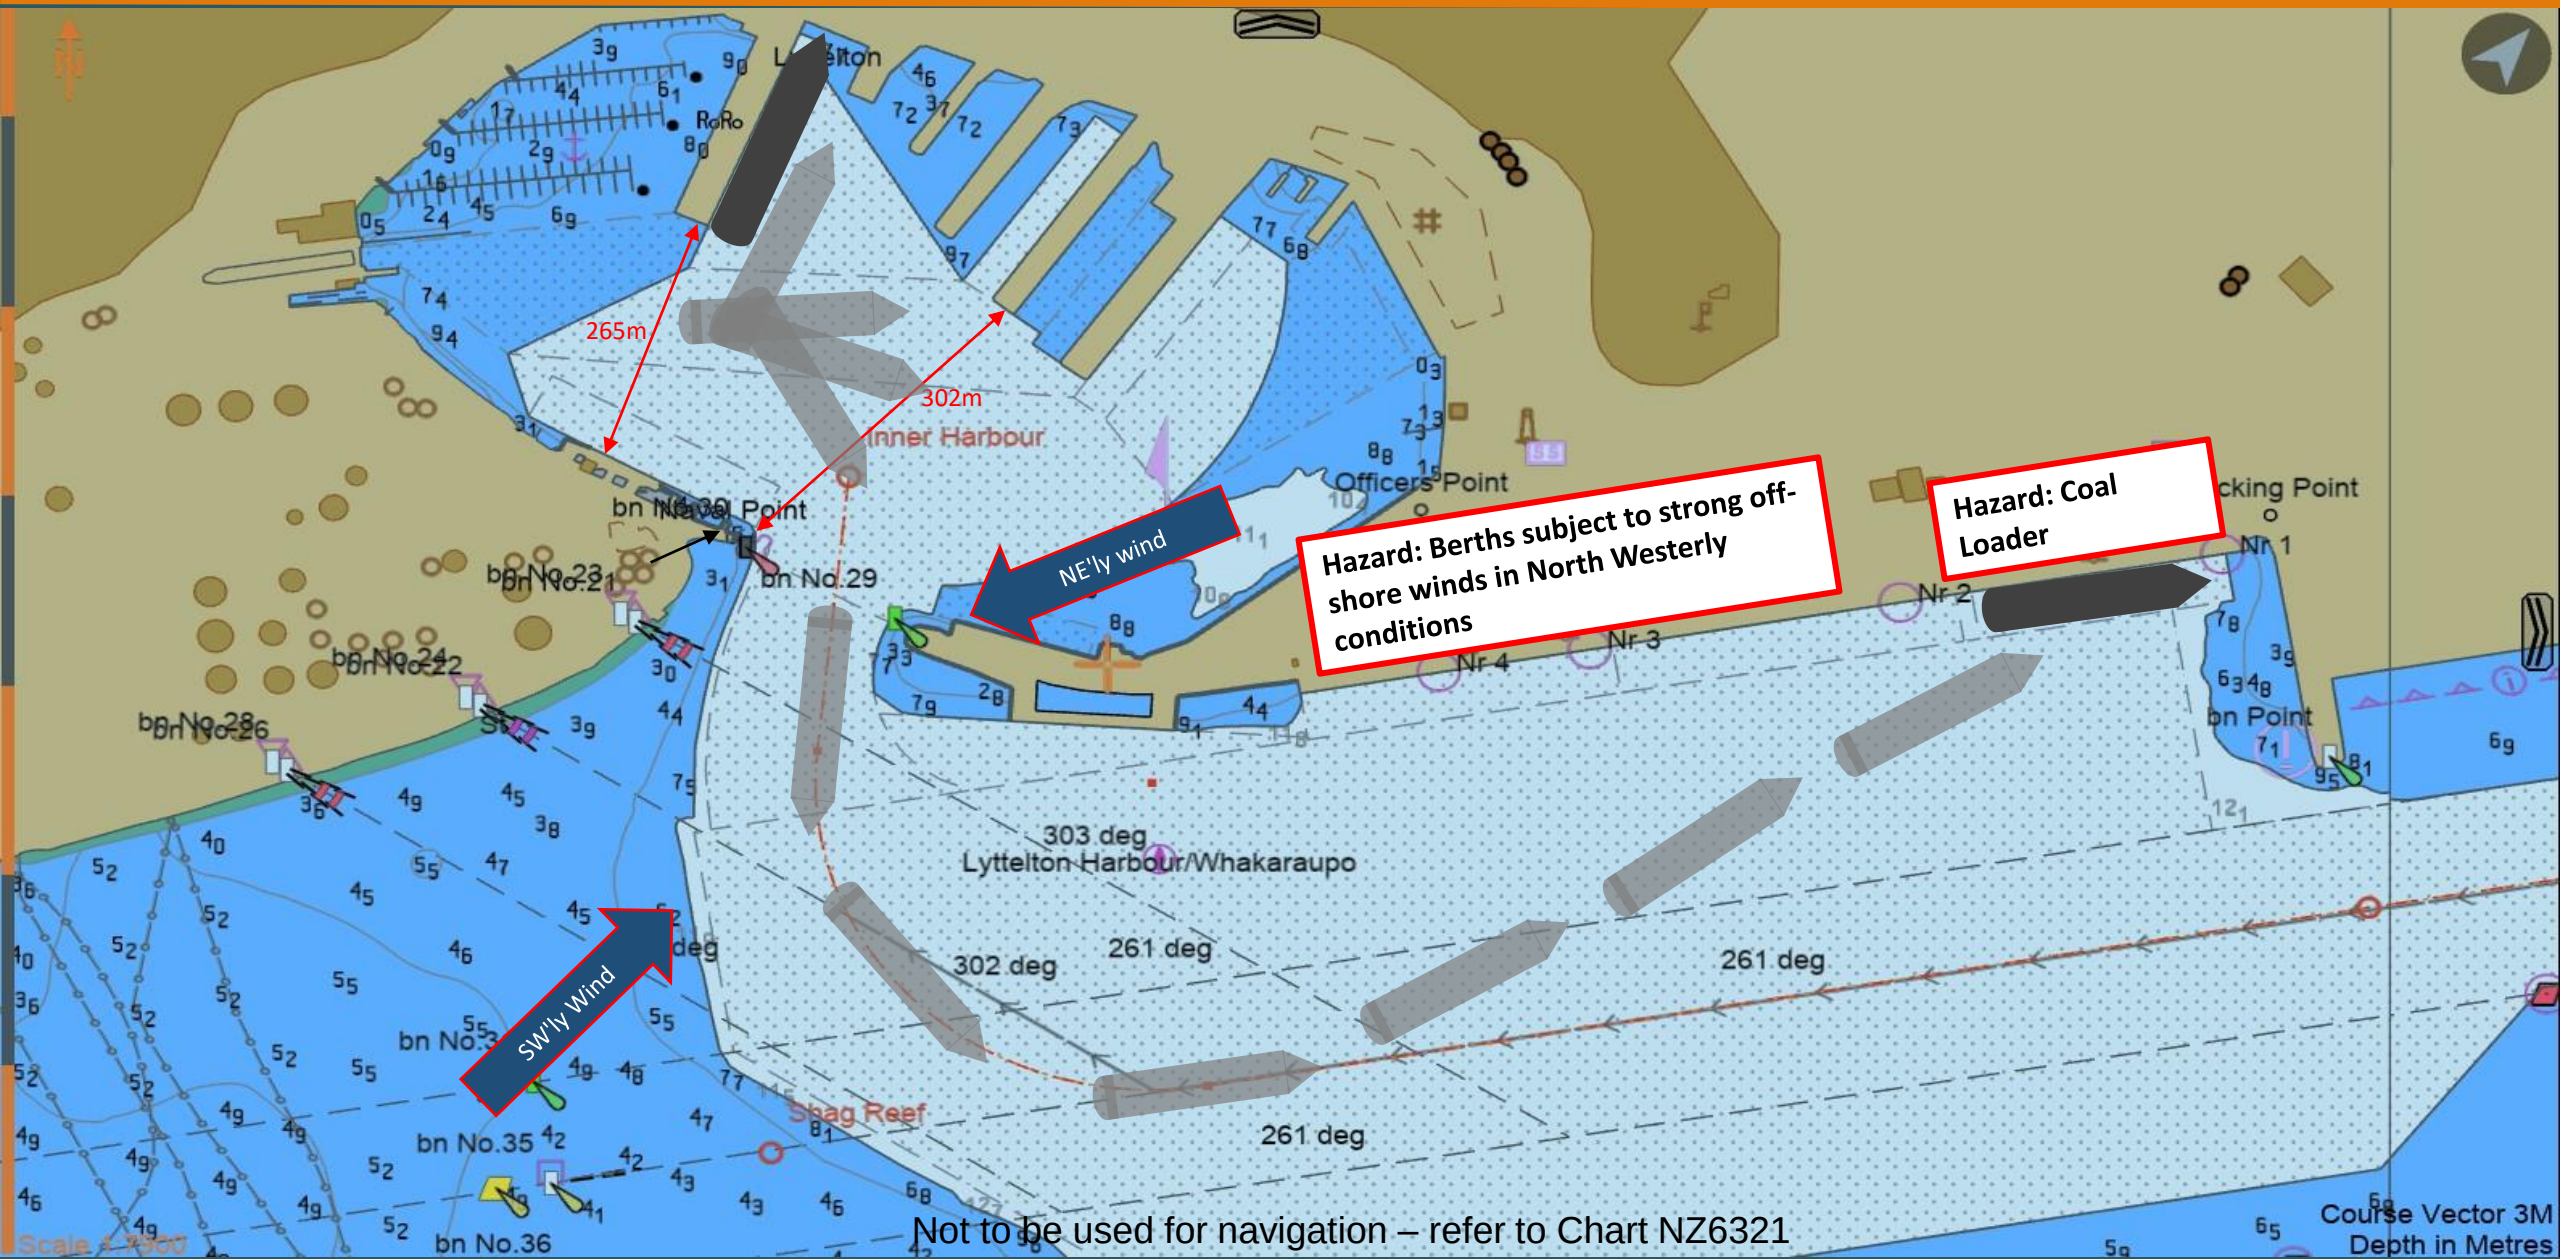

Not to be used for navigation – refer to Chart NZ6321

Issued: 19/02/2024
File: SFT-7E-PSTQ-CQE-SSTQ

Shift: 7E PSTQ to CQE SSTQ

Lyttelton Port Company

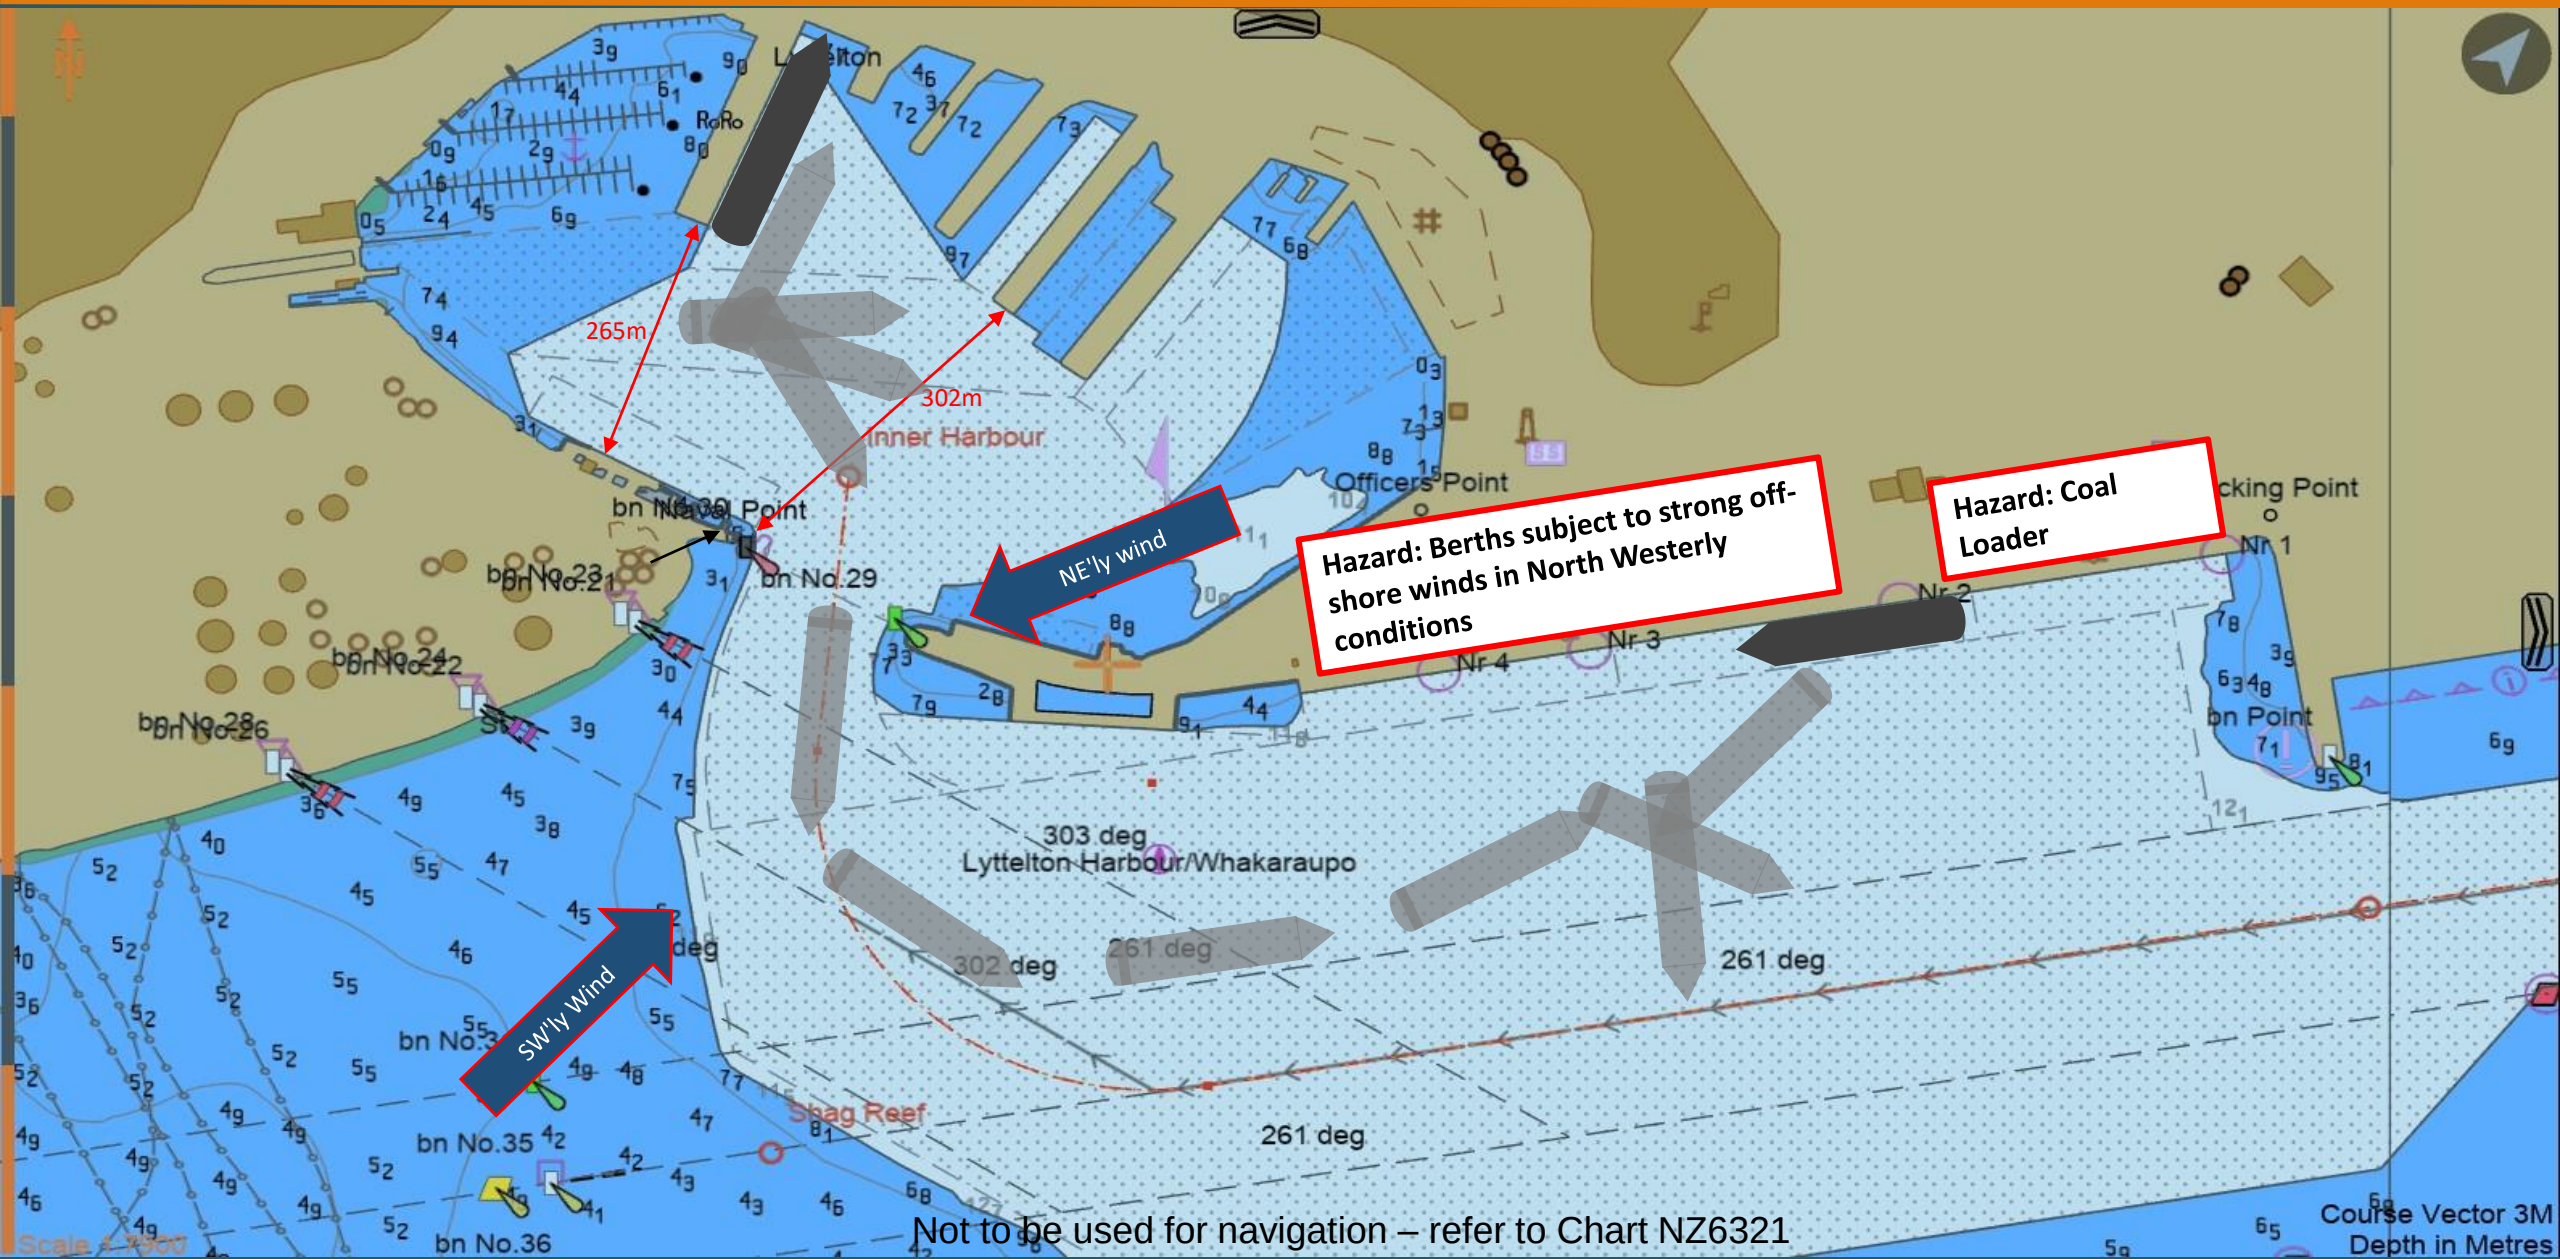

Not to be used for navigation – refer to Chart NZ6321

Issued: 19/02/2024
File: SFT-CQE-SSTQ-7E-SSTQ

Shift: CQE SSTQ to 7E SSTQ

Lyttelton Port Company

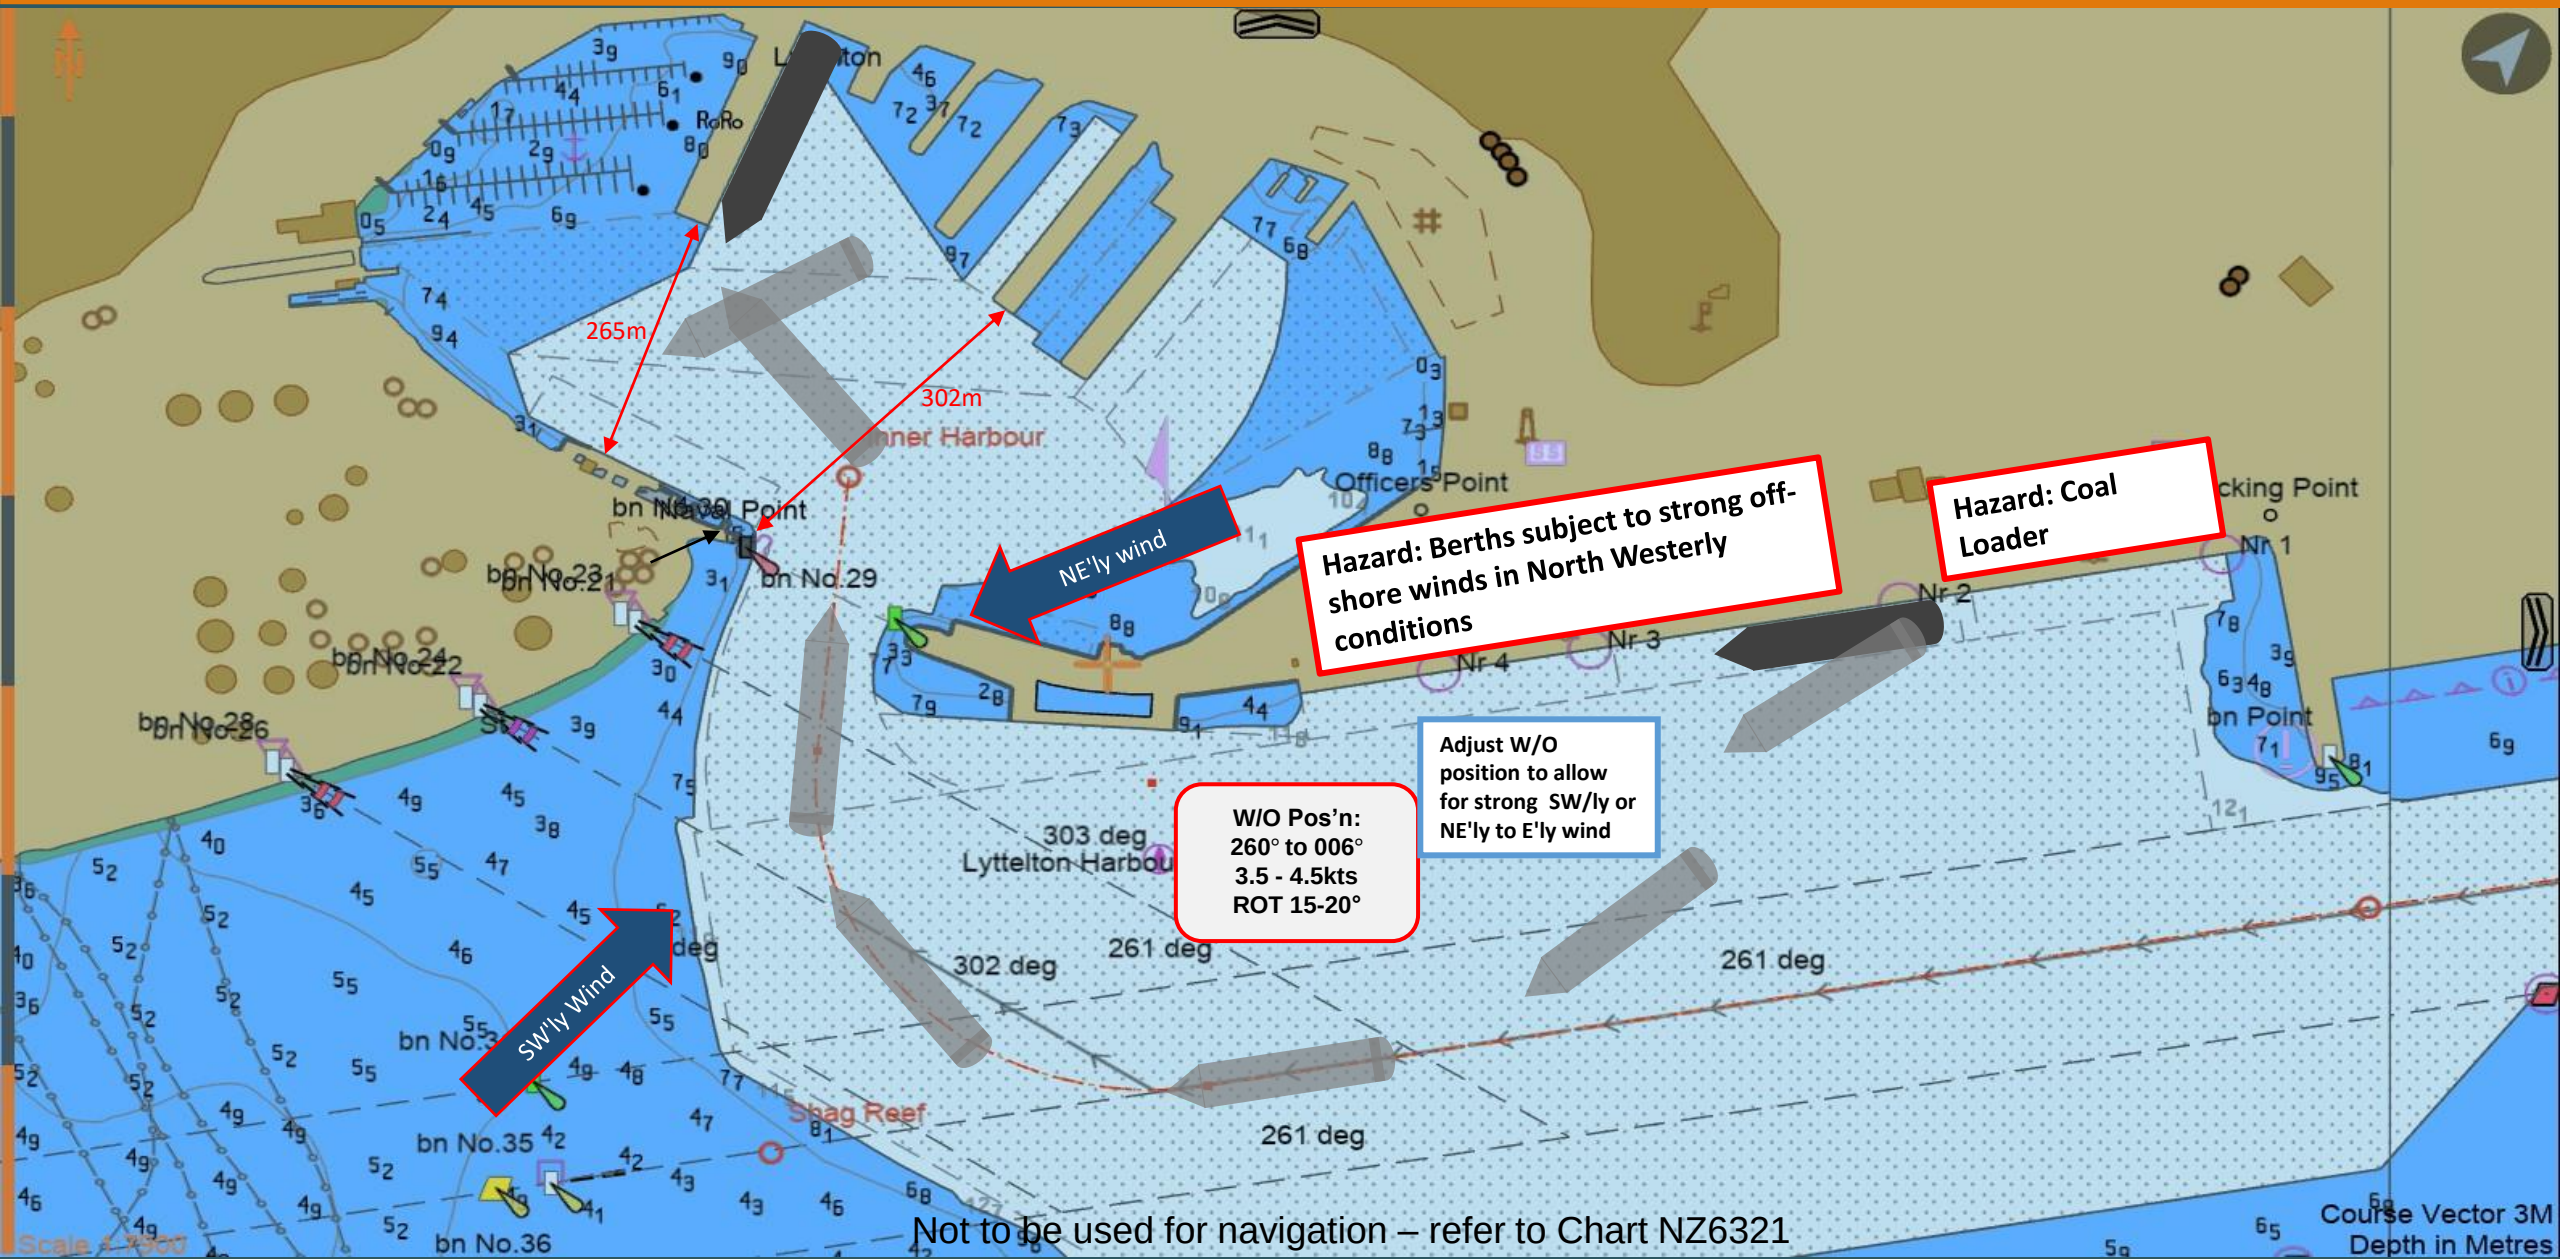

Not to be used for navigation – refer to Chart NZ6321

Issued: 19/02/2024
File: SFT-CQE-SSTQ-7E-PSTQ

Shift: CQE SSTQ to 7E PSTQ

Lyttelton Port Company

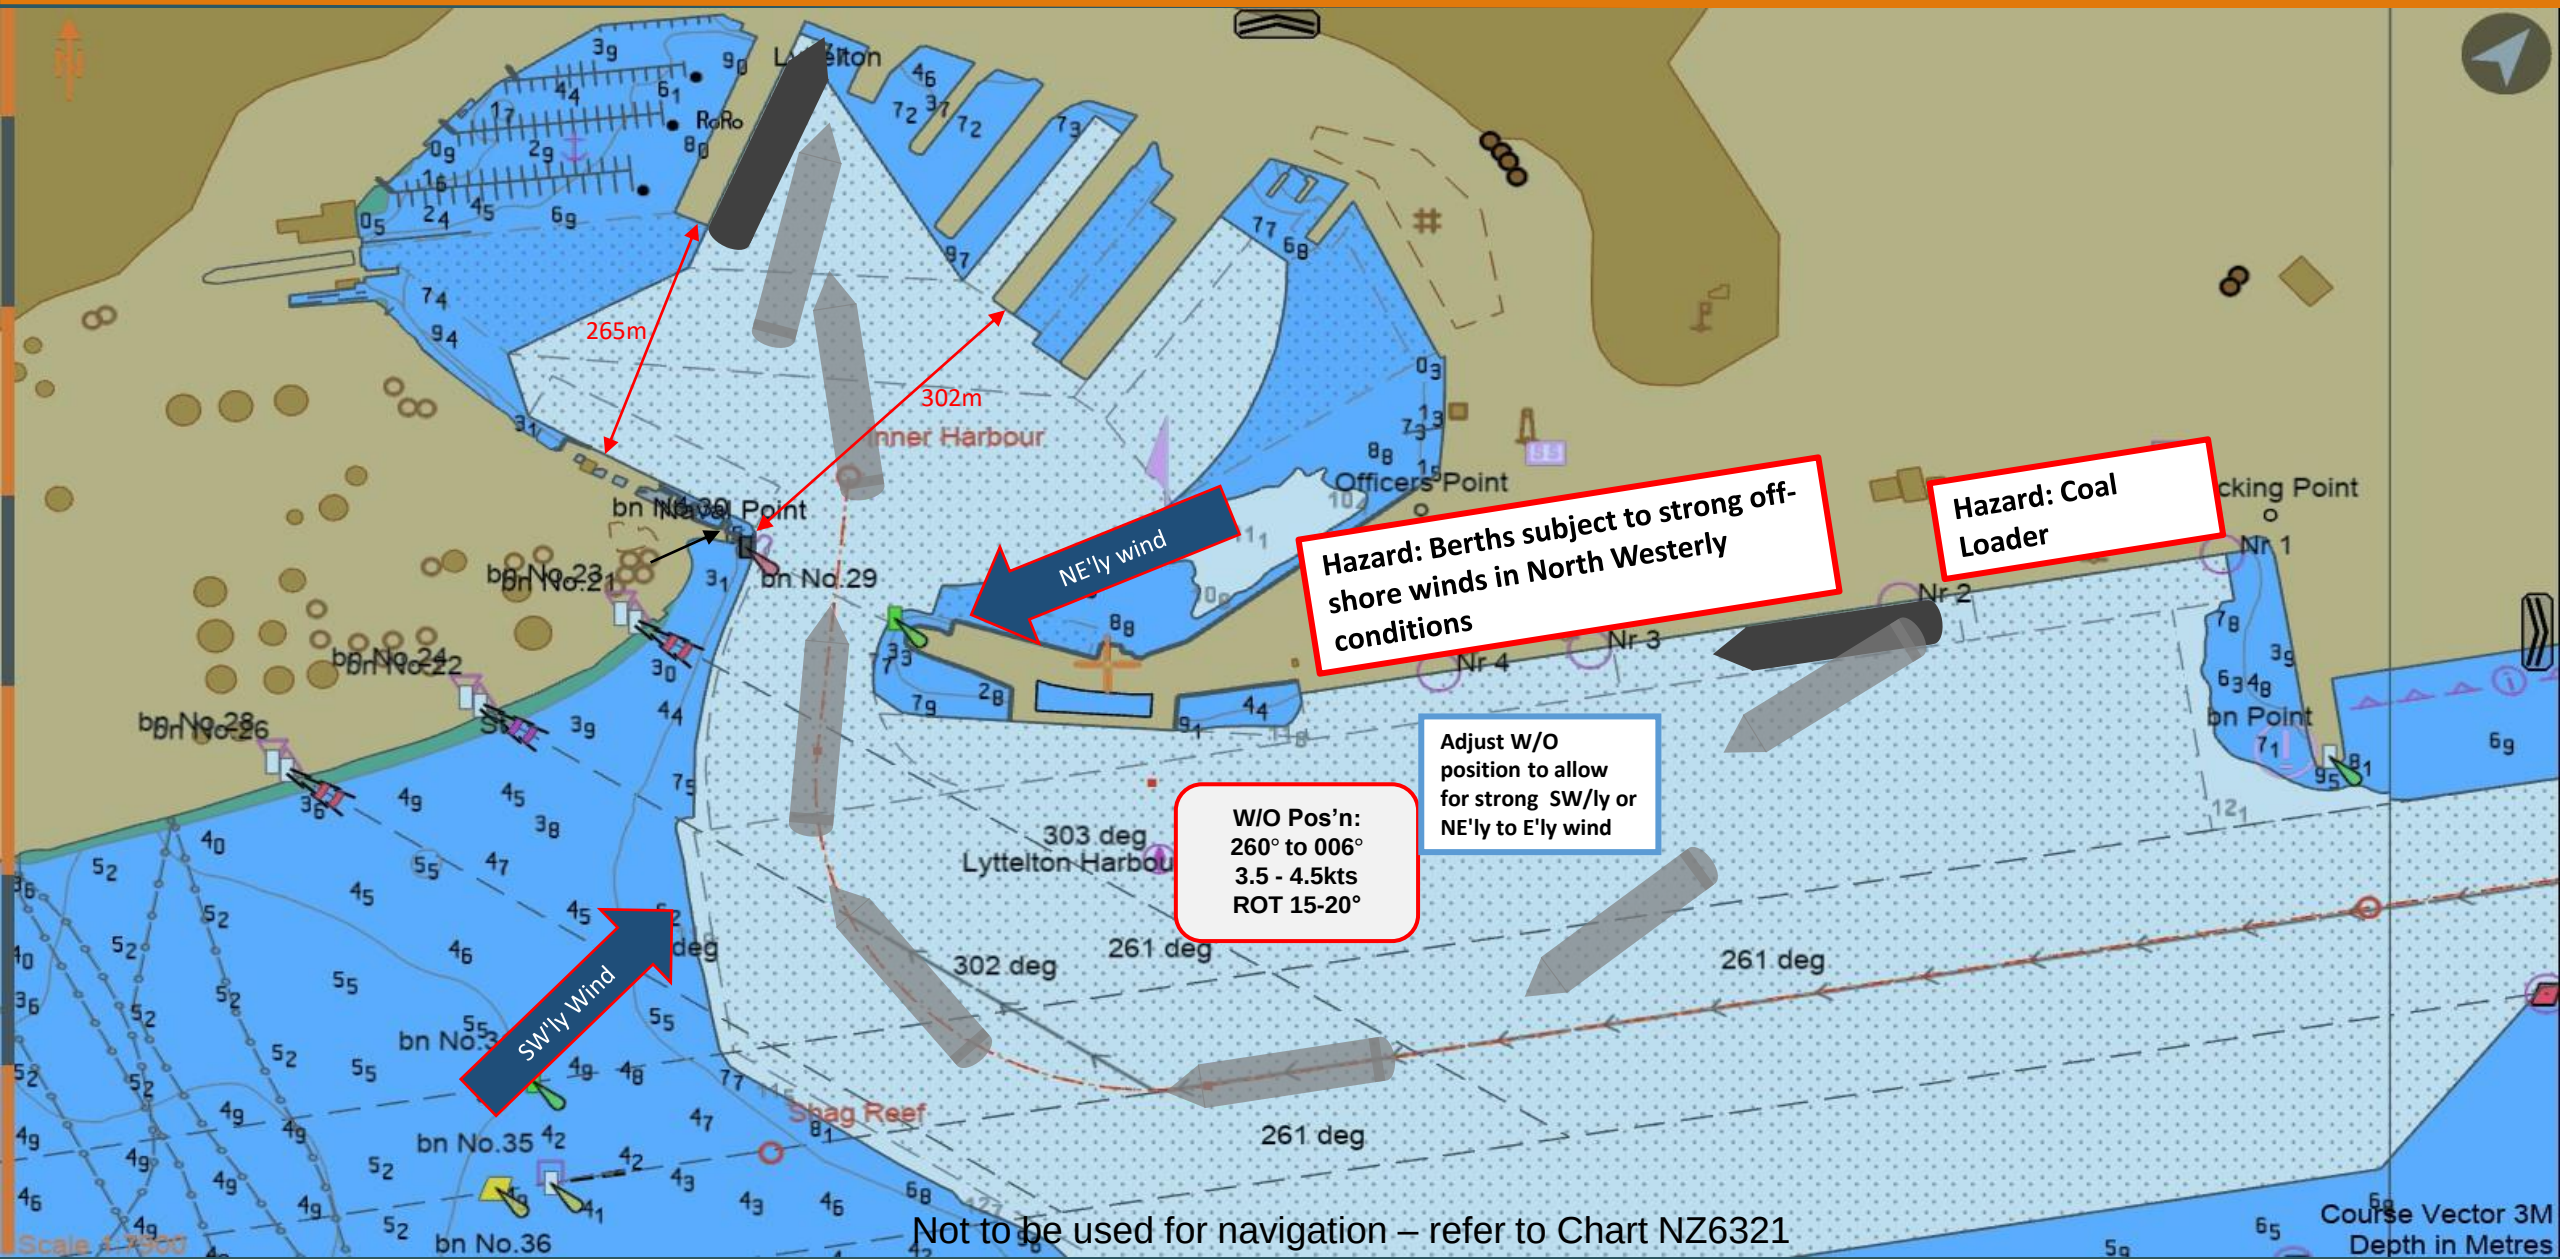

Not to be used for navigation – refer to Chart NZ6321

Issued: 19/02/2024
File: SFT-CQE-PSTQ-7E-PSTQ

Shift: CQE PSTQ to 7E PSTQ

Lyttelton Port Company

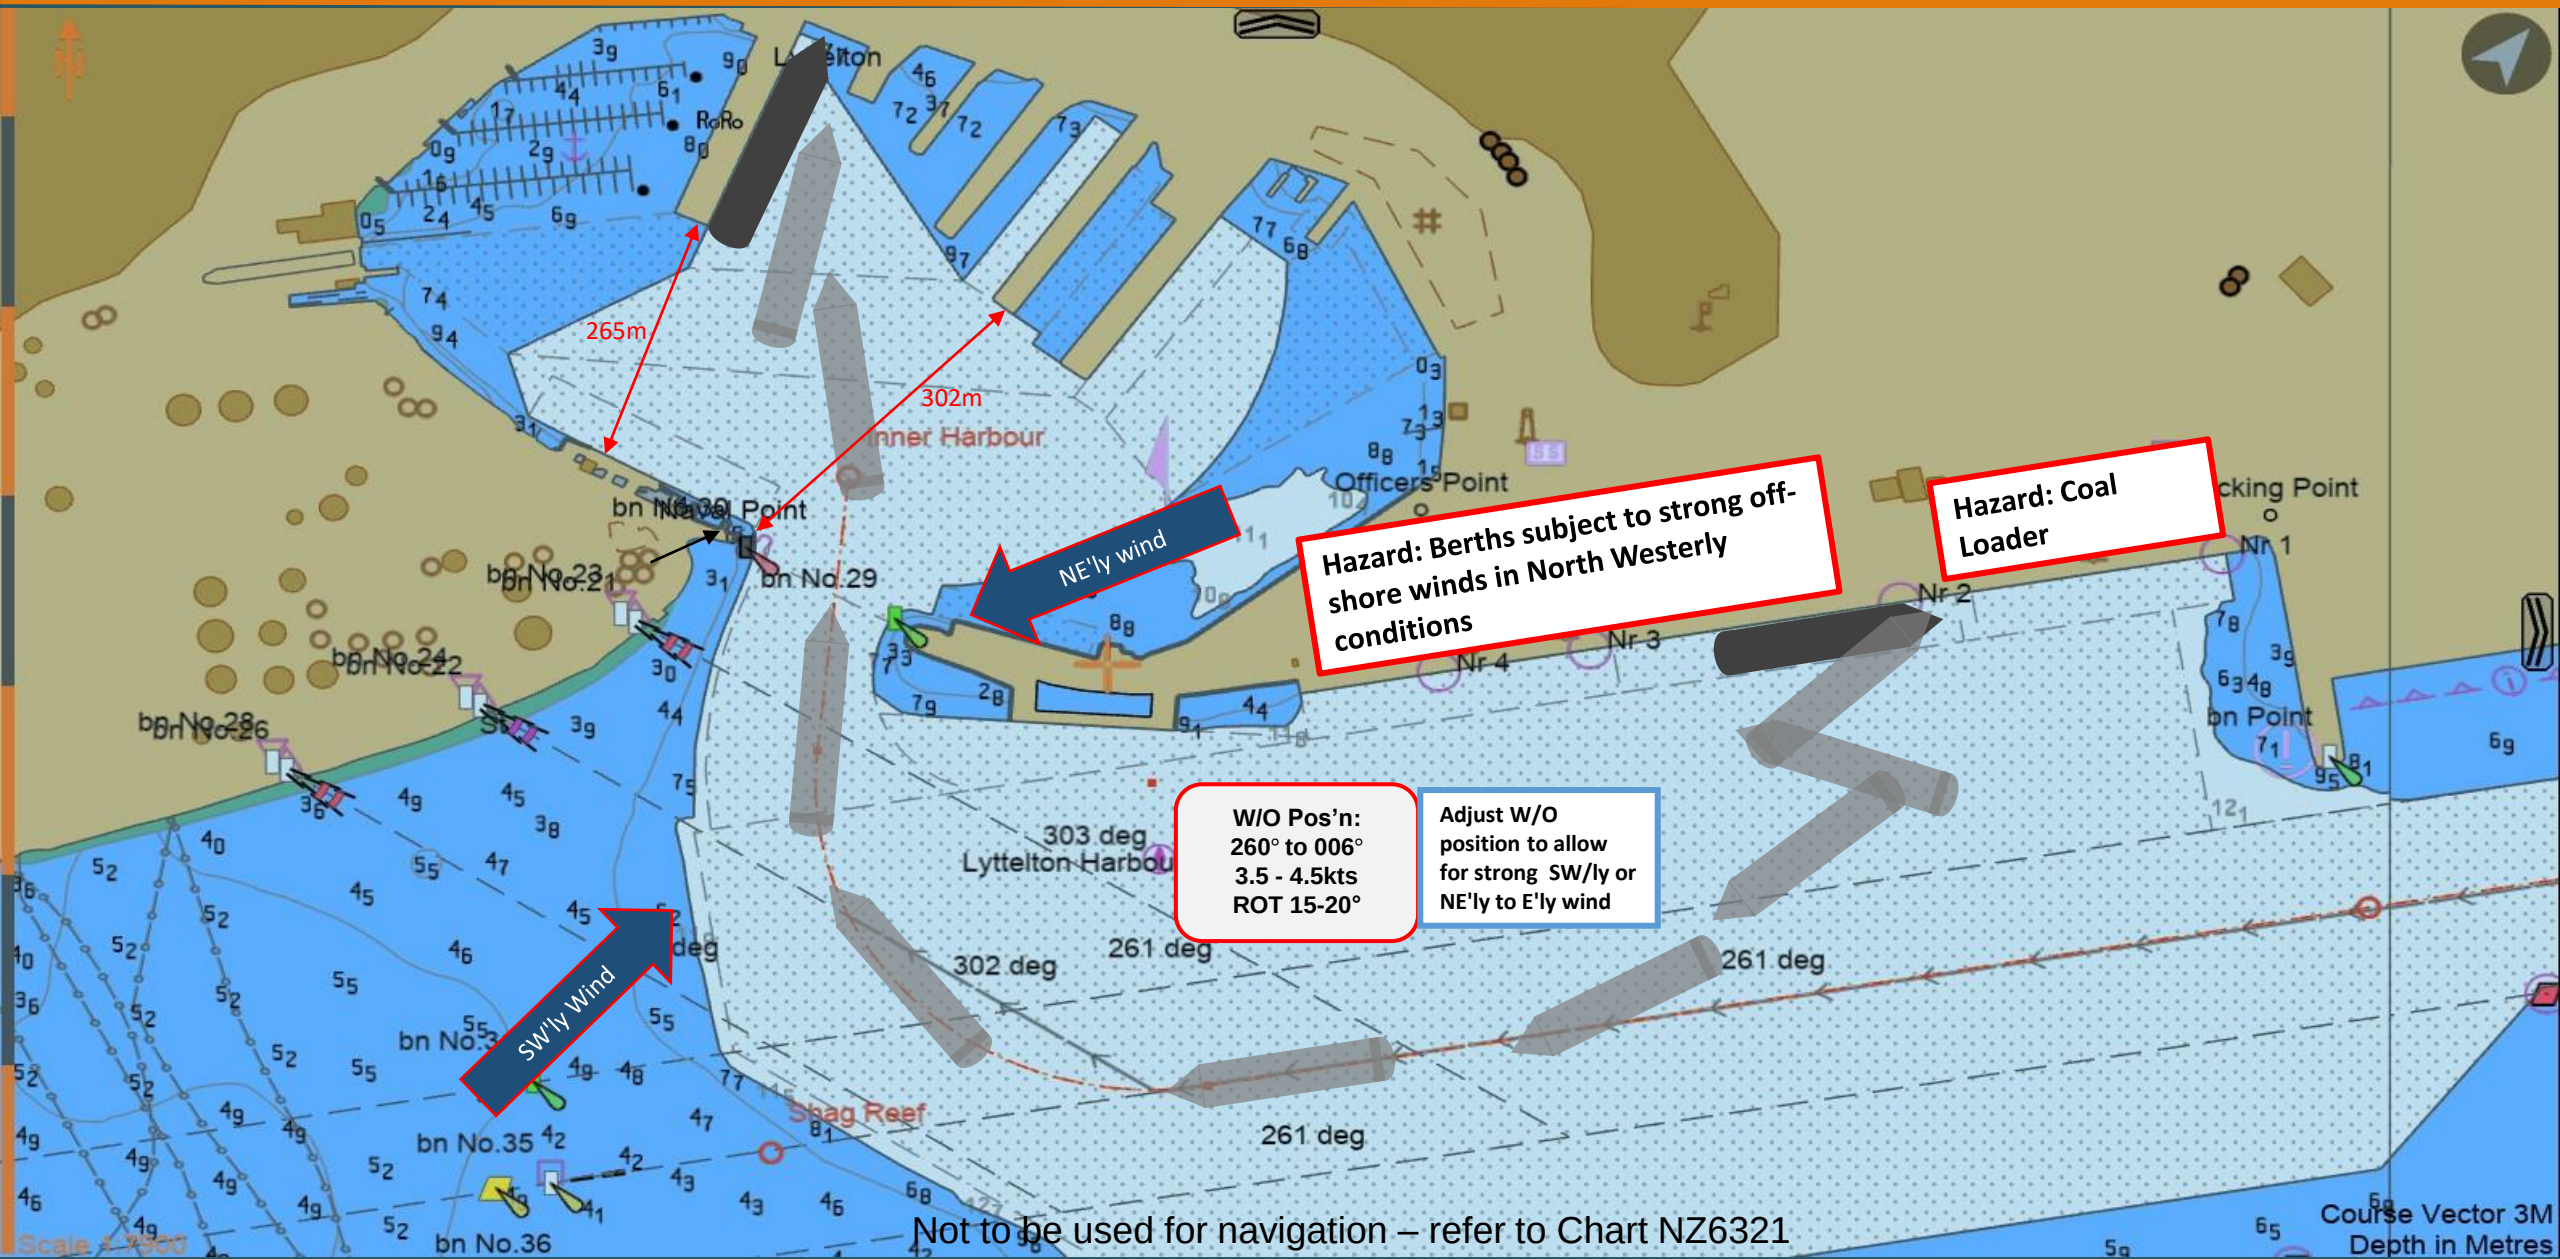

Not to be used for navigation – refer to Chart NZ6321

Issued: 19/02/2024
File: SFT-CQE-PSTQ-7E-SSTQ

Shift: CQE PSTQ to 7E SSTQ

Lyttelton Port Company

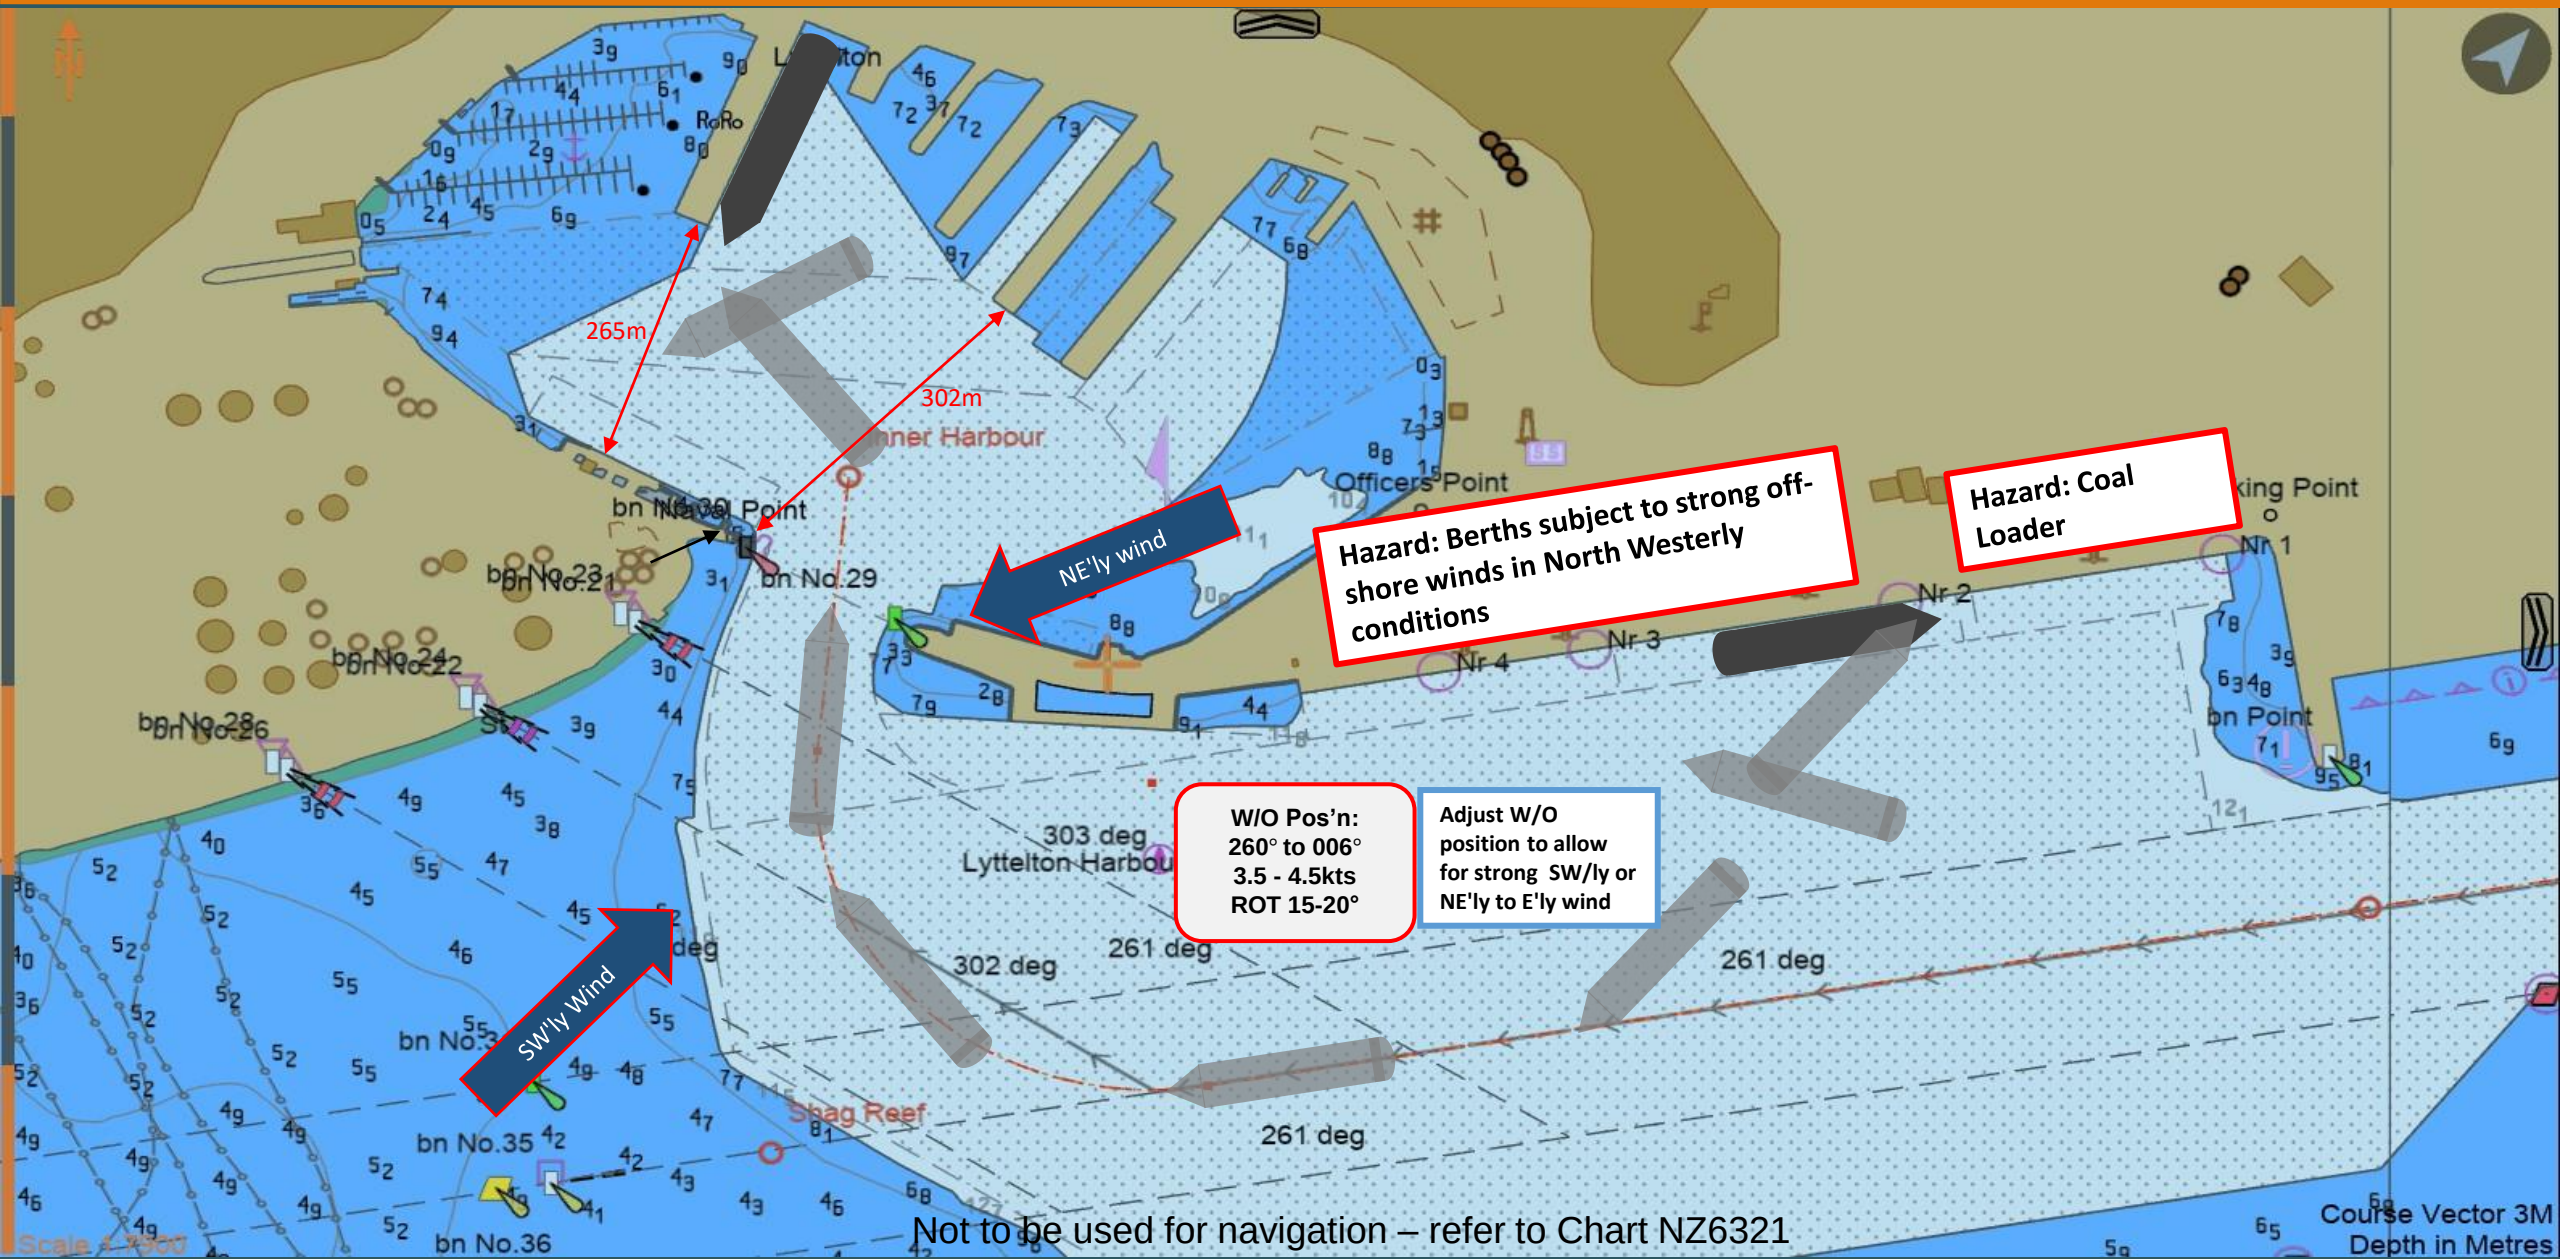

Not to be used for navigation – refer to Chart NZ6321

Issued: 19/02/2024
File: SFT-OB-SSTQ-3E-PSTQ

Shift OB SSTQ to 3E PSTQ

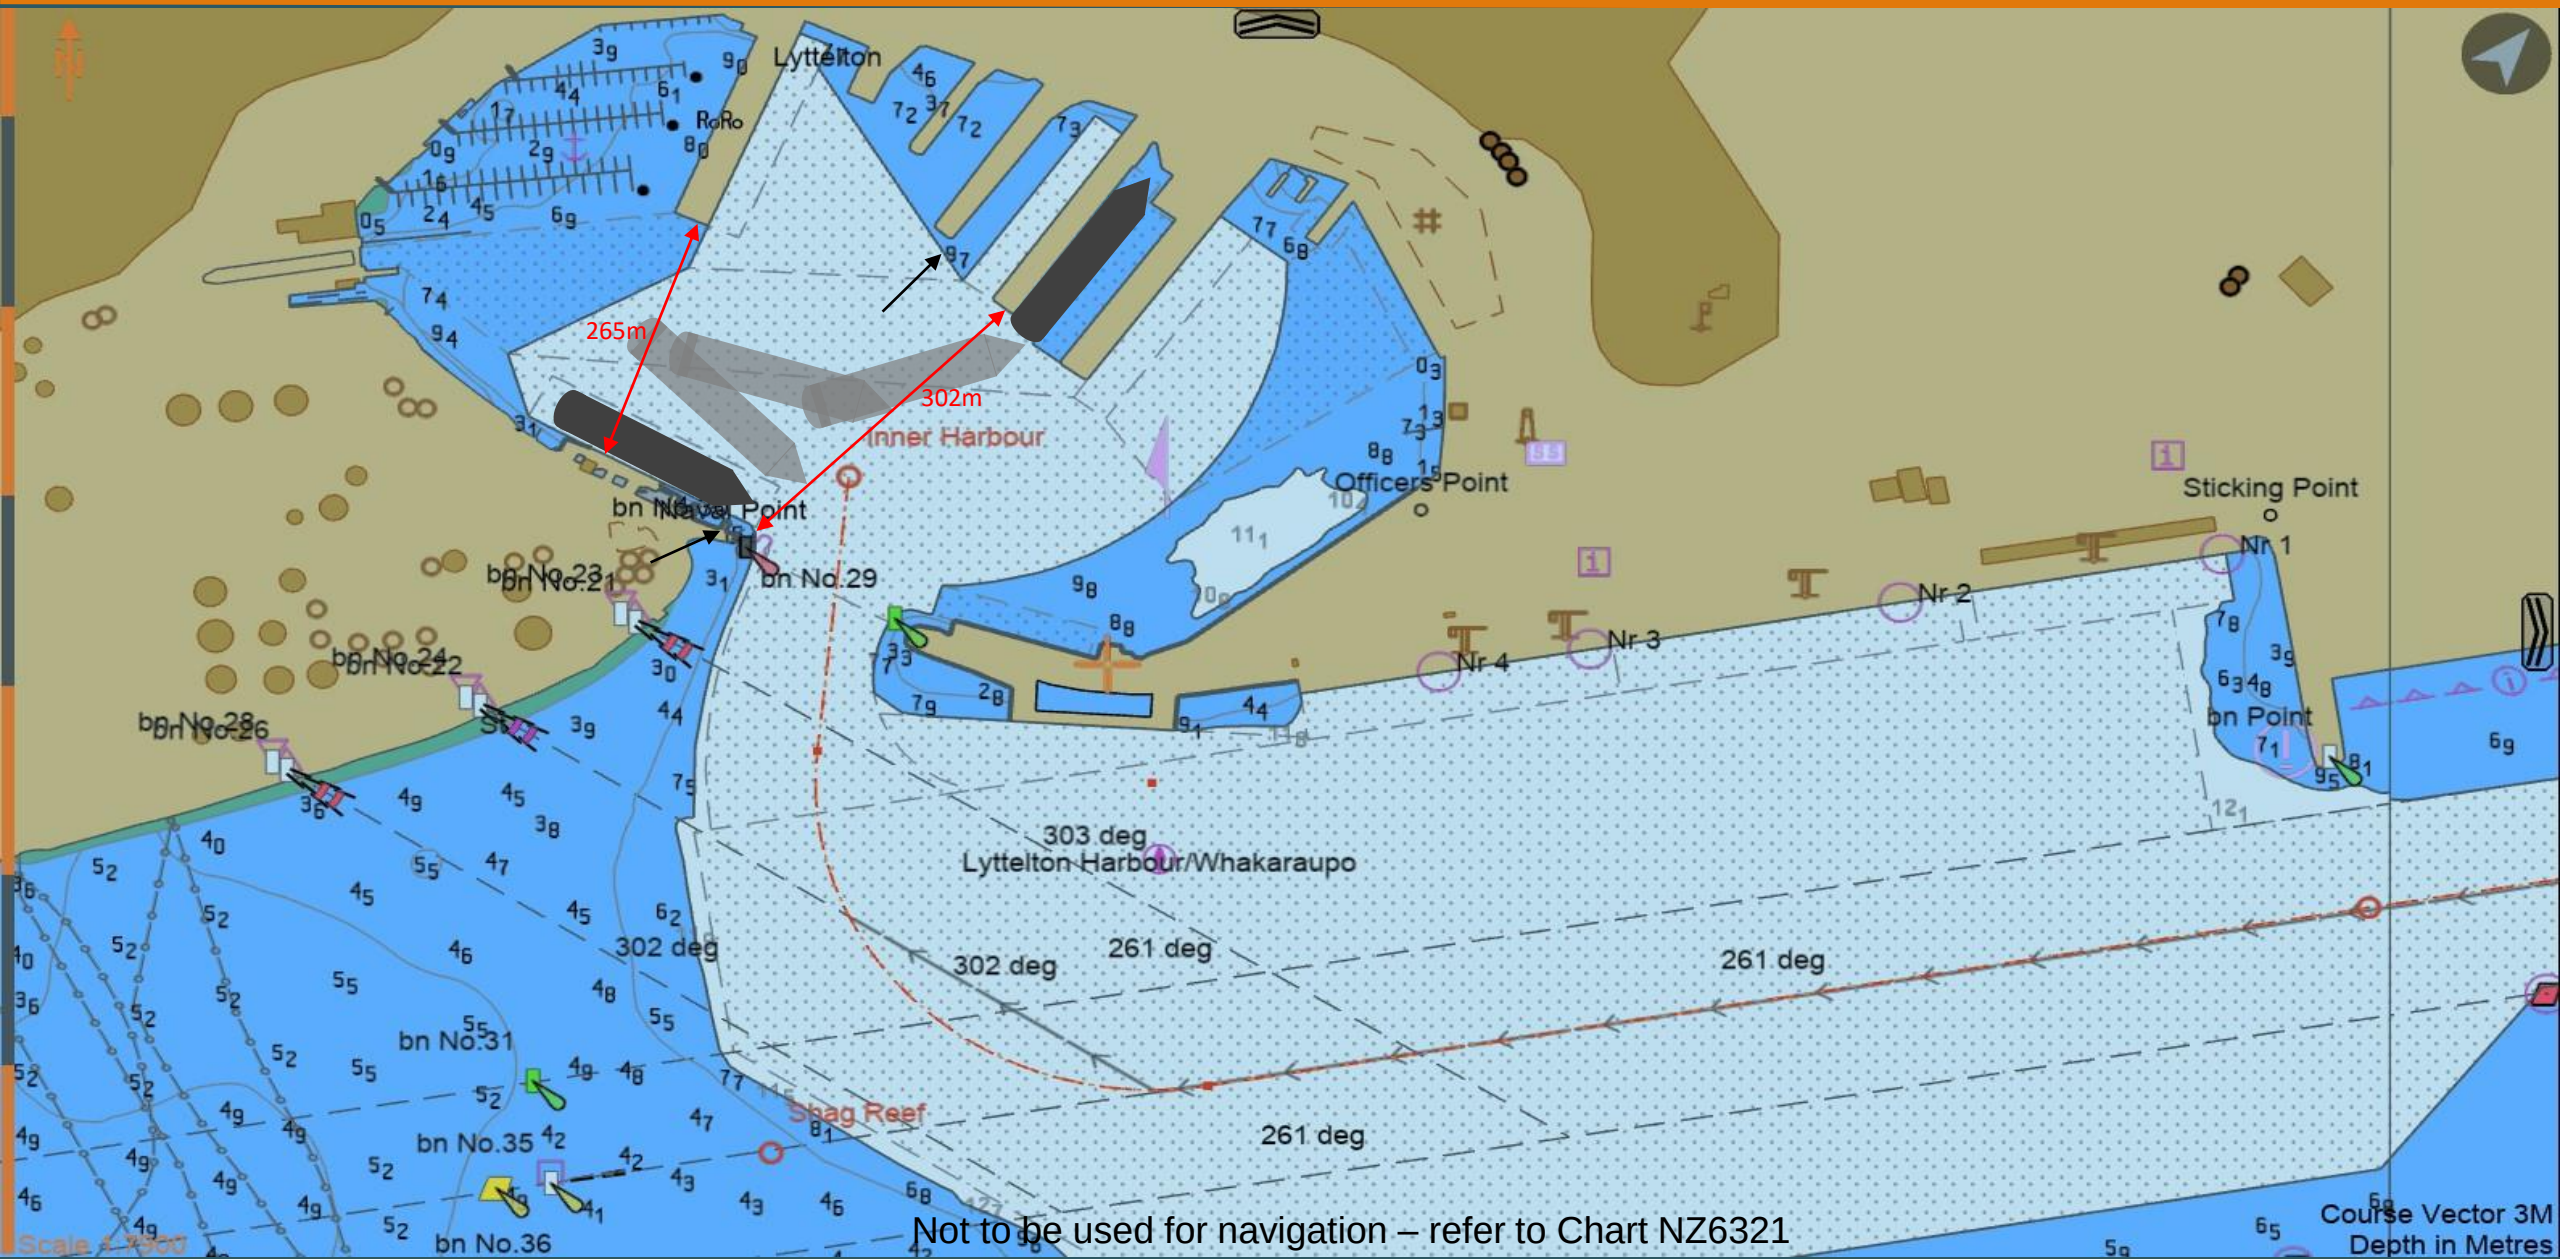

Not to be used for navigation – refer to Chart NZ6321

Issued: 19/02/2024
File: SFT-OB-SSTQ-3E-SSTQ

Shift OB SSTQ to 3E SSTQ

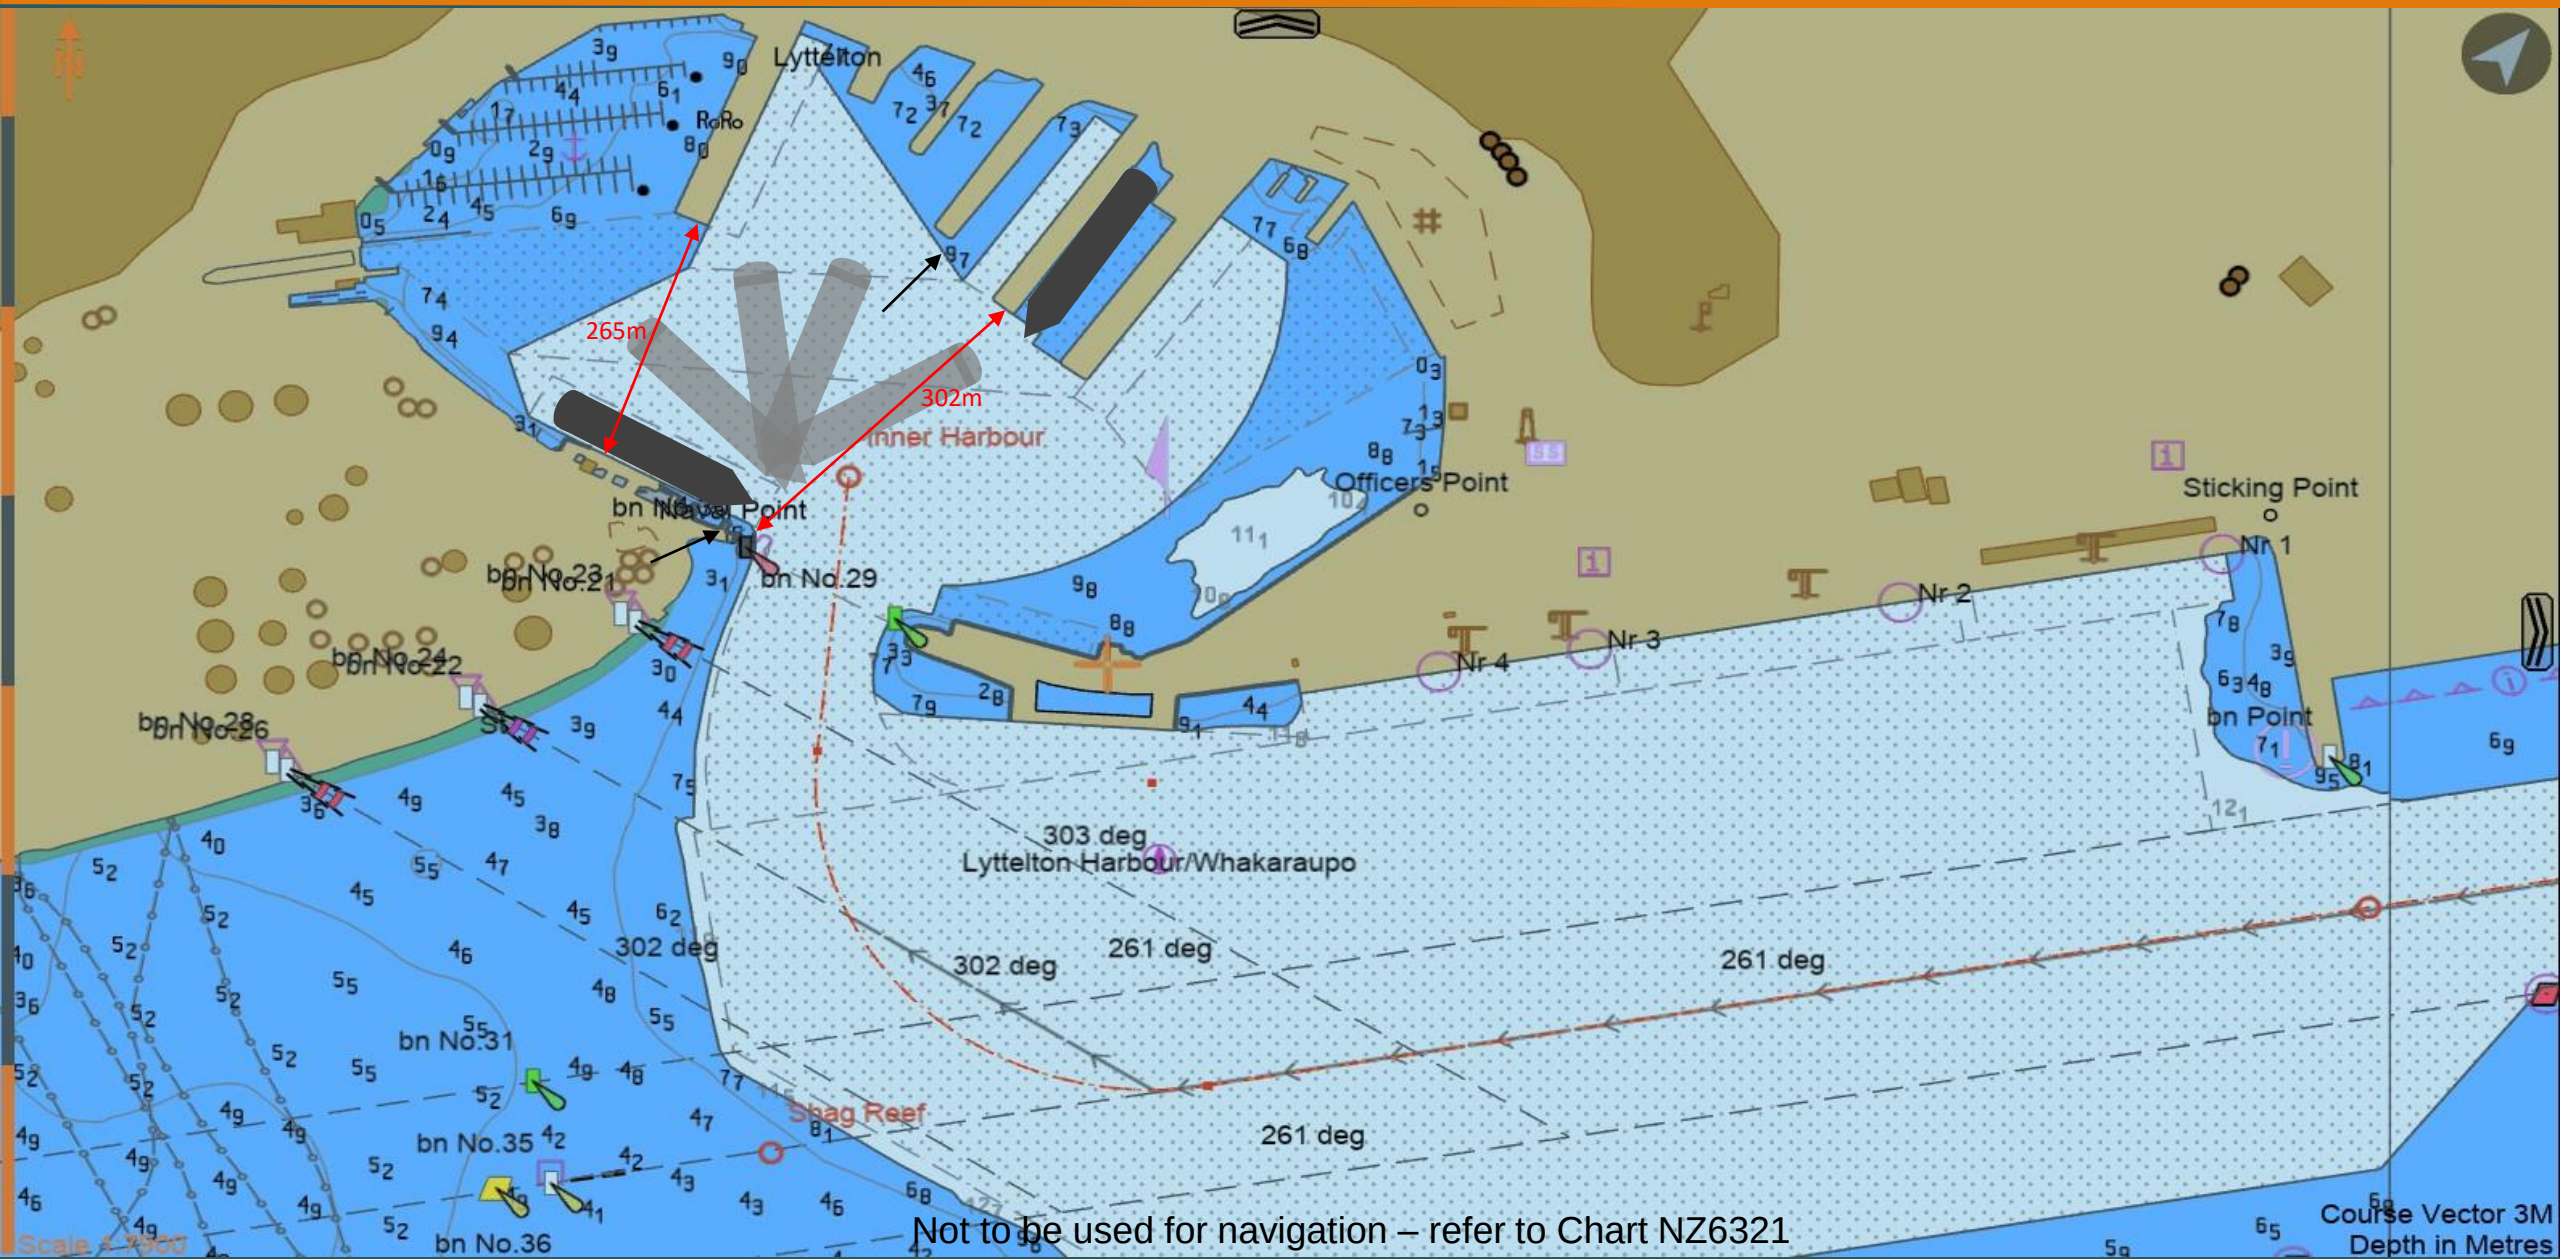

Not to be used for navigation – refer to Chart NZ6321